


Side (East)
1:100

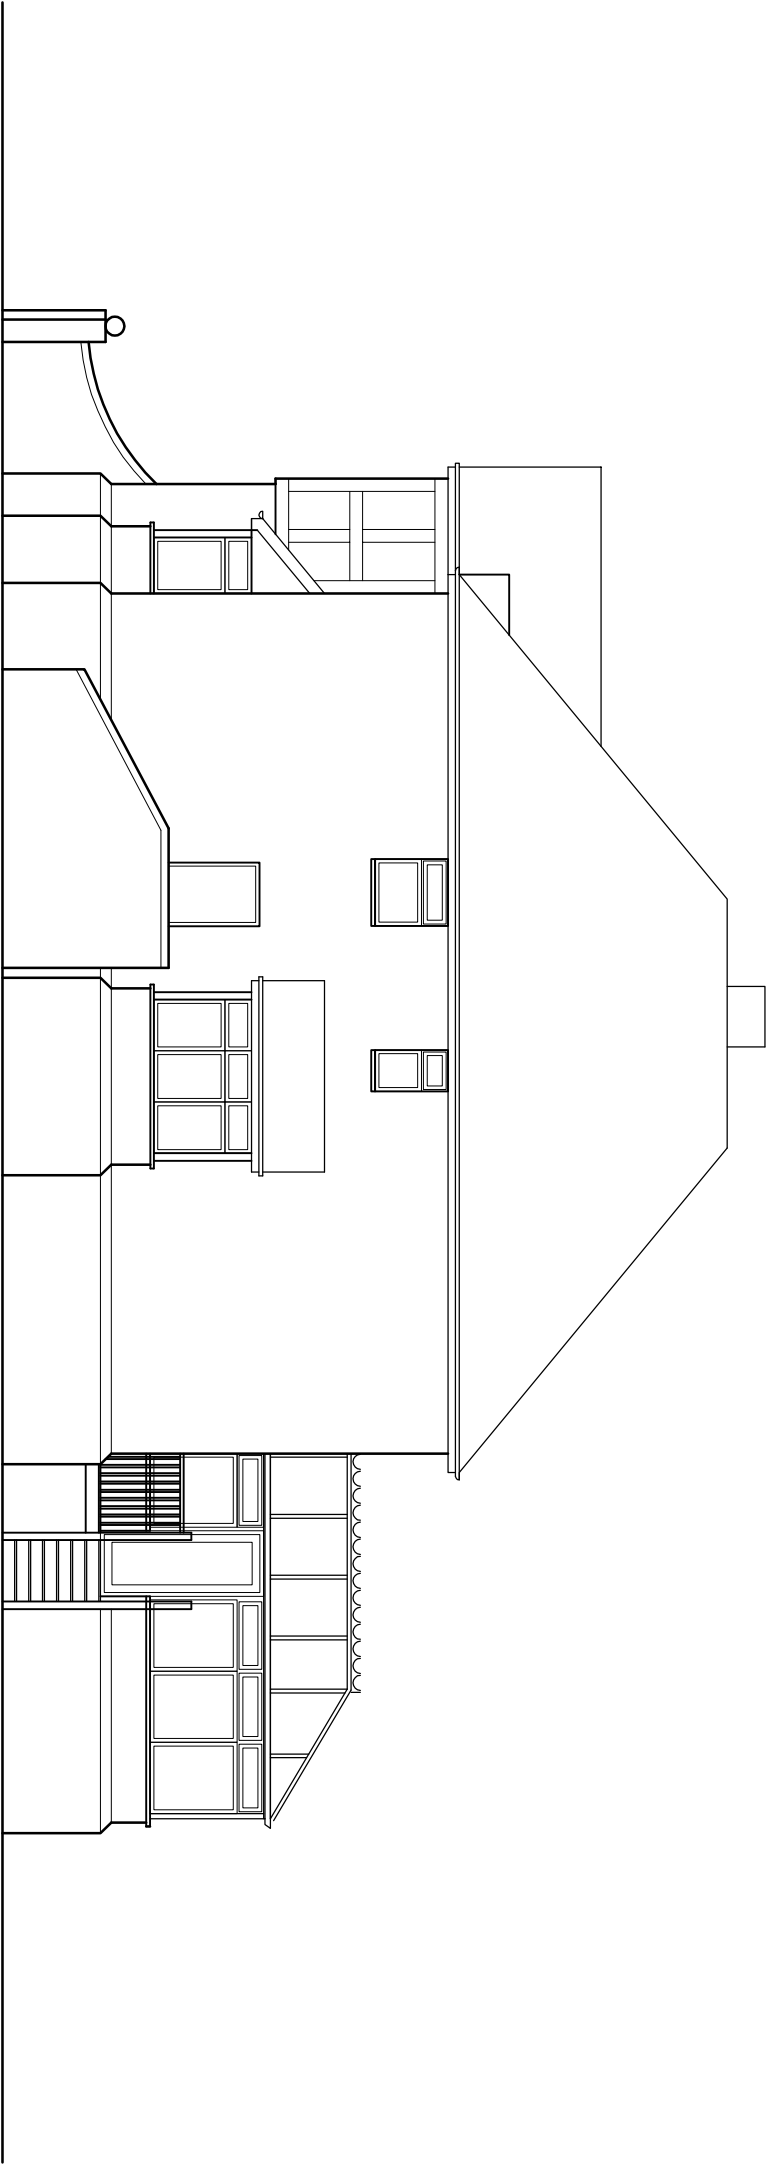

Side (West)
1:100

