


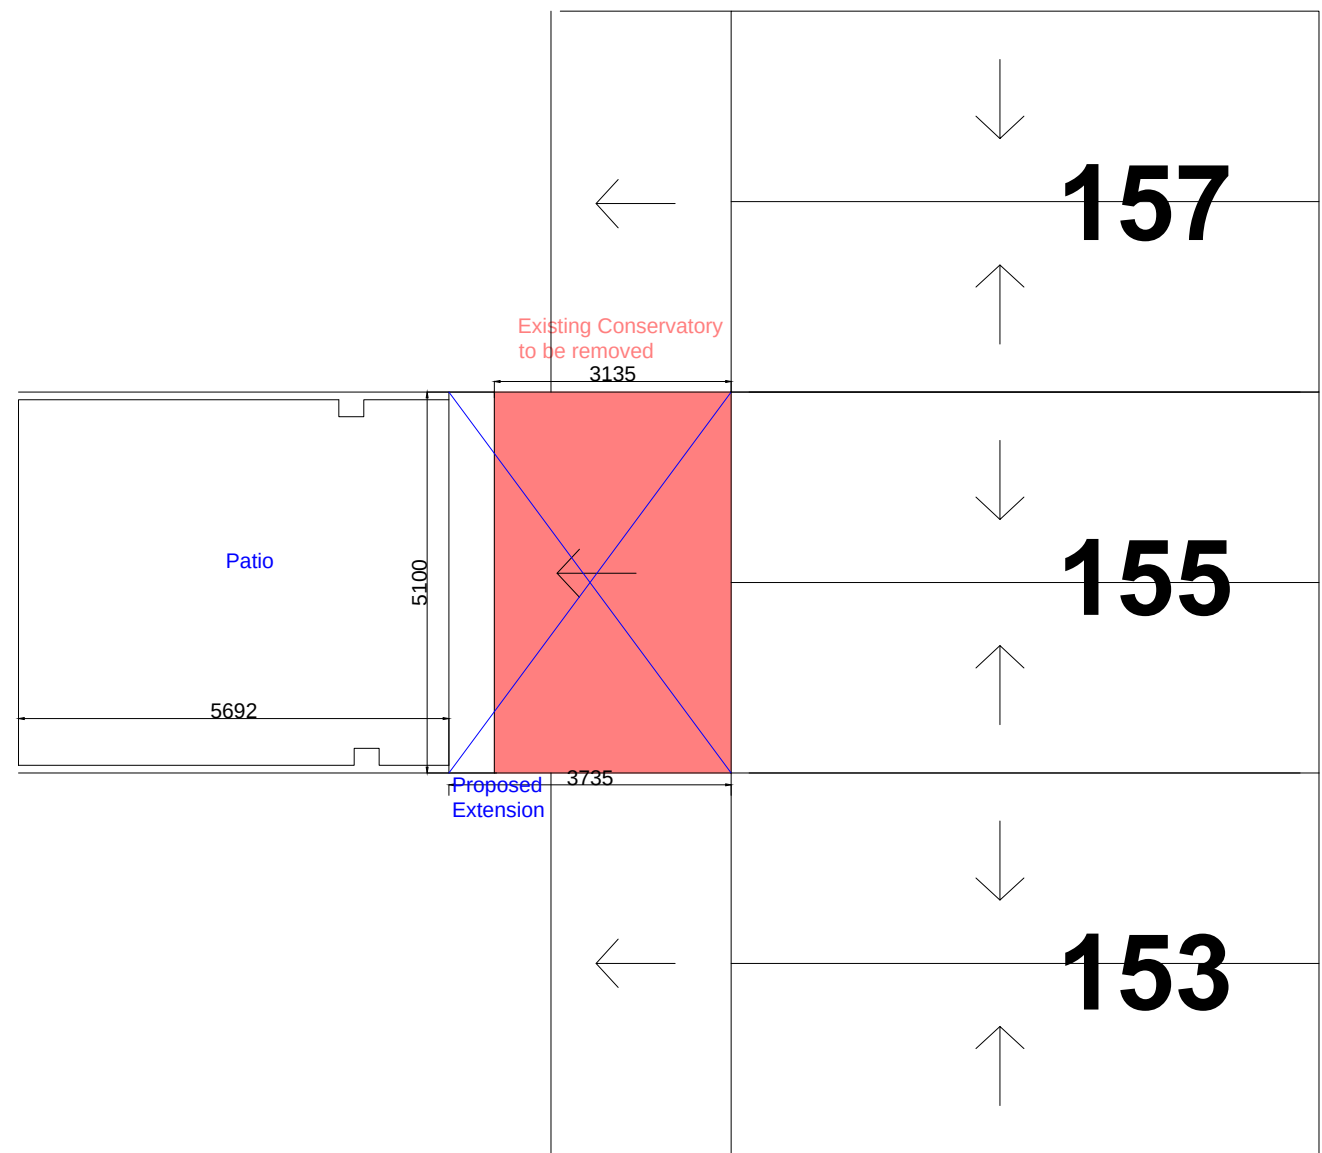

BLOCK PLAN

 JHBURLEY LTD. CHARTERED SURVEYORS 77 DOWNVIEW ROAD FELPHAM WEST SUSSEX Tel: 01243 820092 email jon@jburley.co.uk
CLIENT Mr Scott Griffiths
PROJECT 155 Cherry Tree Avenue, Waterlooville Hampshire PO8 8AX
TITLE Block Plan
SCALE 1:100 at A3
DRAWN - KMS
DWG. NO. JHB/15/06
REVISION 0 - 22nd August 2015