

TABLE – 1

FEDDER/COLLECTOR/ MINOR ACCESS ROAD/ ACCESS ROAD – SHARED SURFACE TRANSITION ACCESS WAY WITH FOOTWAY		
LAYER	THICKNESS	MATERIAL / SPECIFICATION
WEARING COURSE	30mm	REF HOG SPEC CLAUSE 420. (CLOSE GRADED MACADAM SURFACE TO SWC4, SWC5 OR SWC9)
BINDER COURSE	50mm	REF HOG SPEC CLAUSE 414. (CLOSE GRADED BITUMEN MACADAM BINDER TO SWC2 OR SWC3)
BASE COURSE	120mm	REF HOG SPEC CLAUSE 410. (CLOSE GRADED BITUMEN MACADAM BASE TO SWC1 OR SWC2)
SUB BASE	270mm MIN.	MOT TYPE 1 (GRANULAR SUB-BASE MATERIAL)
CAPPING	AS TABLE	CLASS 6/1 – 6/5
	470mm	MIN. CONSTRUCTION DEPTH

TABLE - 3

FOOTWAY / VEHICULAR CROSSING		
LAYER	THICKNESS	MATERIAL / SPECIFICATION
WEARING COURSE	20mm	REF HOG SPEC CLAUSE 420. (CLOSE GRADED MACADAM SURFACE TO SWC4, SWC5 OR SWC9)
BINDER COURSE	40mm	REF HOG SPEC CLAUSE 414 OR 416. (CLOSE GRADED BETWEEN MACADAM BINDER TO SWC2 OR SWC3)
-----		REF HOG SPEC CLAUSE 408, 409 OR 410. (GRANULAR SUB-BASE MATERIAL, OR GRANULAR FILLING BASE OR CLOSE GRADED BETWEEN MACADAM BASE TO SWC1 OR SWC2)
SUB-BASE	220mm MIN.	MOT TYPE 1. (GRANULAR SUB-BASE MATERIAL)
	280mm	MIN. CONSTRUCTION DEPTH

TABLE - 4

BLOCK PAVOR FOOTWAY / VEHICULAR CROSSING		
LAYER	THICKNESS	MATERIAL / SPECIFICATION
WEARING COURSE	80mm	MARLEY PAVING COMPANY LTD OR SIMILAR APPROVED CONCRETE BLOCK PAVORS – 200x100x80mm THICK TO BS EN 1338 IN TERRAZZOBONE BOND
BINDER COURSE	50mm	NATURAL SAND OR CRUSHED GLASS SAND TO BS 6717 – 3
SUB BASE	AS TABLE	RECYCLED GRANULAR MATERIAL TO HCC CLAUSES 891/R OR 892/R

TABLE - 5


BLOCK PAVORS PRIVATE PARKING AREAS		
LAYER	THICKNESS	MATERIAL / SPECIFICATION
WEARING COURSE	60mm	MARLEY PAVING COMPANY LTD OR SIMILAR APPROVED CONCRETE BLOCK PAVINGS – 200x100x60mm THICK TO BS EN 1338 IN HERINBONE BOND
BINDER COURSE	50mm	MULTIPLY SAND OR CRUSHED GLASS SAND TO BS 6717 – 3
GEOTEXTILE	– – –	TERRAM NIBITEX GEOTEXTILE MEMBRANE
SUB BASE	150mm MIN.	MOT TYPE 1 (GRAVULAS SUB-BASE MATERIAL)
CAPPING	AS TABLE	CLASS 6FT – 6T5

Notes

1. THIS DRAWING IS COPYRIGHT & MUST NOT BE DISCLOSED TO THIRD PARTIES WITHOUT OUR PERMISSION.
2. SCALED DIMENSIONS ARE NOT TO BE USED FOR CONSTRUCTION.
3. ALL WORKS TO BE CONSTRUCTED IN ACCORDANCE WITH HCC SPECIFICATION FOR THE CONSTRUCTION AND DESIGN OF NEW STREETS.

TYPICAL ROAD CROSS SECTION

(CAMBERED CARRIAGEWAY,
(SCALE 1:25)

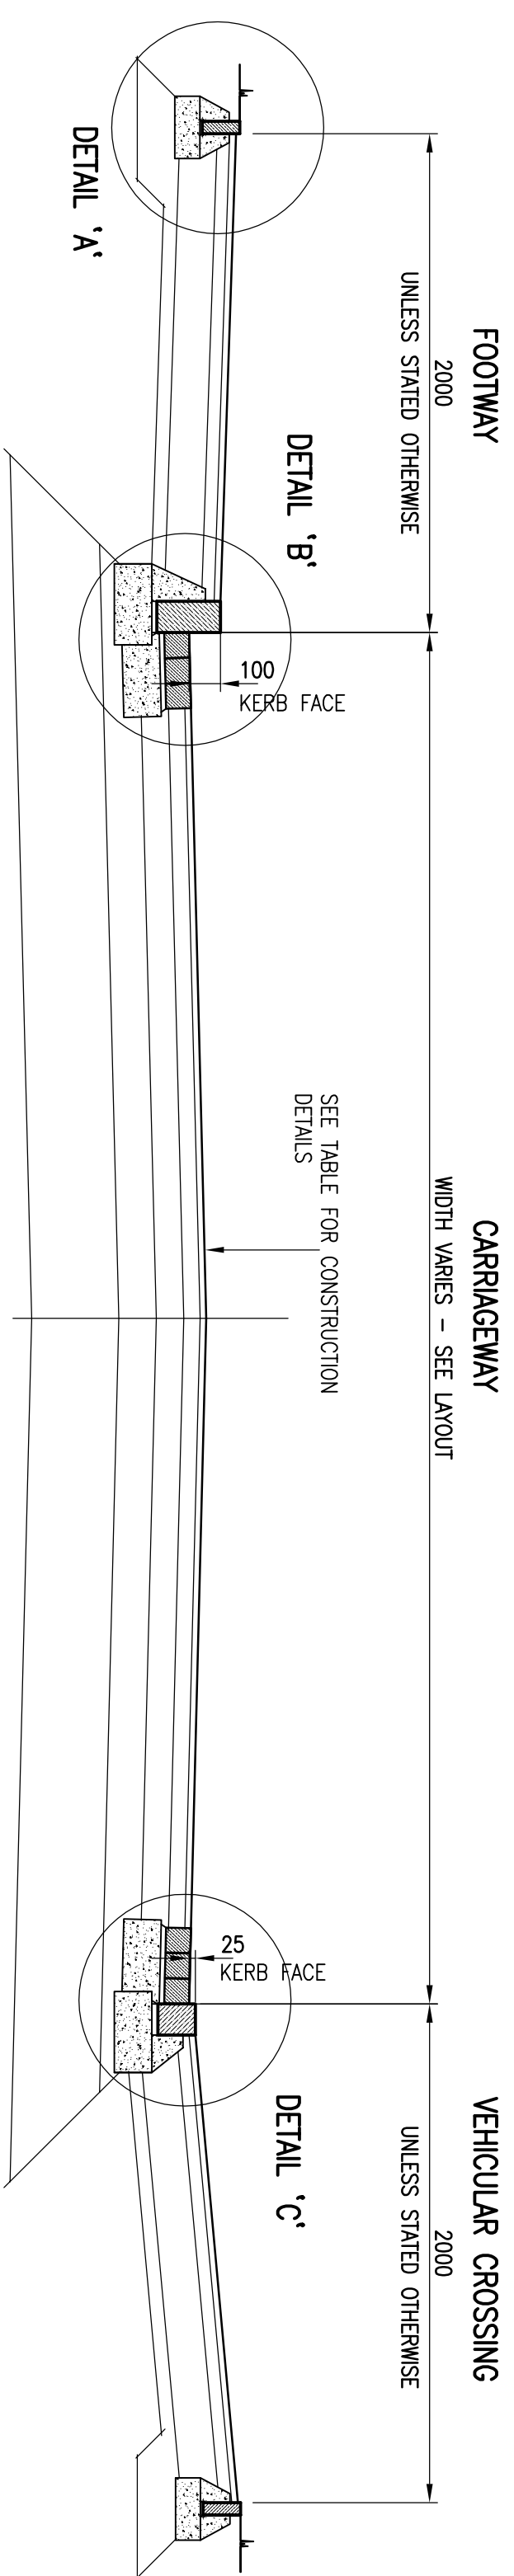

CONSTRUCTION DETAILS ROADS A & B (ADOPTABLE)


(SCALE 1:10)

DETAIL 'C'

(SCALE 1:10)


TIE-IN DETAIL
(SCALE 1:10)

(SCALE 1:10)

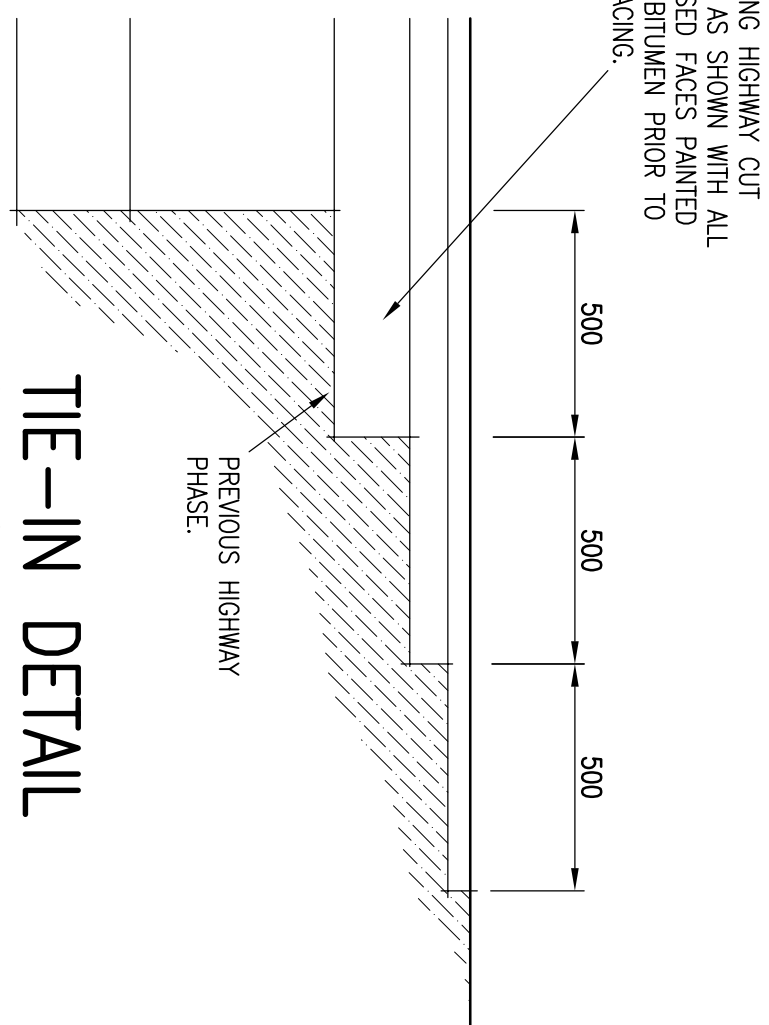



TRANSITION

(SCALE 1:10)

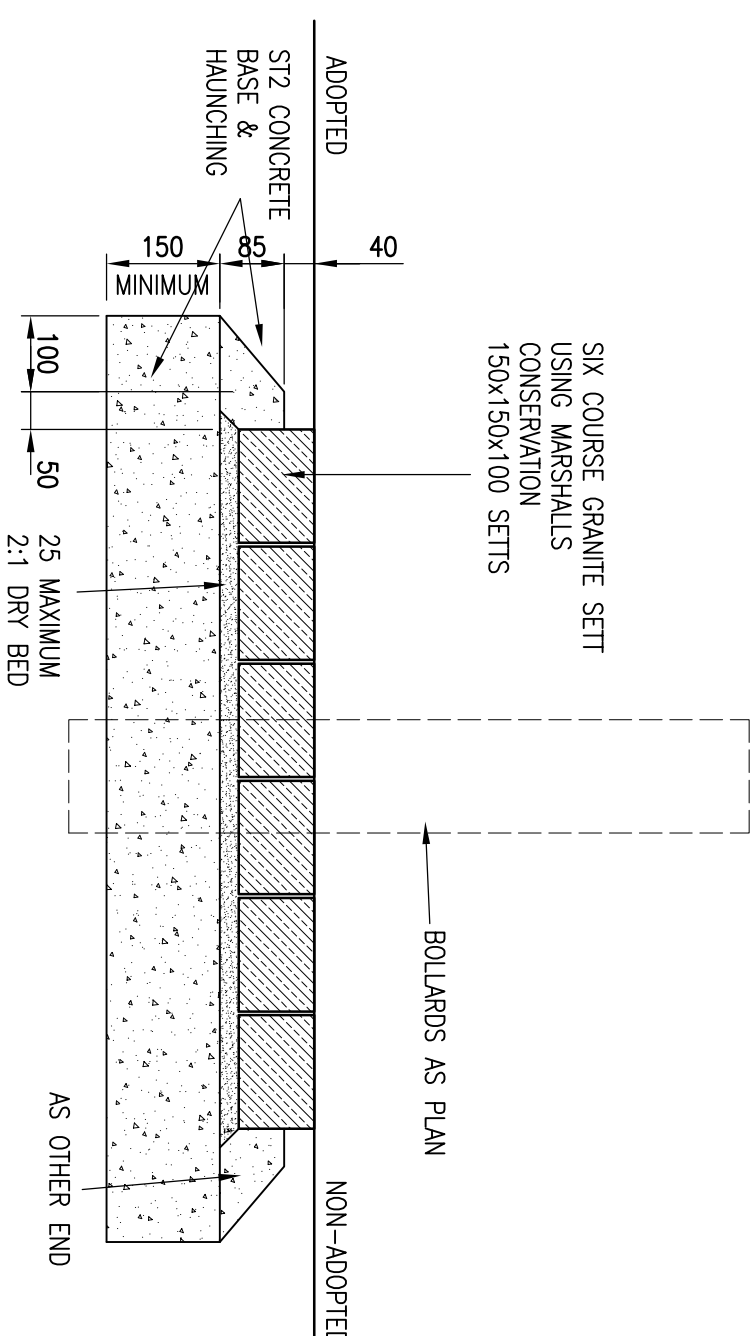

CONSTRUCTION DETAILS ROAD C (NON-ADOPTABLE)

(SCALE 1:10)

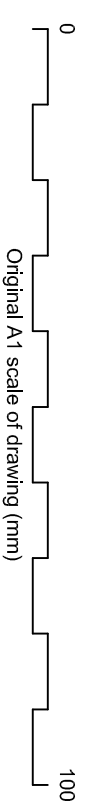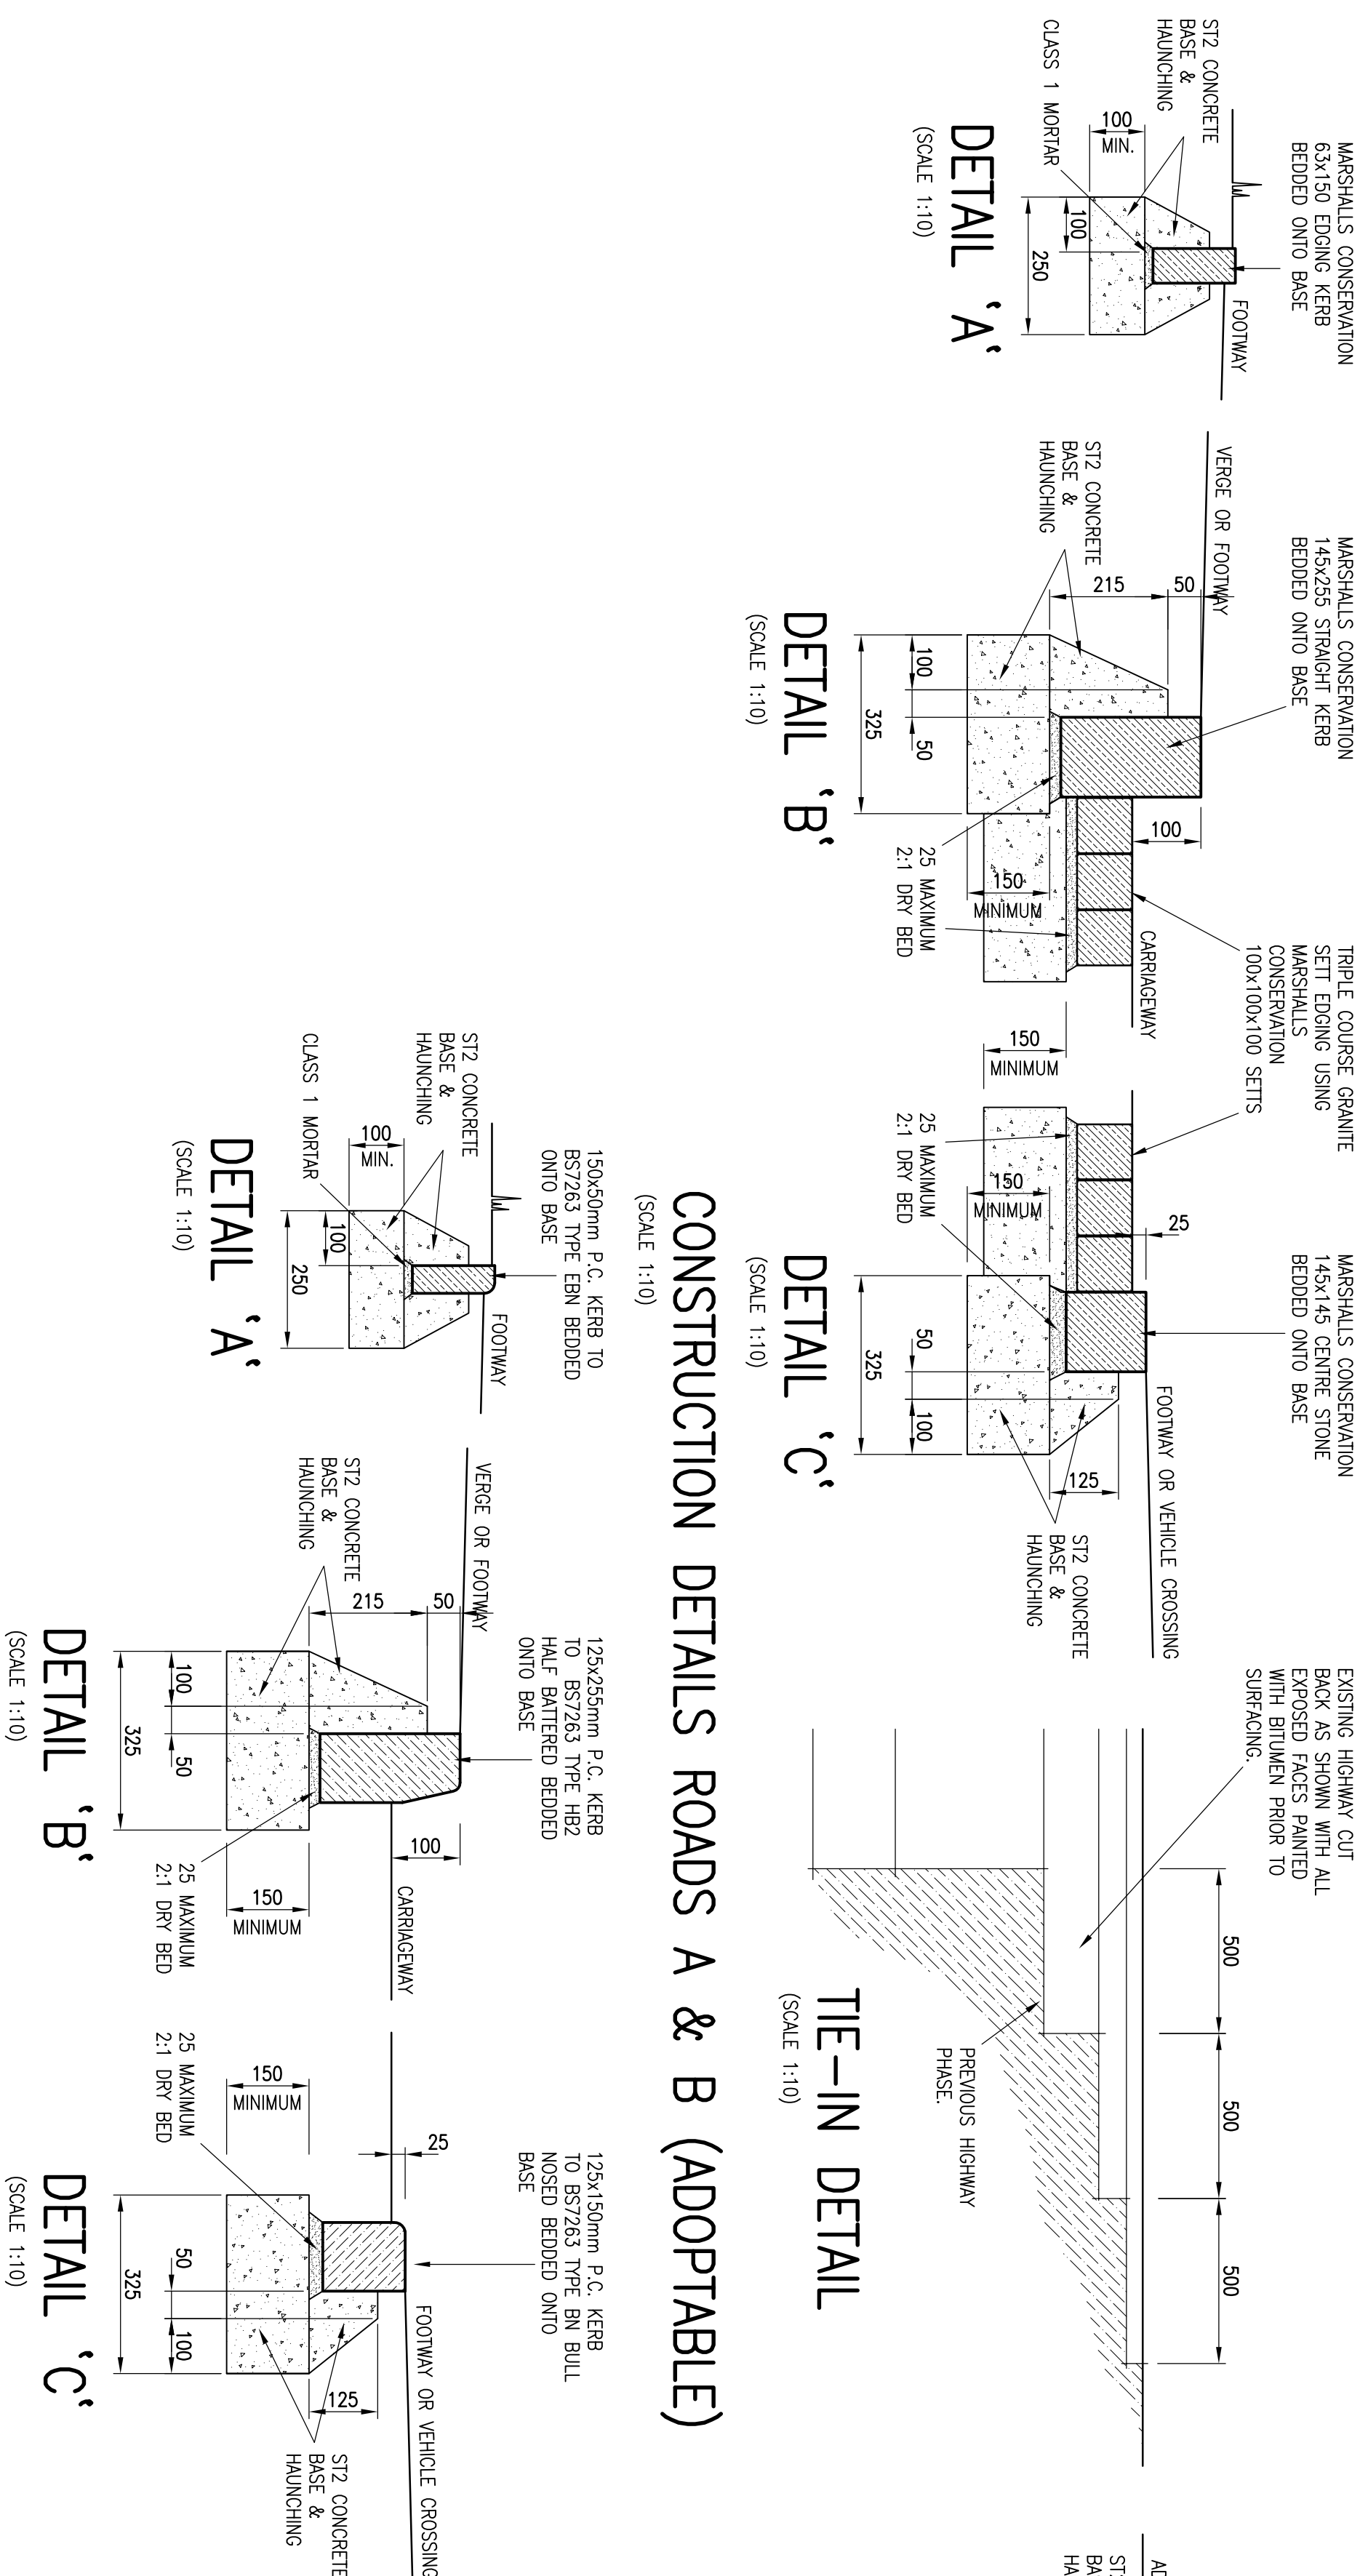

rev.	date	description
C5	26.05.16	MAP
C4	31.03.16	MAP
C3	14.10.15	MAP
C2	13.10.15	MAP
C1	11.09.15	MAP
P2	04.09.15	MAP
P1	05.06.15	MAP

PROPOSED REDEVELOPMENT
59-61 WEST STREET
HAVANT PO9 1LA

HIGHWAY CONSTRUCTION DETAILS

ISSUED FOR CONSTRUCTION

RJWatkinson
Consulting Civil and Structural Engineers

e: rjwpts@rjwatkinson.co.uk
www.rjwatkinson.co.uk

Drawing No.	Revision
-------------	----------

9785-107

၆