


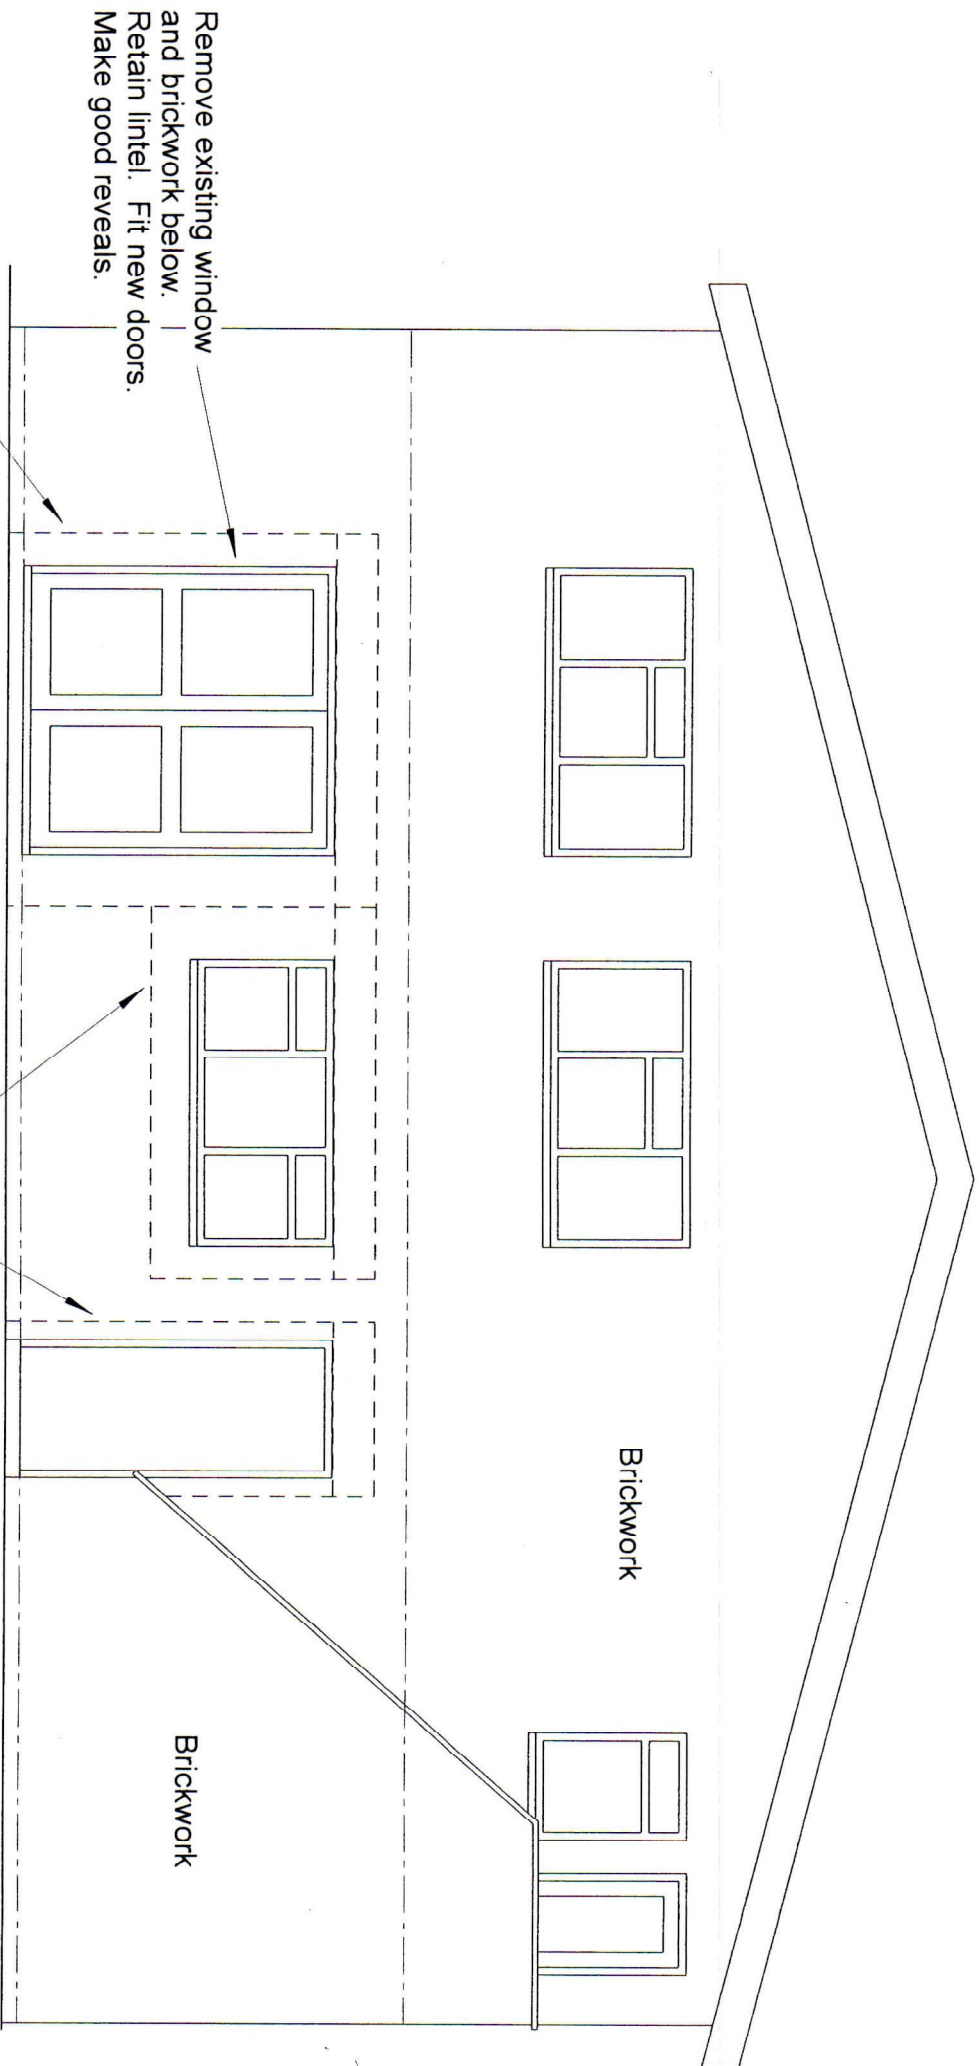

PROPOSED SOUTHERN ELEVATION



Scale 1 : 50

**Waterlooville Cricket Club,
Cricket Pavillion,
Jubilee Park,
Waterlooville.**