


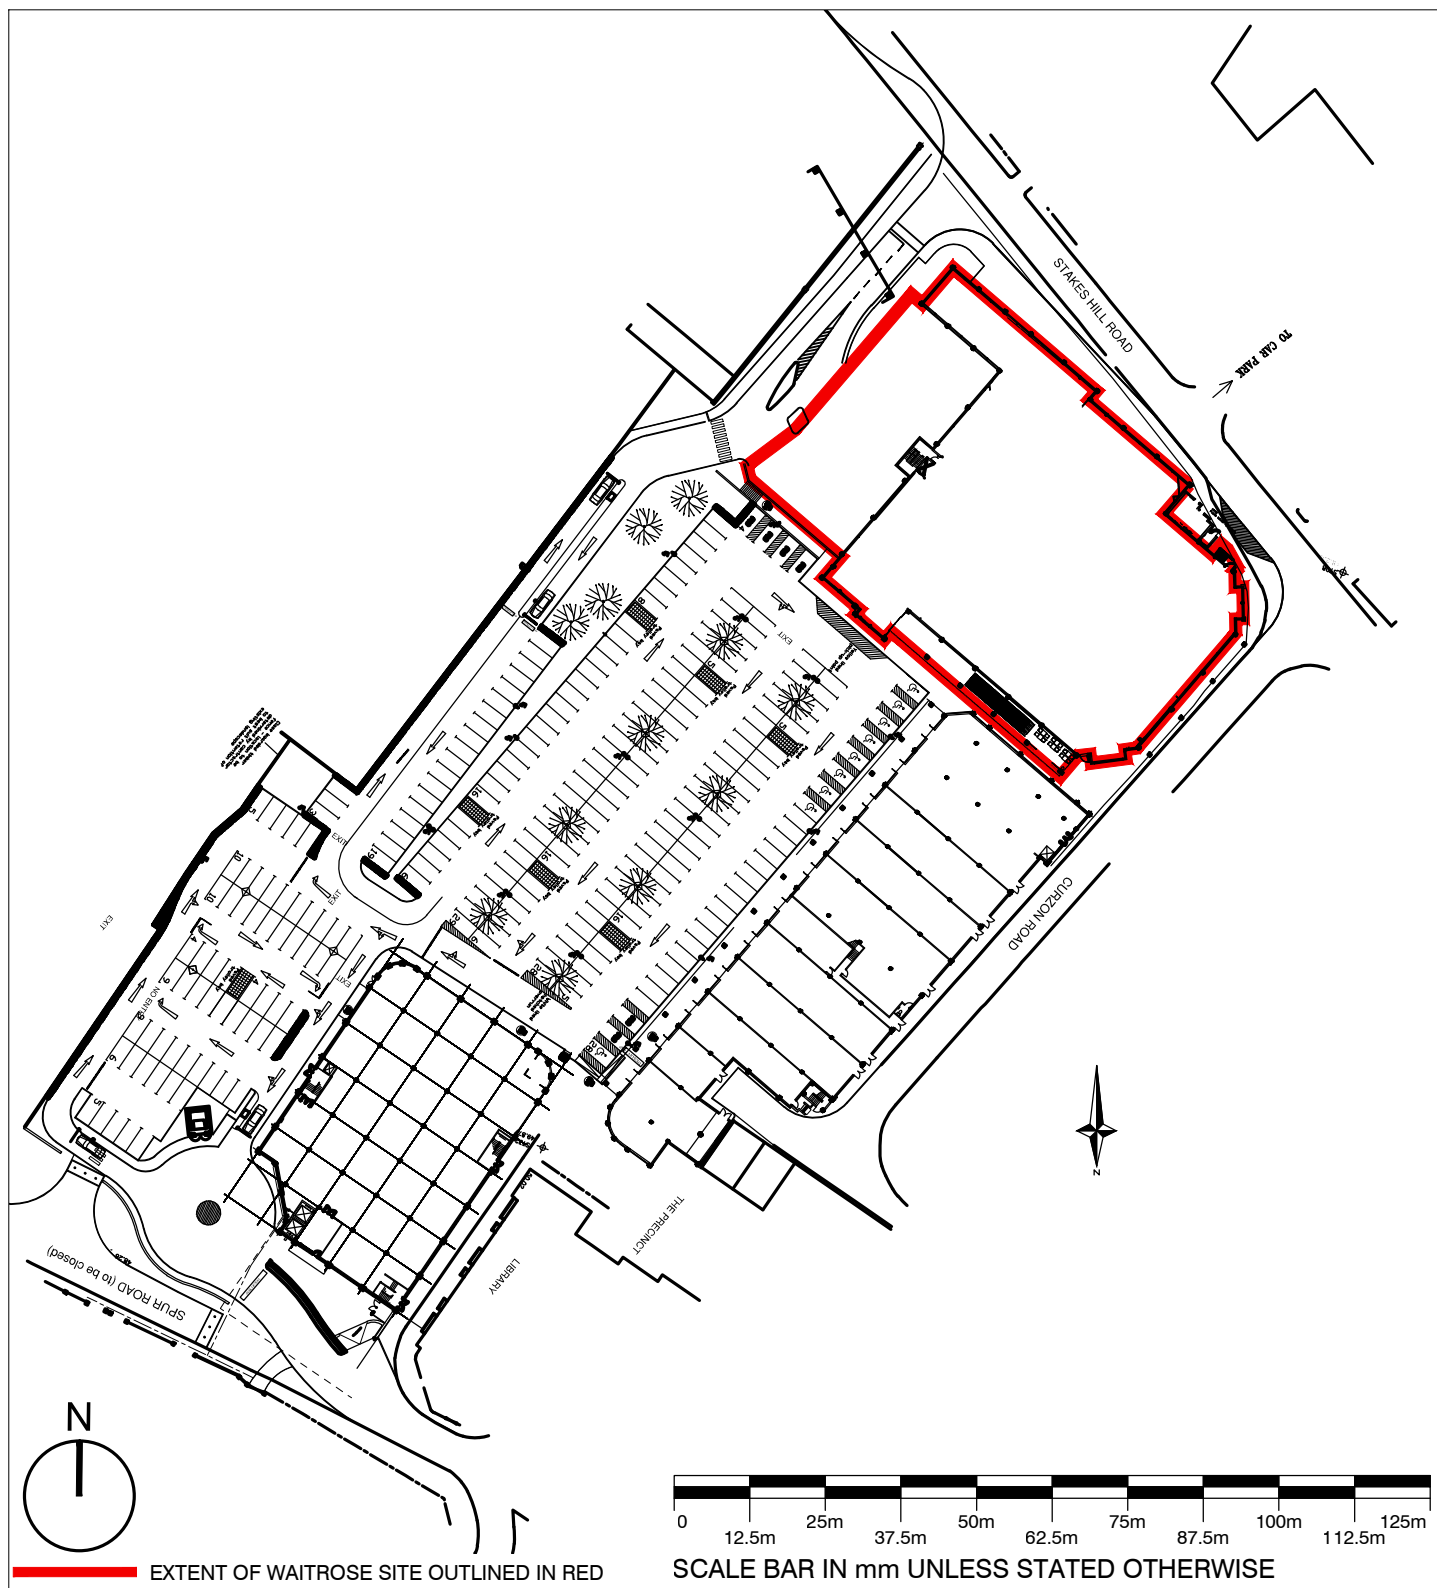

REVISION

PROJECT

WAITROSE WATEROOVILLE 239

TITLE:

SITE LOCATION PLAN

DRAWING NO:

15-065.239-AZ(P)-010

REV:

-

SCALE @ A4

1:1250

BY:

EO'C

CHK:

GV

DATE:

15.09.15

XREFS USED IN THIS DRAWING:

B+R ARCHITECTS

Suncourt House 18-26 Essex Road London N1 8LN
T 020 3227 0800 E design@bandr-arch.com
www.bandr-arch.com

INFORMATION

THE COPYRIGHT OF THIS DRAWING OR PART THEREOF BELONGS TO BAMBER & REDDAN ARCHITECTS LTD.
CONTRACTOR TO CHECK ALL DIMENSIONS PRIOR TO COMMENCING WORK.