


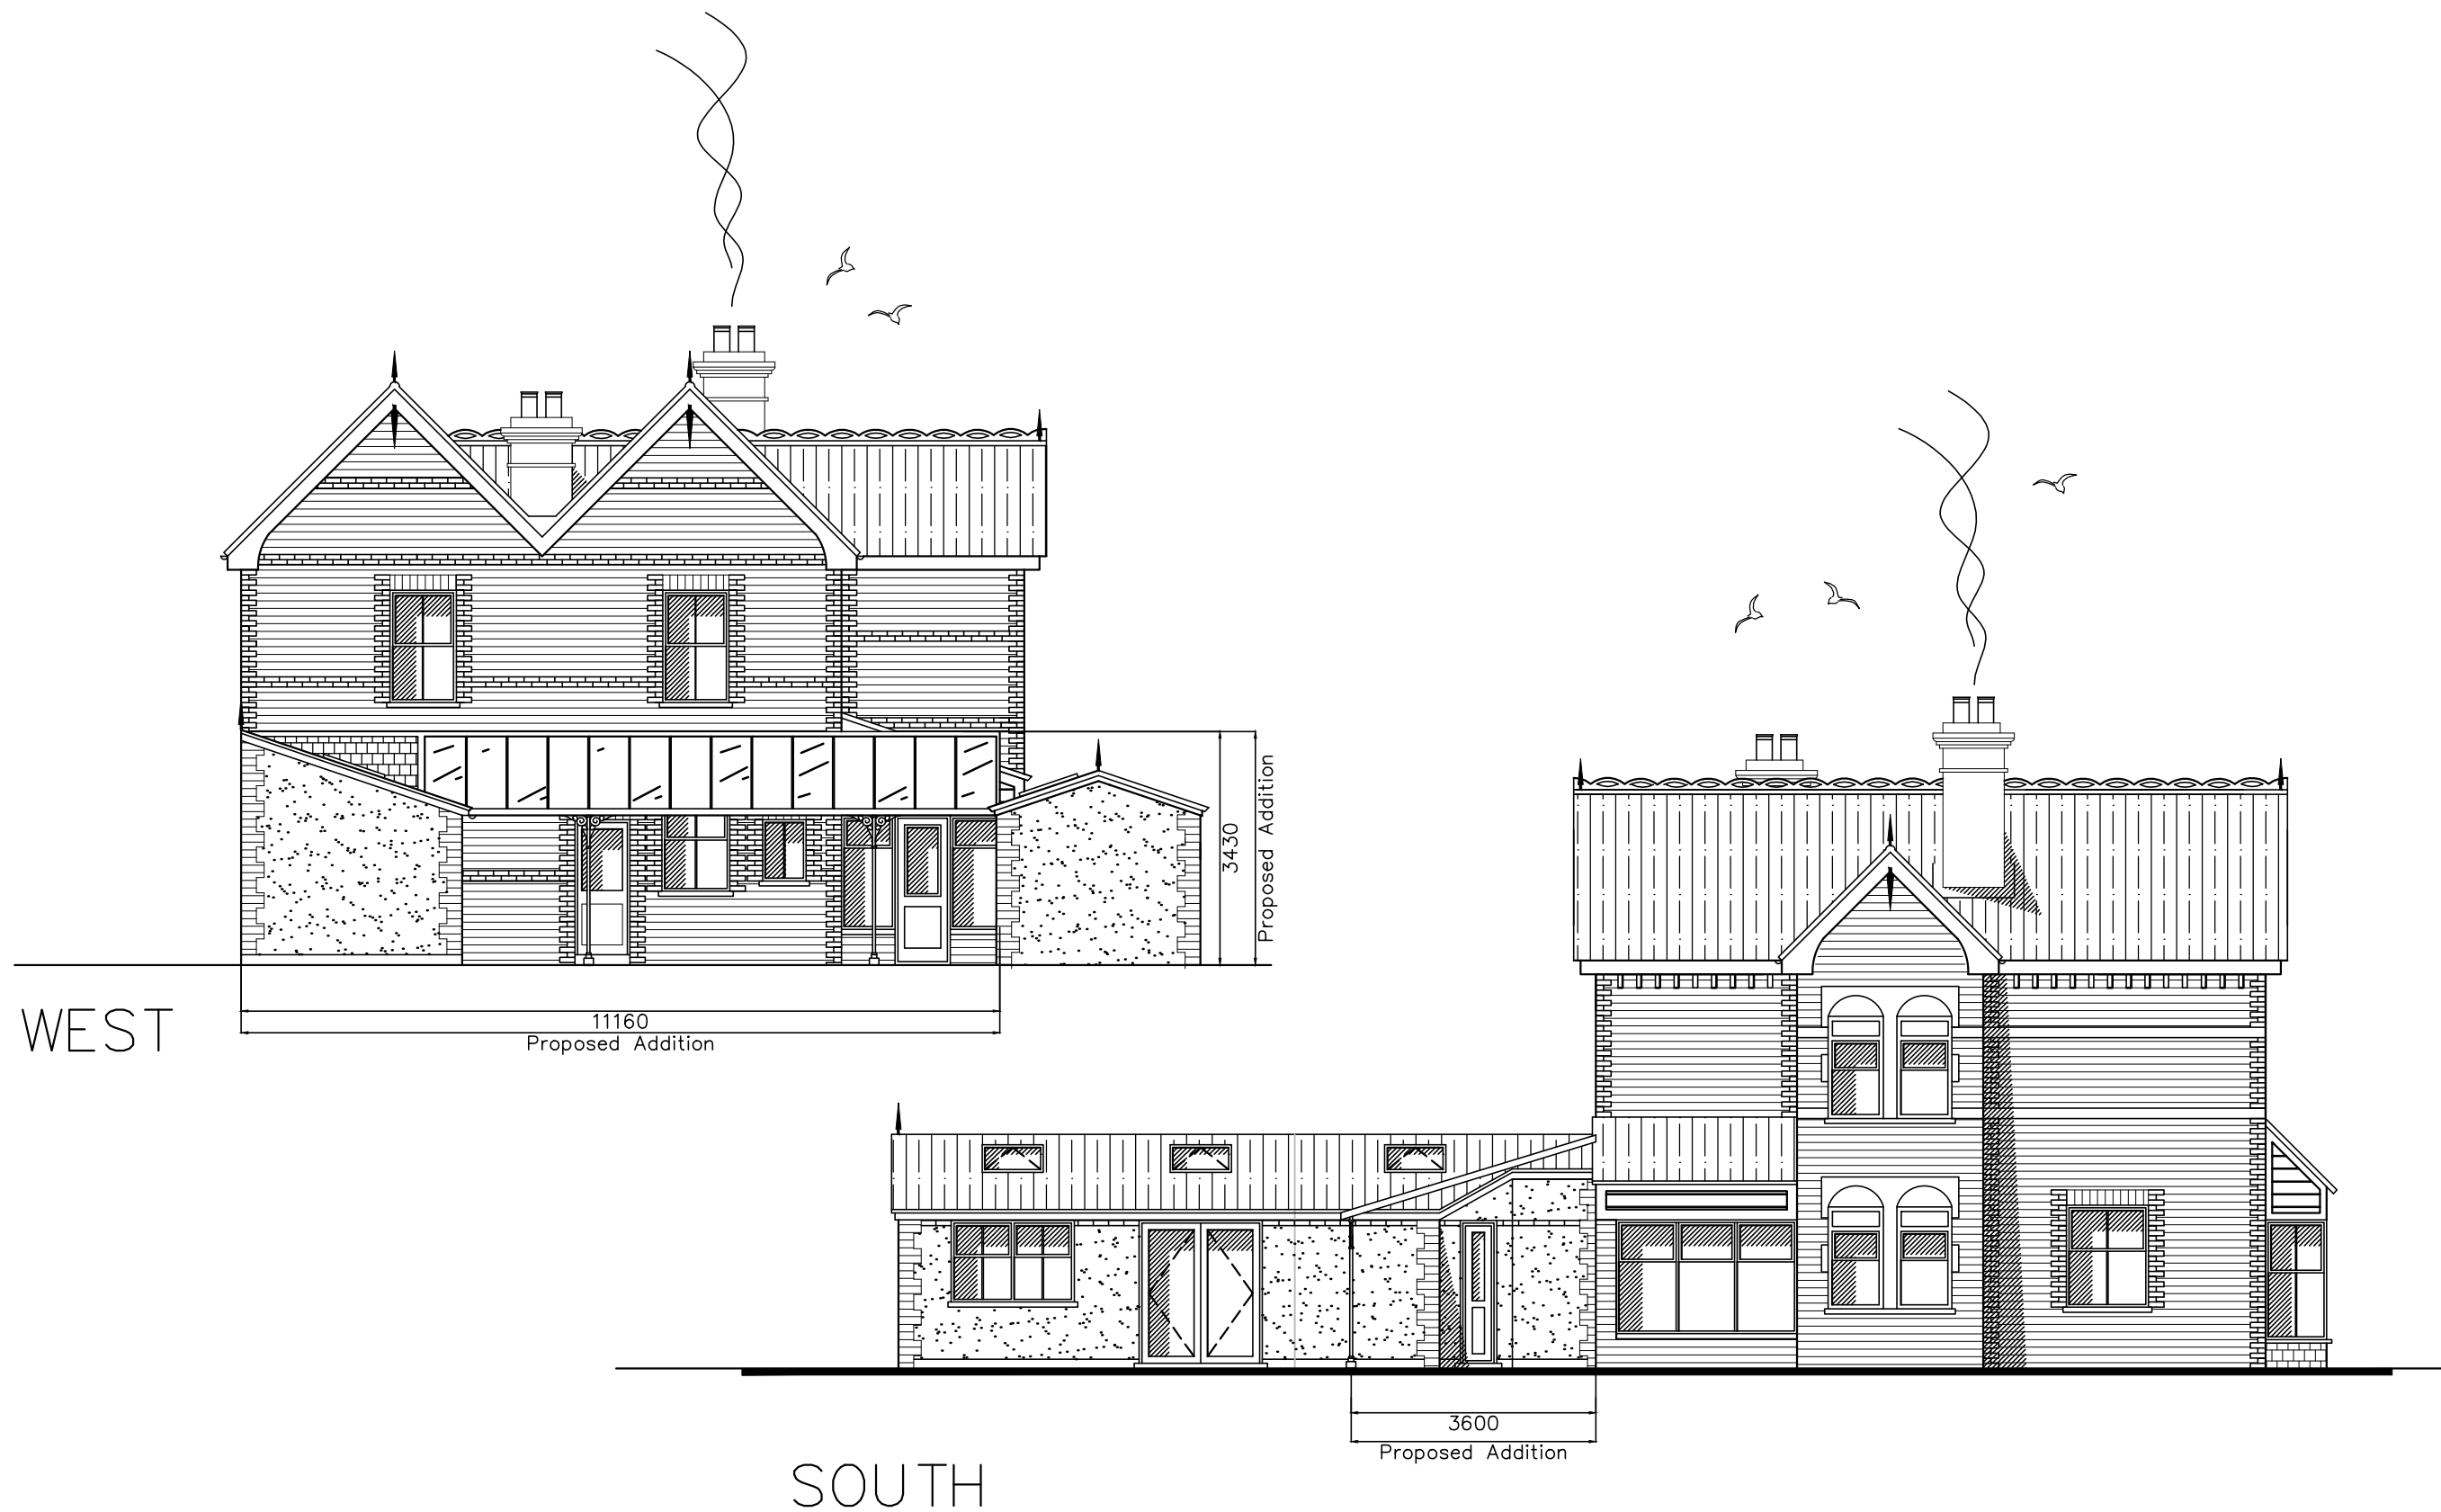


Southleigh Road,
Havant,
Hampshire
PO9 2QQ

PROPOSAL ELEVATIONS

Revisions

- A.
- B.
- C.

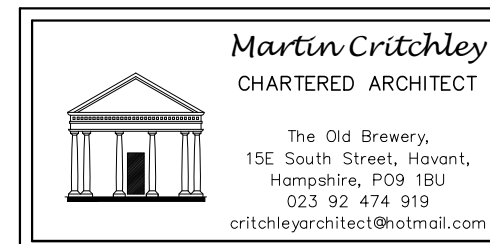

Scale A3 = 1:100
Date 12/07/16
Drawn BLB

1550-502⁰