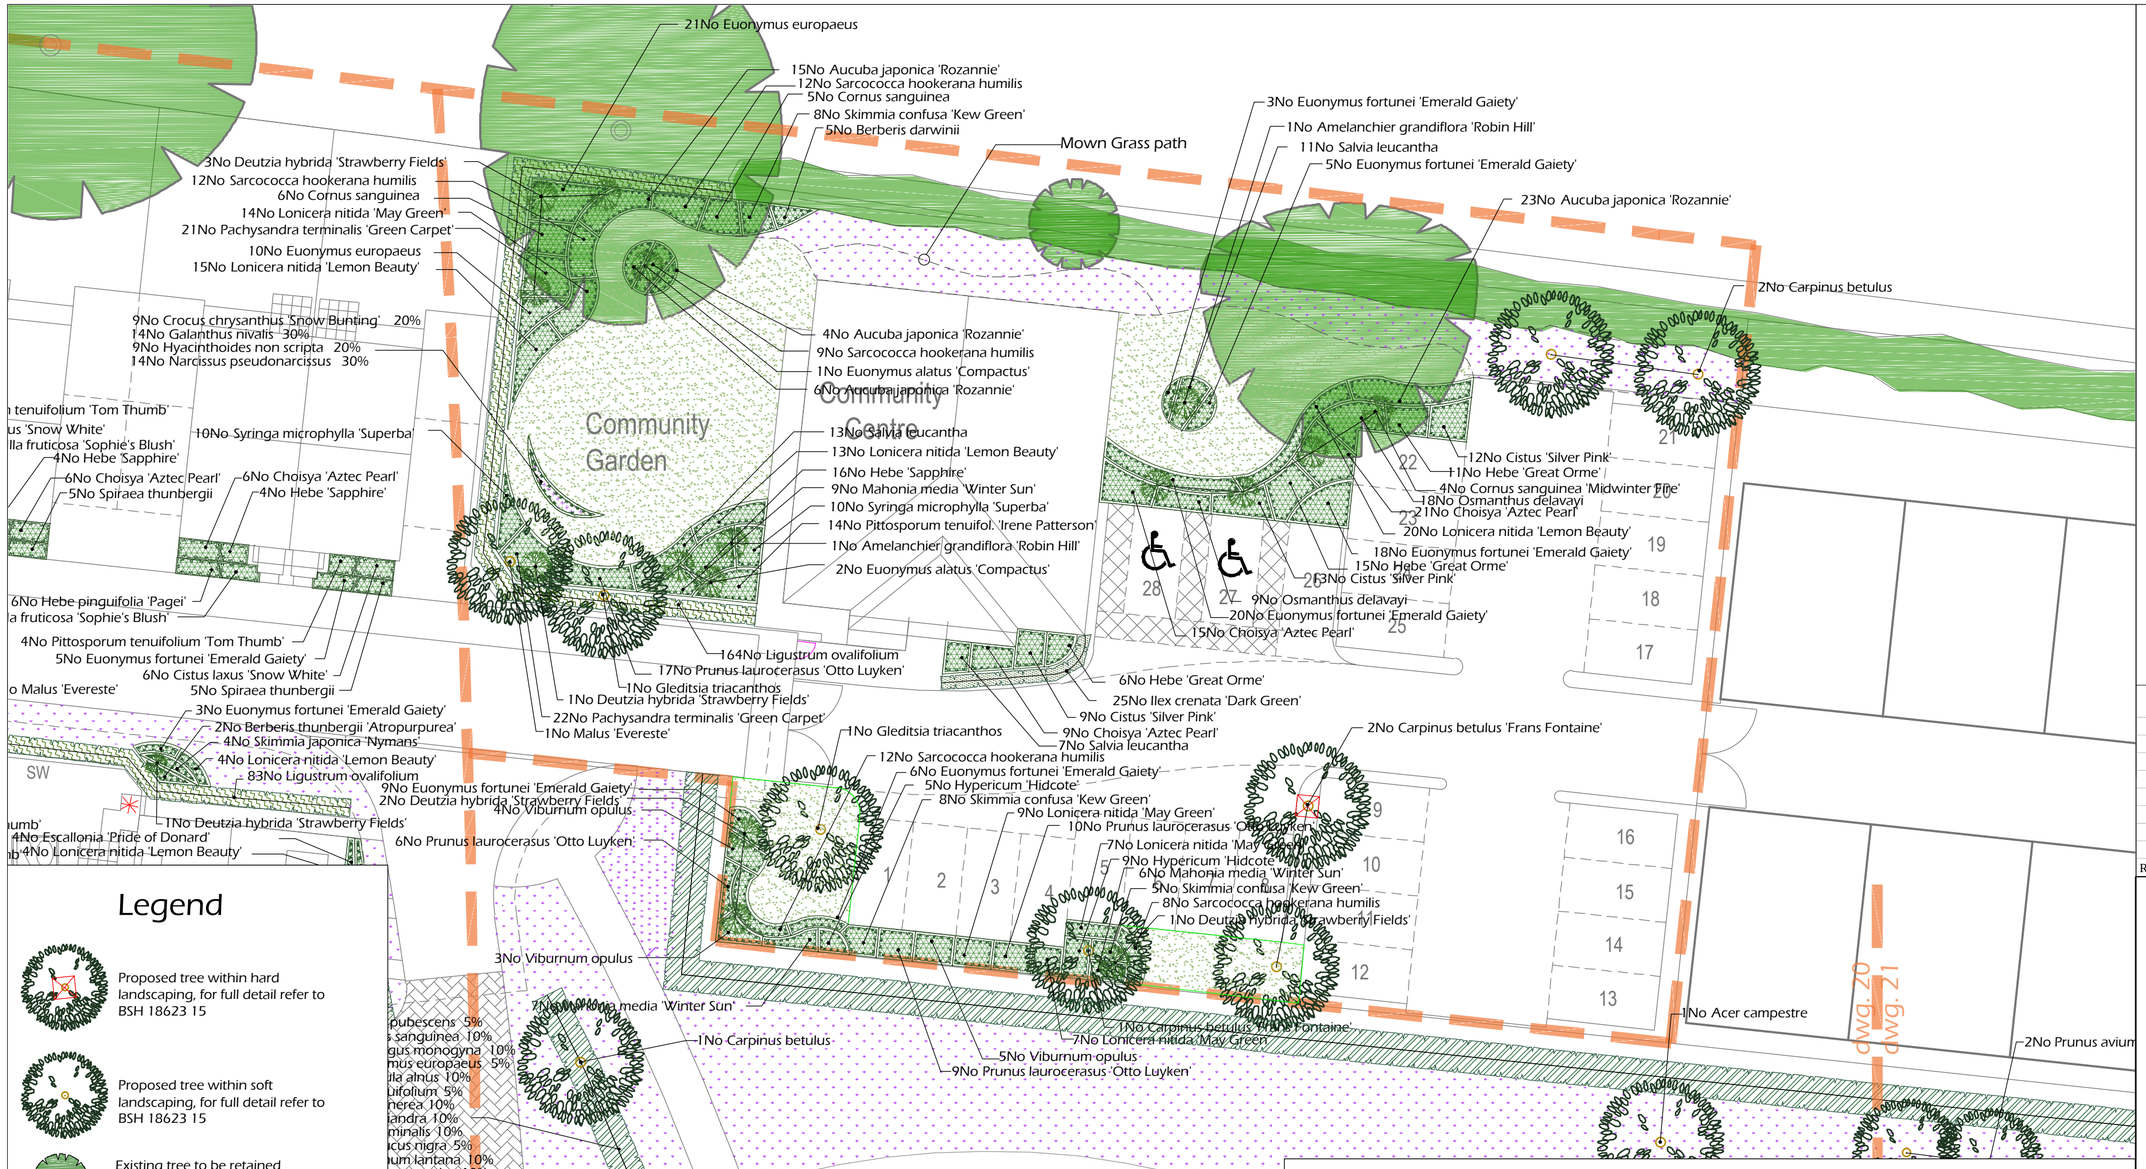


Legend

- Proposed tree within hard landscaping, for full detail refer to BSH 18623 15
- Proposed tree within soft landscaping, for full detail refer to BSH 18623 15
- Existing tree to be retained
- Proposed specimen shrub planting
- Proposed low hedge planting to be planted in a single row at 30cm centres
- Proposed hawthorn hedge to be planted in a double staggered row 50cm apart and at 50cm centres in each row. To be maintained at 1.5m height
- Proposed ornamental shrub planting to receive 75mm bark mulch after planting operations
- Proposed spring bulb planting
- Proposed grassland areas to be seeded with good quality grass seed mix with 20% locally sourced wildflower mix
- Proposed grass areas to receive good quality amenity grass turves laid in line with good horticultural practices
- Cut lines

Planting Schedule 19

Trees

No.	Species Name	Girth	Height	Density	Specification
2No	Carpinus betulus	12-14cm	350-425cm	Counted	Heavy Standard :Clear Stem 175-200 :RB
3No	Carpinus betulus 'Frans Fontaine'	20-25cm	450-625cm	Counted	Semi-Mature :Clear Stem min. 200 :RB
2No	Gleditsia triacanthos		350-400cm	Counted	Clear Stem 175-200 :RB :Heavy Standard
1No	Malus 'Evereste'	12-14cm	350-425cm	Counted	Heavy Standard :Clear Stem 175-200 :RB

Total :8No

Hedging

Number of Plants	Species Name	Height	Pot Size	Specification	Density
25No	Ilex crenata 'Dark Green'	20-30cm	3L	Bushy :4 brks	0.3Ctr
164No	Ligustrum ovalifolium	40-60cm	3L	Branched :5 brks	0.5Ctr Double Staggered at 0.5m offset

Total :189No

Shrubs

No.	Species Name	Height	Pot Size	Specification	Density
2No	Amelanchier grandiflora 'Robin Hill'	80-100cm	5L	Branched	Counted
48No	Aucuba japonica 'Rozannie'	30-40cm	3L	Bushy	4/m²
5No	Berberis darwinii	30-40cm	3L		4/m²
45No	Choisya 'Aztec Pearl'	40-60cm	3L	Bushy	4/m²
34No	Cistus 'Silver Pink'	30-40cm	3L	Bushy	4/m²
11No	Cornus sanguinea	60-80cm		Branched :BR	2/m²
4No	Cornus sanguinea 'Midwinter Fire'	60-80cm	15-20L	Branched	Counted
7No	Deutzia hybrida 'Strawberry Fields'	60-80cm	5-7.5L	Branched	Counted
3No	Euonymus alatus 'Compactus'	60-80cm	5L		Counted
31No	Euonymus europaeus	40-60cm	3L	Branched	4/m²
61No	Euonymus fortunei 'Emerald Gaiety'	30-40cm	5L	Bushy	4/m²
32No	Hebe 'Great Orme'	40-60cm	3L	Bushy	4/m²
16No	Hebe 'Sapphire'	40-60cm	3L	Bushy	4/m²
14No	Hypericum 'Hidcote'	30-40cm	3L	Bushy	4/m²
48No	Lonicera nitida 'Lemon Beauty'	30-40cm	3L	Bushy	4/m²
37No	Lonicera nitida 'May Green'	40-60cm	3L	Bushy	4/m²
22No	Mahonia media 'Winter Sun'	30-40cm	3L	Bushy	4/m²
27No	Osmanthus delavayi	40-60cm	5L	Branched	4/m²
43No	Pachysandra terminalis 'Green Carpet'	30-40cm	3L	Bushy	5/m²
14No	Pittosporum tenuifol. 'Irene Patterson'	40-60cm	3L	Bushy	4/m²
42No	Prunus laurocerasus 'Otto Luyken'	40-60cm	5L	Bushy :C	4/m²
31No	Salvia leucantha	30-40cm	3L	Bushy	4/m²
53No	Sarcococca hookerana humilis	30-40cm	3L	Bushy	4/m²
21No	Skimmia confusa 'Kew Green'	30-40cm	3L	Bushy :C	4/m²
20No	Syringa microphylla 'Superba'	30-40cm	3L	Bushy	4/m²
12No	Viburnum opulus	40-60cm	3L	Bushy	2/m²

Total :683No

Bulbs

No.	Species Name	Specification	Density
9No	Crocus chrysanthus 'Snow Bunting'	topsize	20/m²
14No	Galanthus nivalis	topsize ; to be in the green when planted	20/m²
9No	Hyacinthoides non scripta	9+ topsize	20/m²
14No	Narcissus pseudonarcissus	topsize	20/m²

Total :46No

SPECIFICATION

Forestry Commission Practice note 8.

All native species should be of local stock. Native trees and shrubs certified as British Native plant stock.

All planting stock should comply with the Horticultural Trade Association National Plant specification.

All planting preparation, handling, planting & maintenance should be in accordance with CPSE Code for Handling and Establishing plants.

All trees and shrubs to comply with BS 3936 Part 1 1992, planted to BS 4043:1989 and BS 4428:1989.

All works generally, to comply with the written Soft Landscape Specification.

Topsoil incorporated into planting beds to be gently mounded towards the centre of each bed to allow for settlement.

On completion of planting the whole area of the shrub bed shall be mulched with 75mm consolidated thickness of medium textured decorative grade natural pine bark having first been prepared in accordance with the specification.

Free standing hedges shall have a 3 strand galvanised wire and tanalised softwood timber post fence, to BS 1722 Part 3:2000, erected along a line between the two rows of hedge plants.

All existing trees and hedges to be protected in accordance with BS5837:2012 for the duration of the construction period.

NOTE: DO NOT SCALE FROM DRAWING

Rev	Date	Details	Drawn

ACD

Ecology
Arboriculture
Landscape Architecture

ACD Landscape Architects & ACD Ecology
Rodbourne Rail Business Centre, Grange Lane, Malmesbury, Wilts, SN16 0ES
Tel: 01666 825646 Fax: 01666 824654

ACD Arboriculture
Courtyard House, Mill Lane,Godalming, Surrey, GU7 1EY
Tel: 01483 425714 Fax: 01428 641090

ACD (Landscape Architects) Southampton
12 Southgate Street, Winchester, Hampshire, SO23 9EF
Tel: 01962 855604

www.acdlandscape.co.uk

BARRATT HOMES

scheme: Copseys Nursery Denvilles
client: Barratt Southampton
drawing: Landscape proposals
date: June 2014
scale: 1:200@A2
drawing no: BSH 18623 19
drawn: AK checked: AW

Copyright of ACD Landscape Architects Ltd. All rights described in Chapter IV of the Copyright, Designs and Patents Act 1988 have been generally asserted: 2013. Copyright of this plan remains with ACD until all fees have been paid in full.