
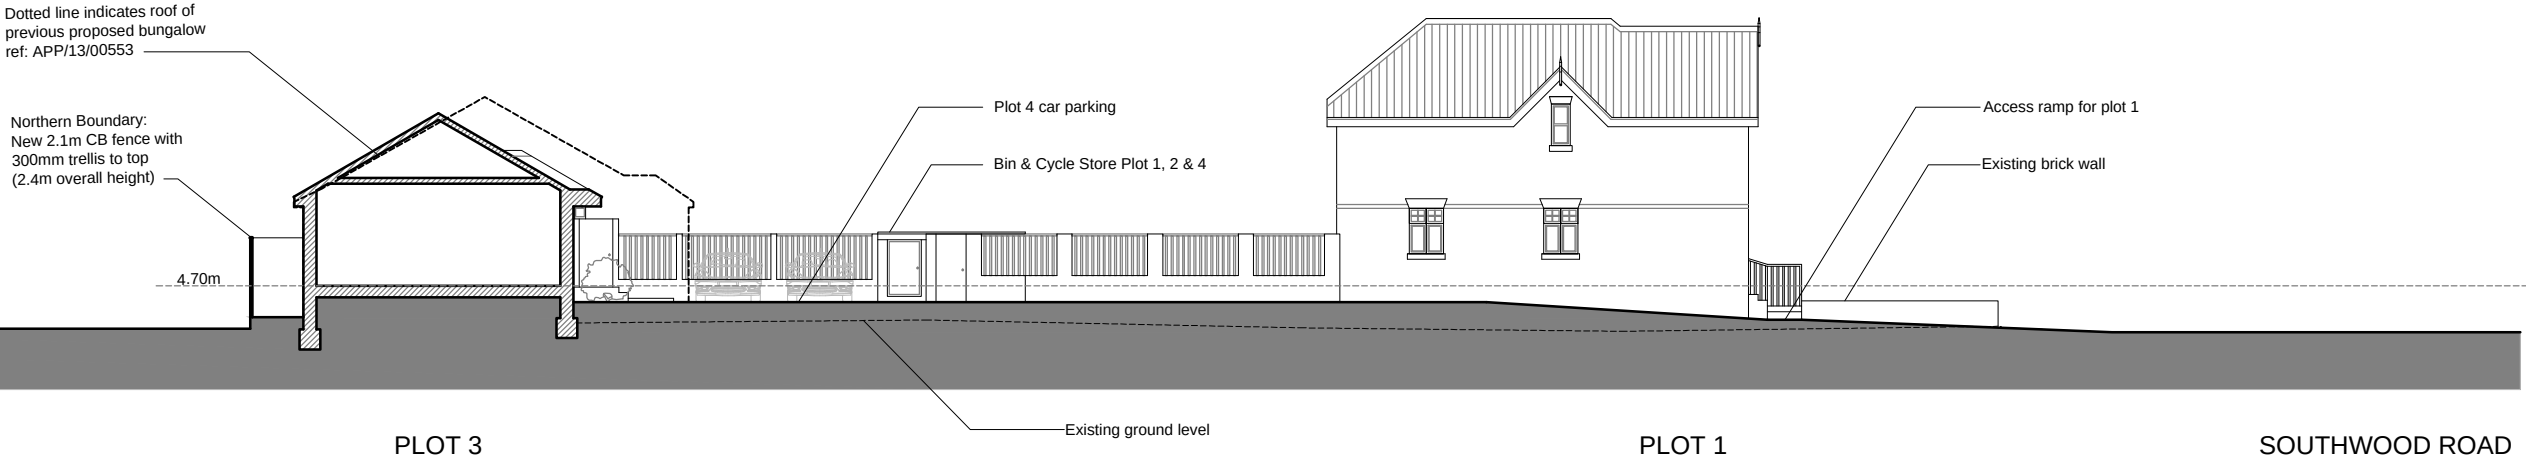



NOTES

GENERAL NOTES:
1. THIS DRAWING IS TO BE READ IN CONJUNCTION WITH THE OTHER RELEVANT CONSULTANTS DRAWINGS.
2. ALL FINISHES ARE TO CONFORM TO THE CURRENT BUILDING REGULATIONS.
3. REFER TO A SEPARATE DOCUMENT FOR THE DESIGNERS RISK ASSESSMENT.
4. ALL WORKS OR MATERIALS INDICATED ON THIS DRAWING ARE TO BE TO THE LATEST RELEVANT BRITISH STANDARDS AND CARRIED OUT IN ACCORDANCE WITH THE BRITISH STANDARDS CODES OF PRACTICE OR RECOGNIZED INSTITUTE OR TRADE ASSOCIATION RECOMMENDATIONS AND PUBLICATIONS.

1:200 scale

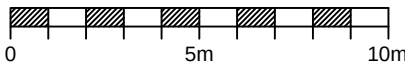

PROPOSED SITE SECTION

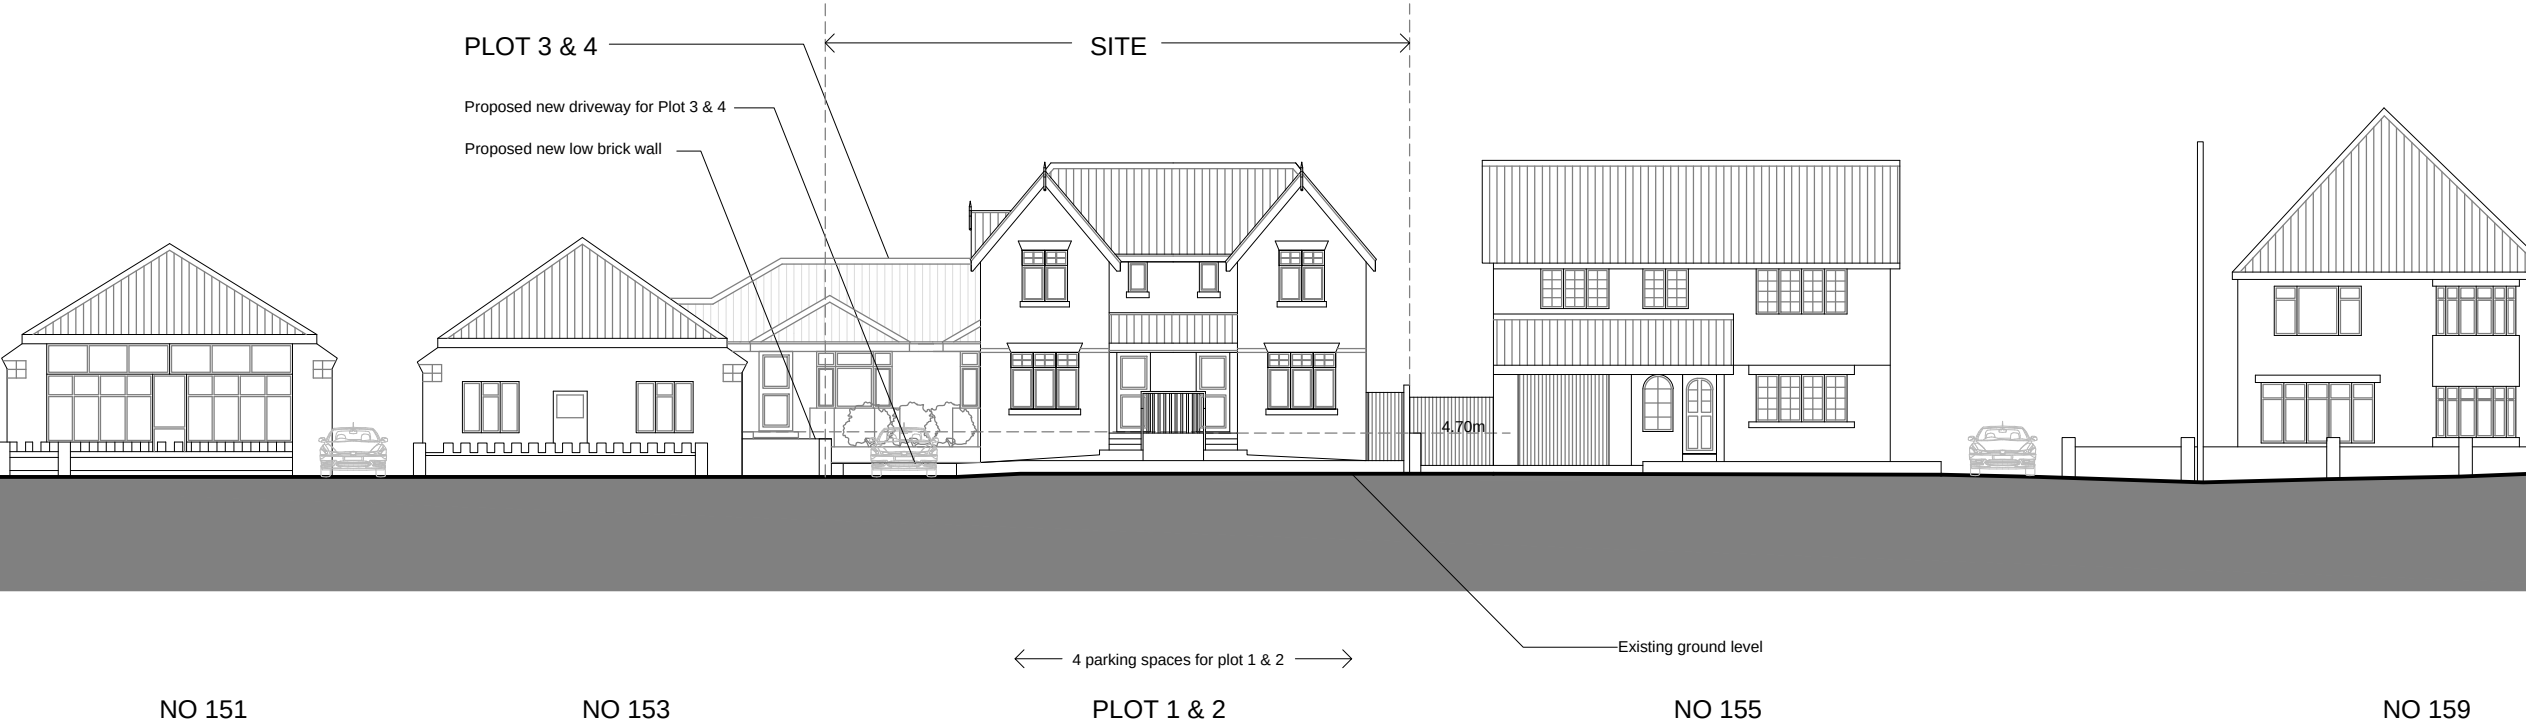

PROPOSED STREET SCENE ELEVATION FROM SOUTHWOOD ROAD

P1	Jan 2016	Boundary reconfiguration	EC	
Revision	Date	Description	Dwn	Chkd

Lansdowne House
25-26 Hampshire Terrace
Portsmouth PO1 2QF
Hampshire England

Tel: (023) 92 755 333

E-Mail: admin@plcarchitects.com

Web: www.plcarchitects.com

Client :

Project :
Proposed New Residential Development
151-153 Southwood Road
Hayling

Drawing Title :

Proposed Site Section
Proposed Street Scene Elevation

Drawn By EC	Date Jan' 16	Checked By	Date	Approved By	Date
Drawing No. 15.2127.106	Revision: P2	Scale: 1:200 @ A3			