


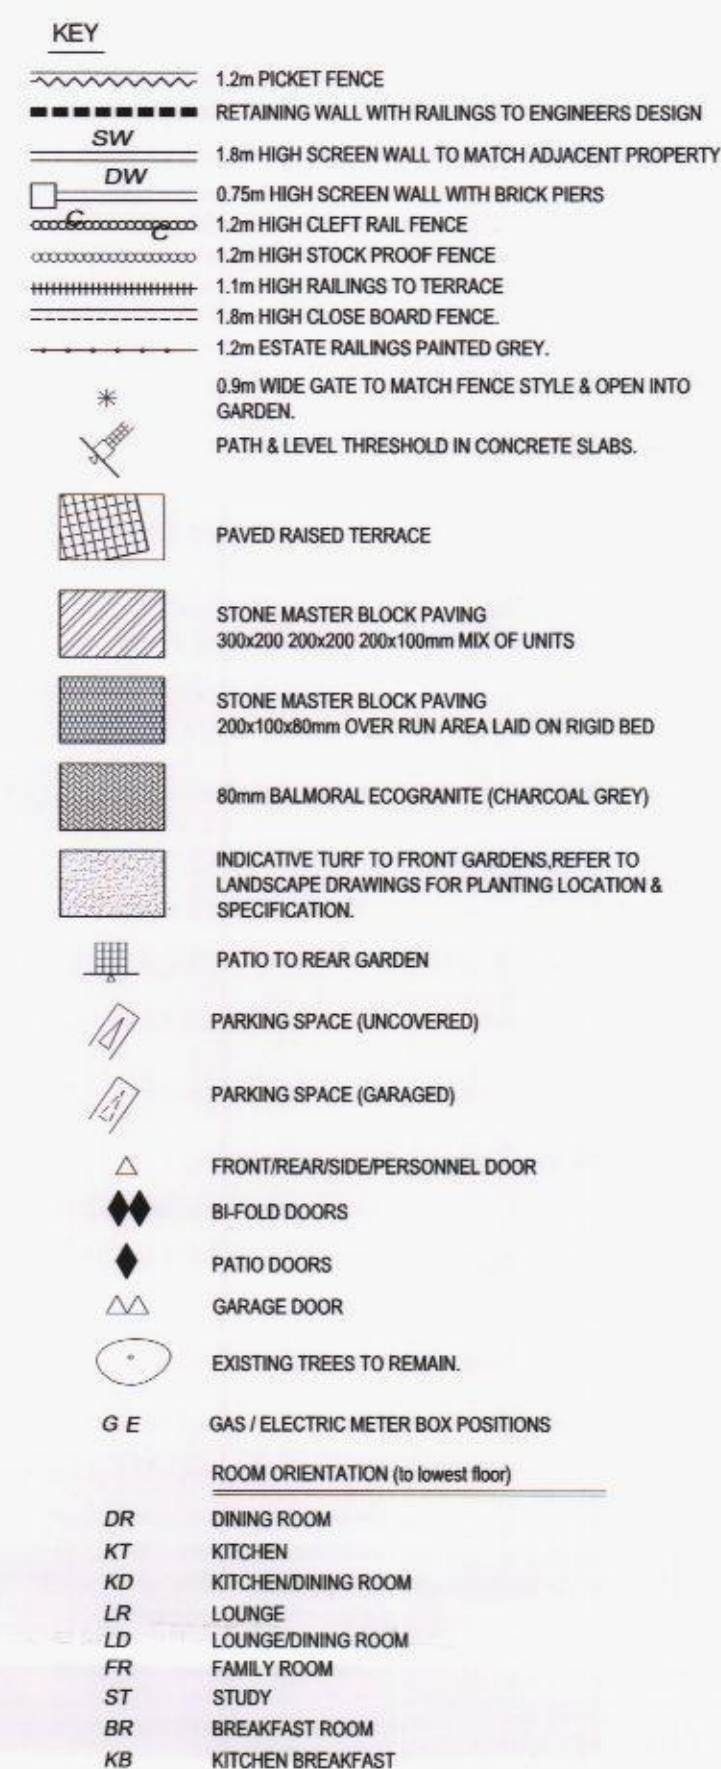

HAVANÍ SOBOUG
COUNCIL
21 SEP 2015
RECEIVED

P1055/EXT/02

P1055/EXT/01

REFER TO ENGINEERING DRAWINGS FOR HIGHWAY DESIGN,
APPROVED HIGHWAY SURFACE TREATMENT & PERMEABLE
SURFACE LOCATIONS

REFER TO LANDSCAPE LAYOUT FOR PLANTING DESIGN

MATERIALS TO BE CONFIRMED

S	03-07-15	Fences Amended to 2.5, 1 & 1.2.	DGP	DGP
I	01-02-15	Boundary Amended to the rear of plot 2 amended.	DGP	DGP
Q	30-06-15	Fences amended	DGP	DGP
N	19-06-15	Boundary Amended in line with clients comments	DGP	DGP
N	05-06-15	Updated in line with engineering layout	DGP	DGP
M	15-04-15	Retaining wall amended to 2.5, 1.1, 1.6 & 1.9 in line with engineering layout	BAS	DGP
L	26-03-15	Layout Amended to suit Eco Carbon Facades Consulting engineering layout. Drawing No. 04/03/2015 rev 1 & 04/04/2015 rev 2	DGP	DGP
K	22-12-14	Boundary Amended in line with engineering layout	DGP	DGP
J	12-01-15	Drawings to plots 2, 3, 7, 11 & 16 amended. Enclosures to plots 2, 3, 7, 11 & 16 amended.	DGP	DGP
H	14-11-14	Boundary Amended. Path to the rear of plot 16 amended.	DGP	DGP
G	14-11-14	Rear terrace amended.	DGP	DGP
F	14-11-14	Rear access to plot 11 amended.	DGP	DGP
E	07-11-14	Terrace chowls and substation moved.	DGP	DGP
D	05-11-14	Plots 25, 28 amended and building removed.	DGP	DGP
C	23-10-14	Plot 25 amended. Paths to plots 25, 28 amended plots 5-12.	DGP	DGP
B	14-10-14	Boundary treatment and hard surface treatment amended.	BAS	DGP
A	25-10-14	Plot 1 amended.	DGP	DGP
Access				

Client
R *Space to live*
David Wilson Homes

 BARRATT
HOMES
barrathomes.com

 aan
architecture

Project
**LANGSTONE VIEW
BEDHAMPTON**

Drawing Title
EXTERNALS LAYOUT

Scale 1:250 @ A0 Drawn DGP Checked PAE
Date MAY 2014 File P1055EXT Drawing Status
Dwg.No. P1055/EXT/01 Rev. 5 TENDER

AAP Architecture Ltd, Unit A, Monument Business Centre, Monument Way East, Woking,
Surrey GU21 5LY. Tel: 01483 727345 Fax: 01483 727375
Web: www.aaparc.co.uk E-mail: projects@aap-arc.co.uk

This drawing is the copyright of AAR Architecture Ltd