


REAR BUILDING ELEVATION

LEFT BUILDING ELEVATION

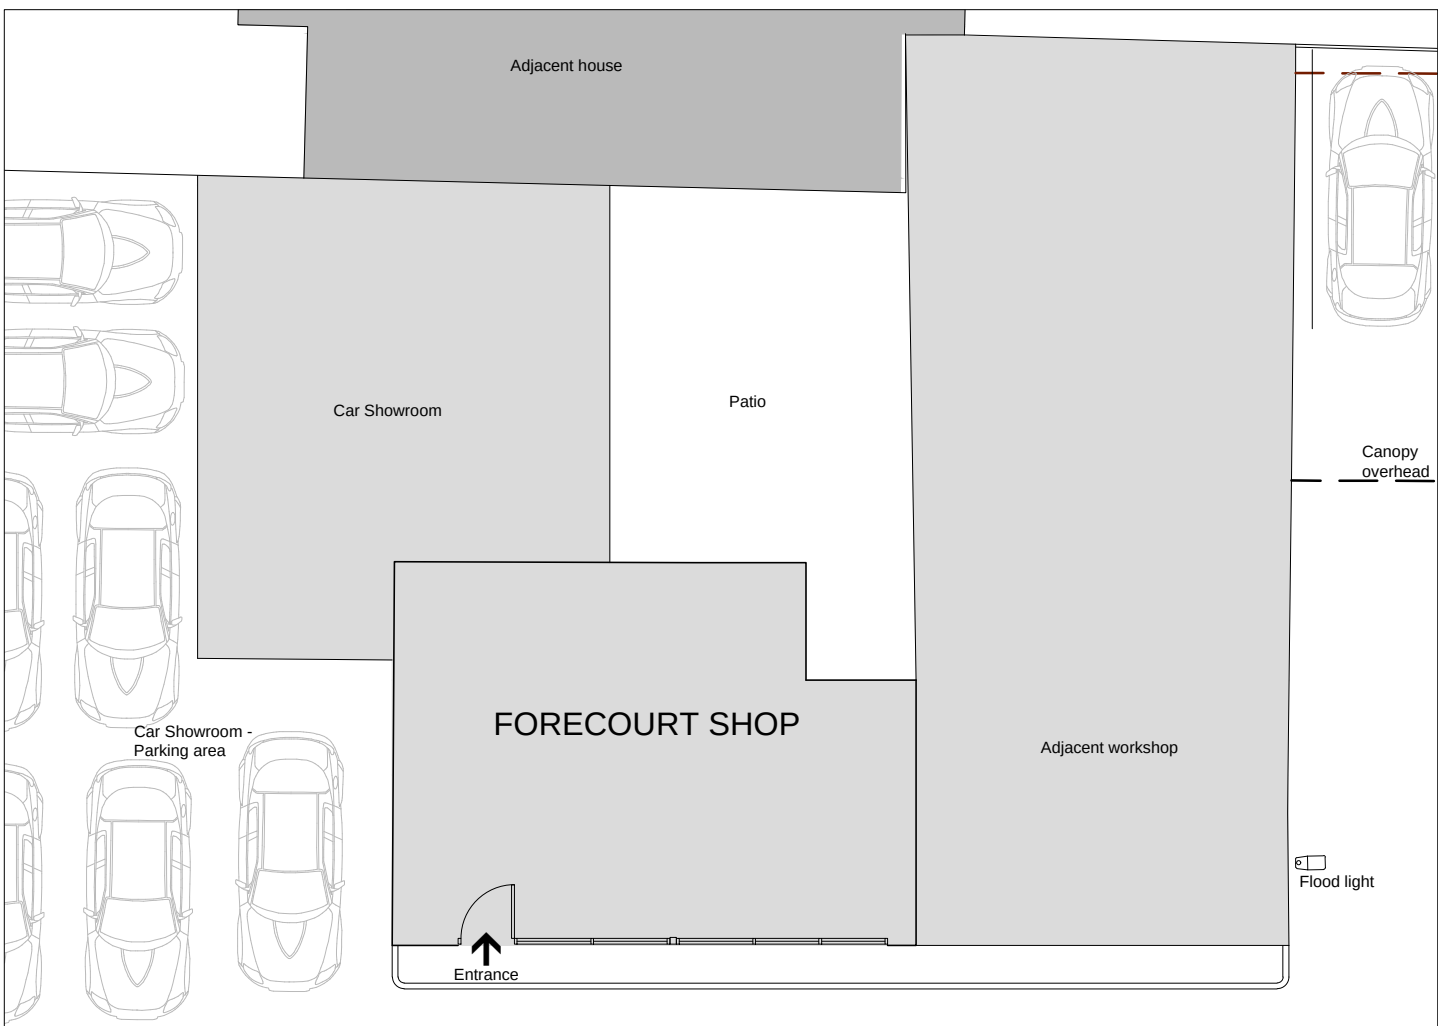

RIGHT BUILDING ELEVATION


FRONT BUILDING ELEVATION

PLAN NOT TO SCALE




EXISTING BUILDING


EXISTING ELEVATIONS

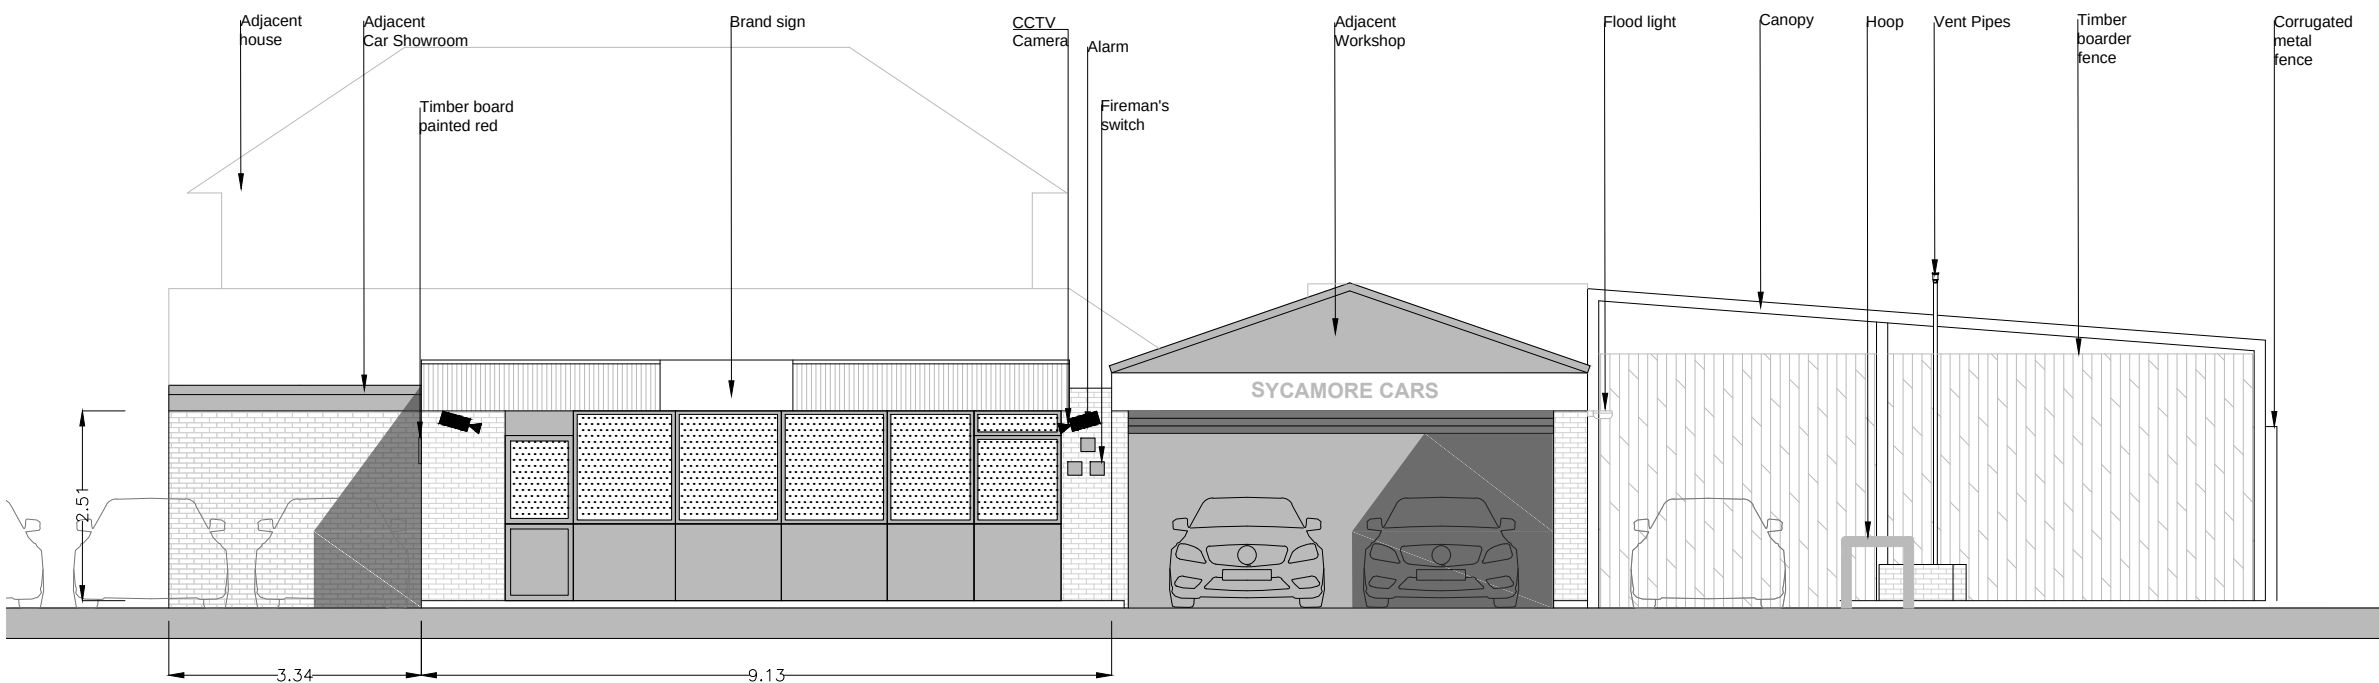


FRONT BUILDING ELEVATION

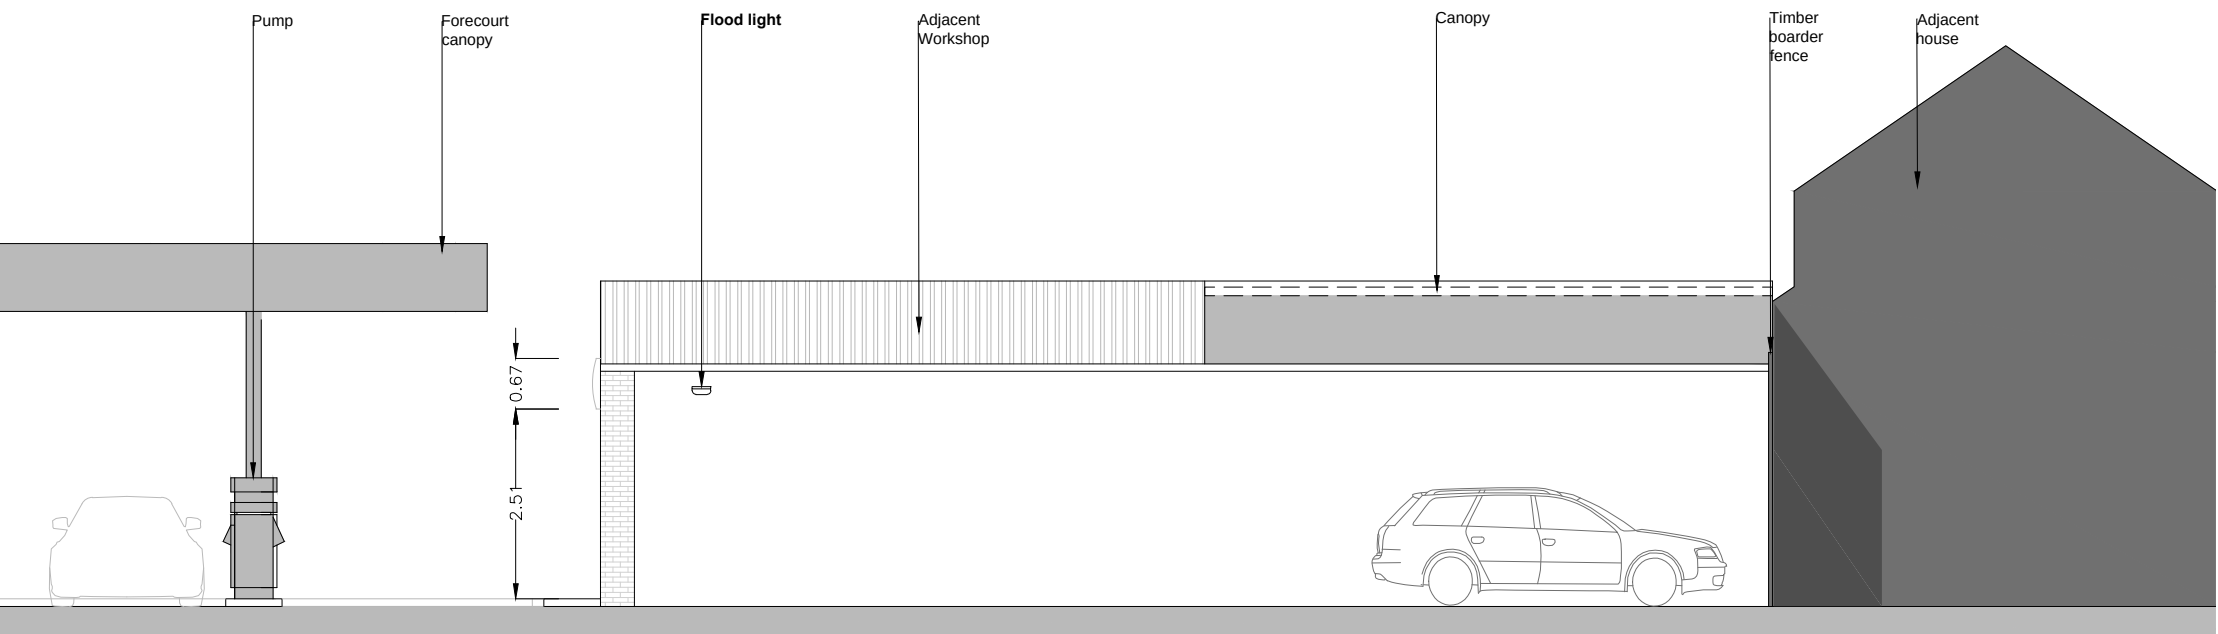

RIGHT BUILDING ELEVATION

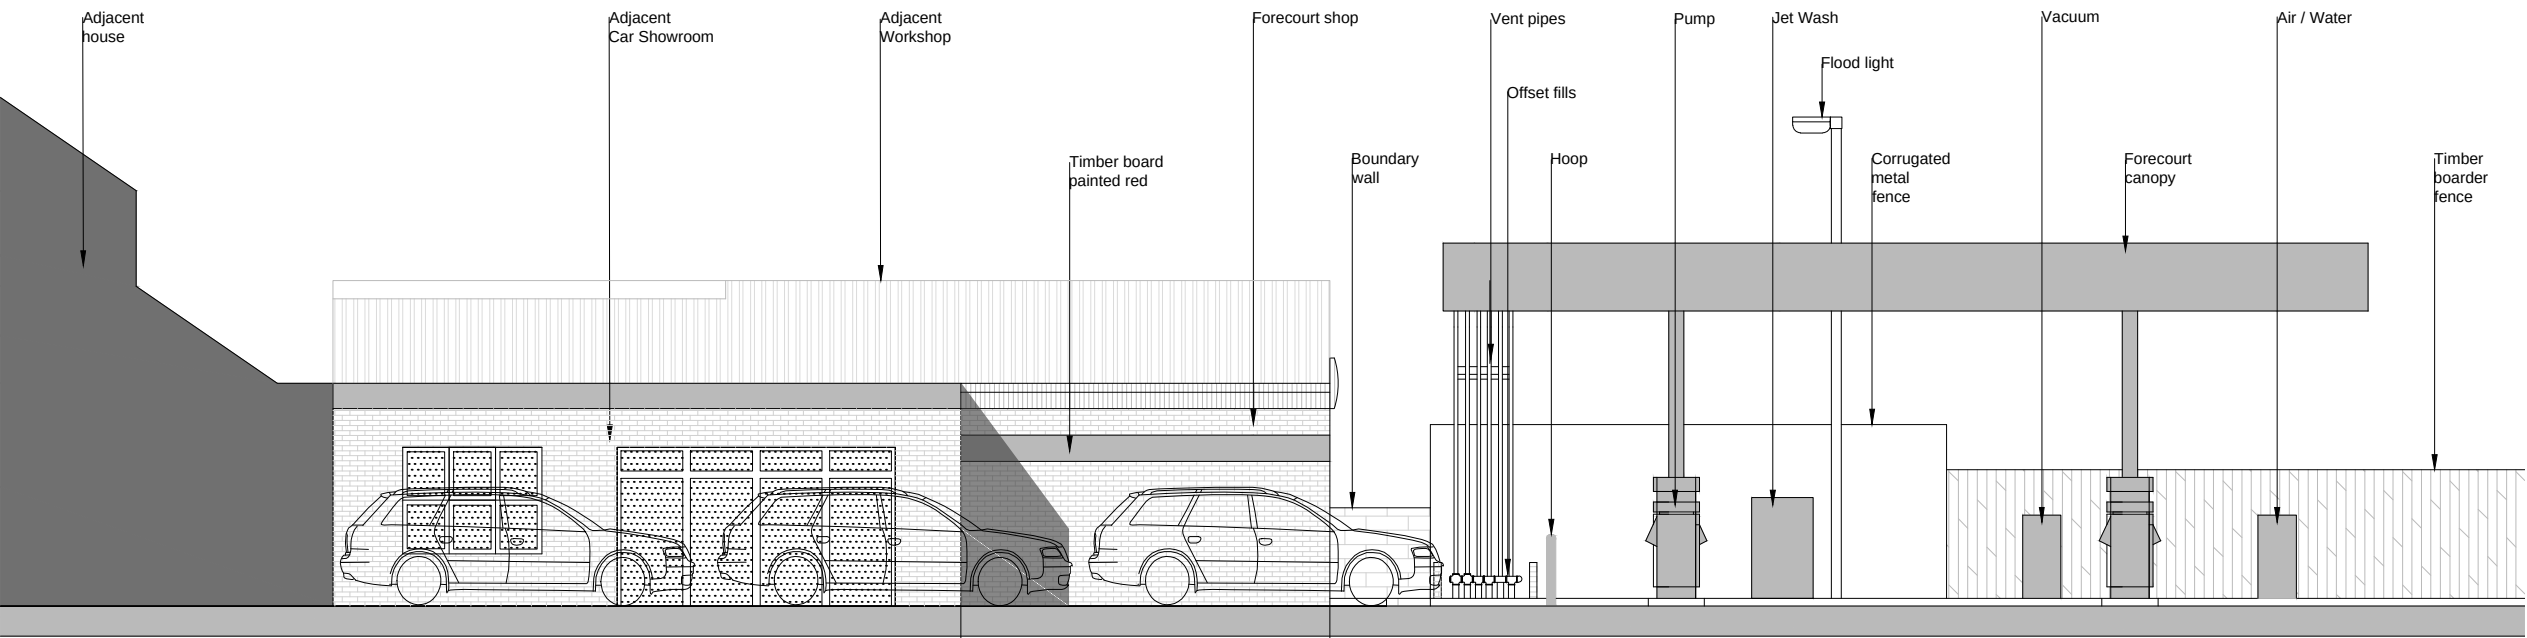

LEFT BUILDING ELEVATION

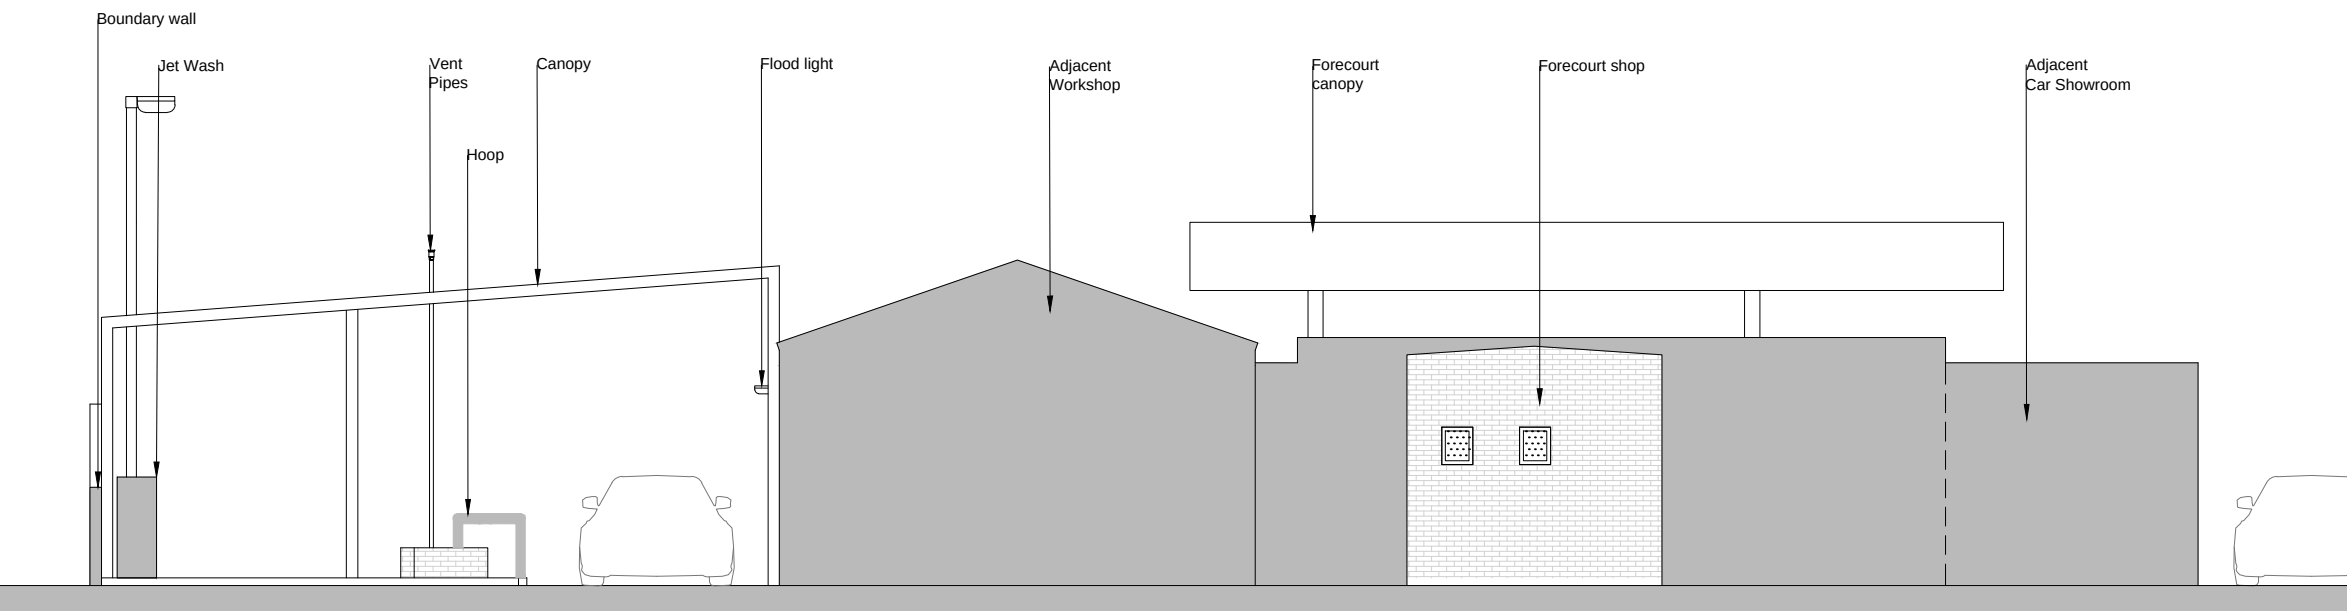

REAR BUILDING ELEVATION

REVISIONS:

REV NOTE DATE

NOTES:

Hard copy prints may not scale accurately. All levels and dimensions are in metres unless specified otherwise. To be read in conjunction with all other relevant drawings and specifications.

PLANNING APPLICATION
FS255
HAVANT
SERVICE
STATION 2016

CLIENT **mfg**
motor fuel group

PROJECT EXTERNAL REFURBISHMENT

ADDRESS HAVANT SERVICE STATION
87 HAVANT ROAD
EMSWORTH
HAMPSHIRE PO10 7LE

TITLE EXISTING ELEVATIONS

SCALE 1/100 @ A1 JOB NO 15585-121

DRAWN XIMENA HOLOWATIUK DWG NO PA-03

CHECKED DATE REVISION DATE

ADCOCK ASSOCIATES

ELTA HOUSE, BIRMINGHAM ROAD, STRATFORD UPON AVON CV37 0AQ
enquiries@adcockassociates.co.uk Tel: +44(0)1789 414202 Fax: +44(0)1789 267741

DESIGN ARCHITECTURE PROJECT MANAGEMENT