

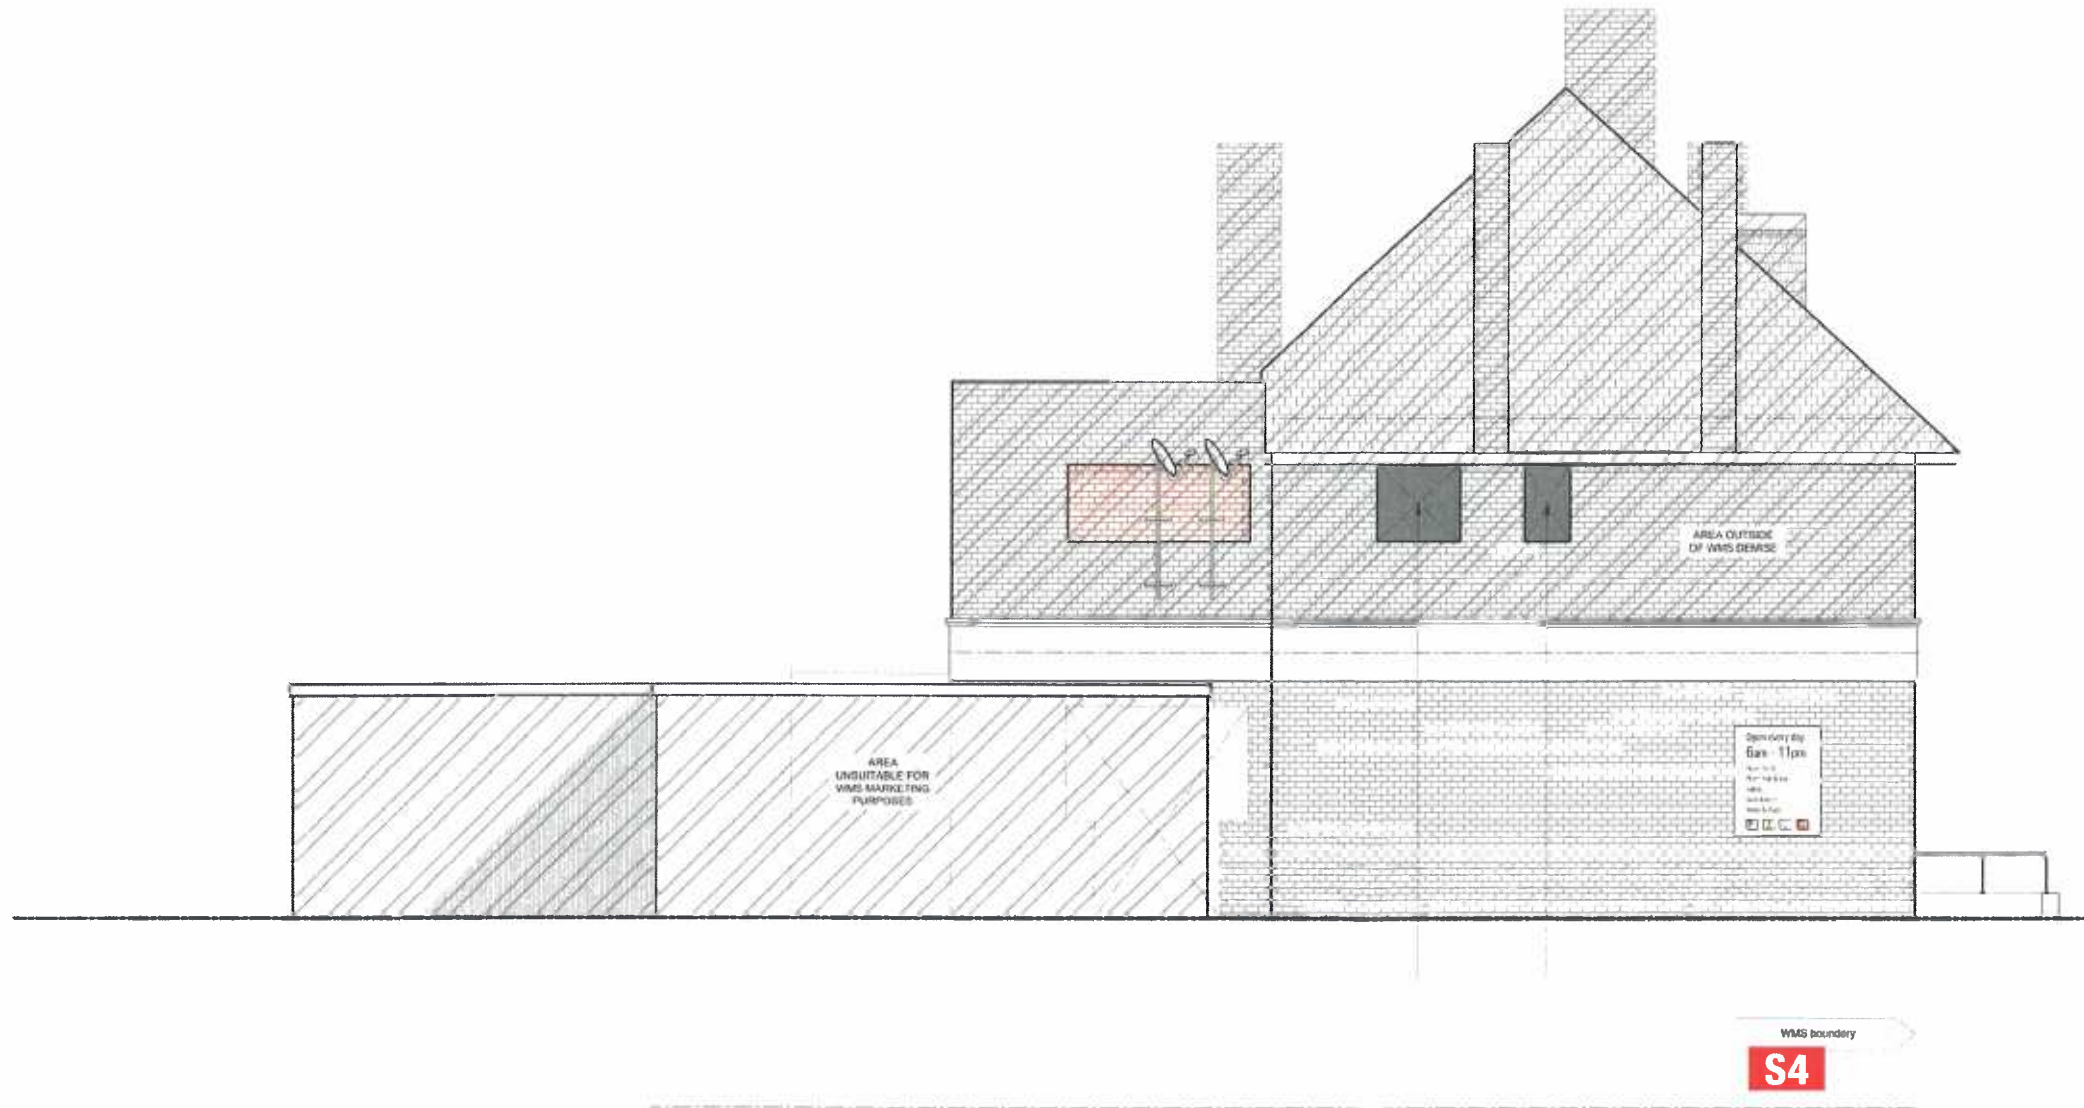


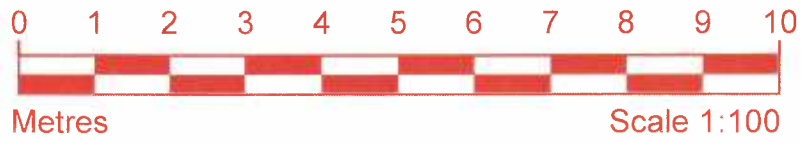

Purbrook_proposed south elevation

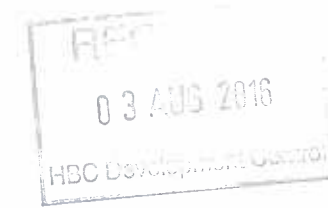

Client

The **co-operative**
food

Location

NELLY
PURBROOK

Drawing

001-NPB- 103

Revision

C

Approval

Please print, sign & date approval
after checking thoroughly.

SCALE	SHEET SIZE	DRAWN	CHKD	DATE
1:100	A3	ZP		29/06/16

Key2 Group
Unit C4,
Hazelton Interchange
Lakesmere Road
Horndean
PO8 9JU

08450 55 44 33

info@Key2Uk.com

Key2Uk.com