



SOUTH ELEVATION

EAST ELEVATION

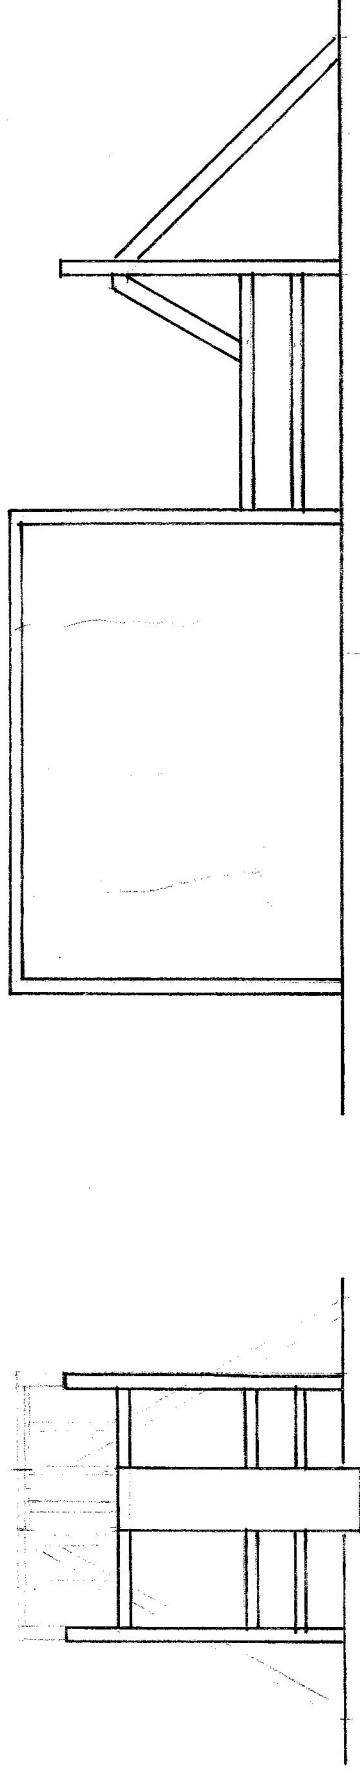


WEST ELEVATION

NORTH ELEVATION

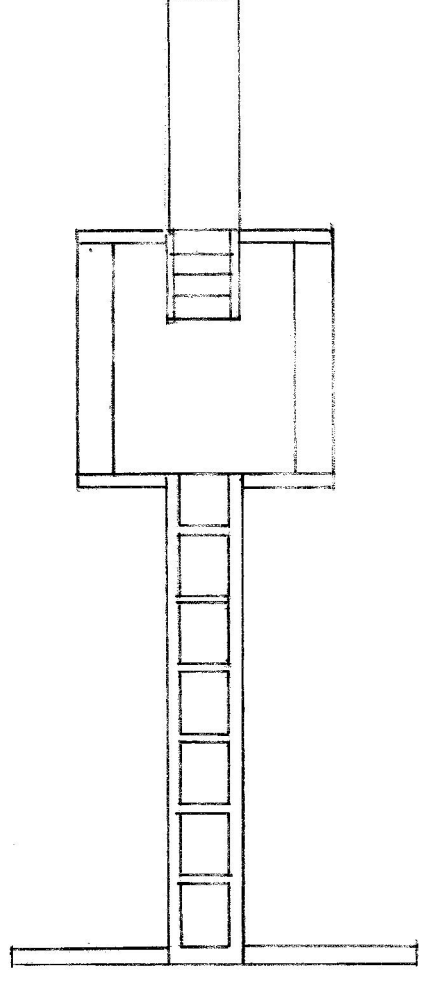

PLAN

Note:
Equipment on 75mm square posts set in concrete
to a minimum depth of 300mm

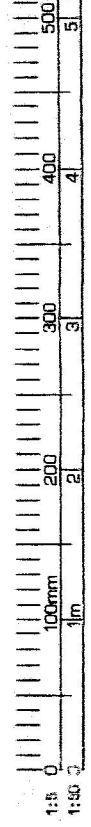

Tanner & Tilley
Town Planners