


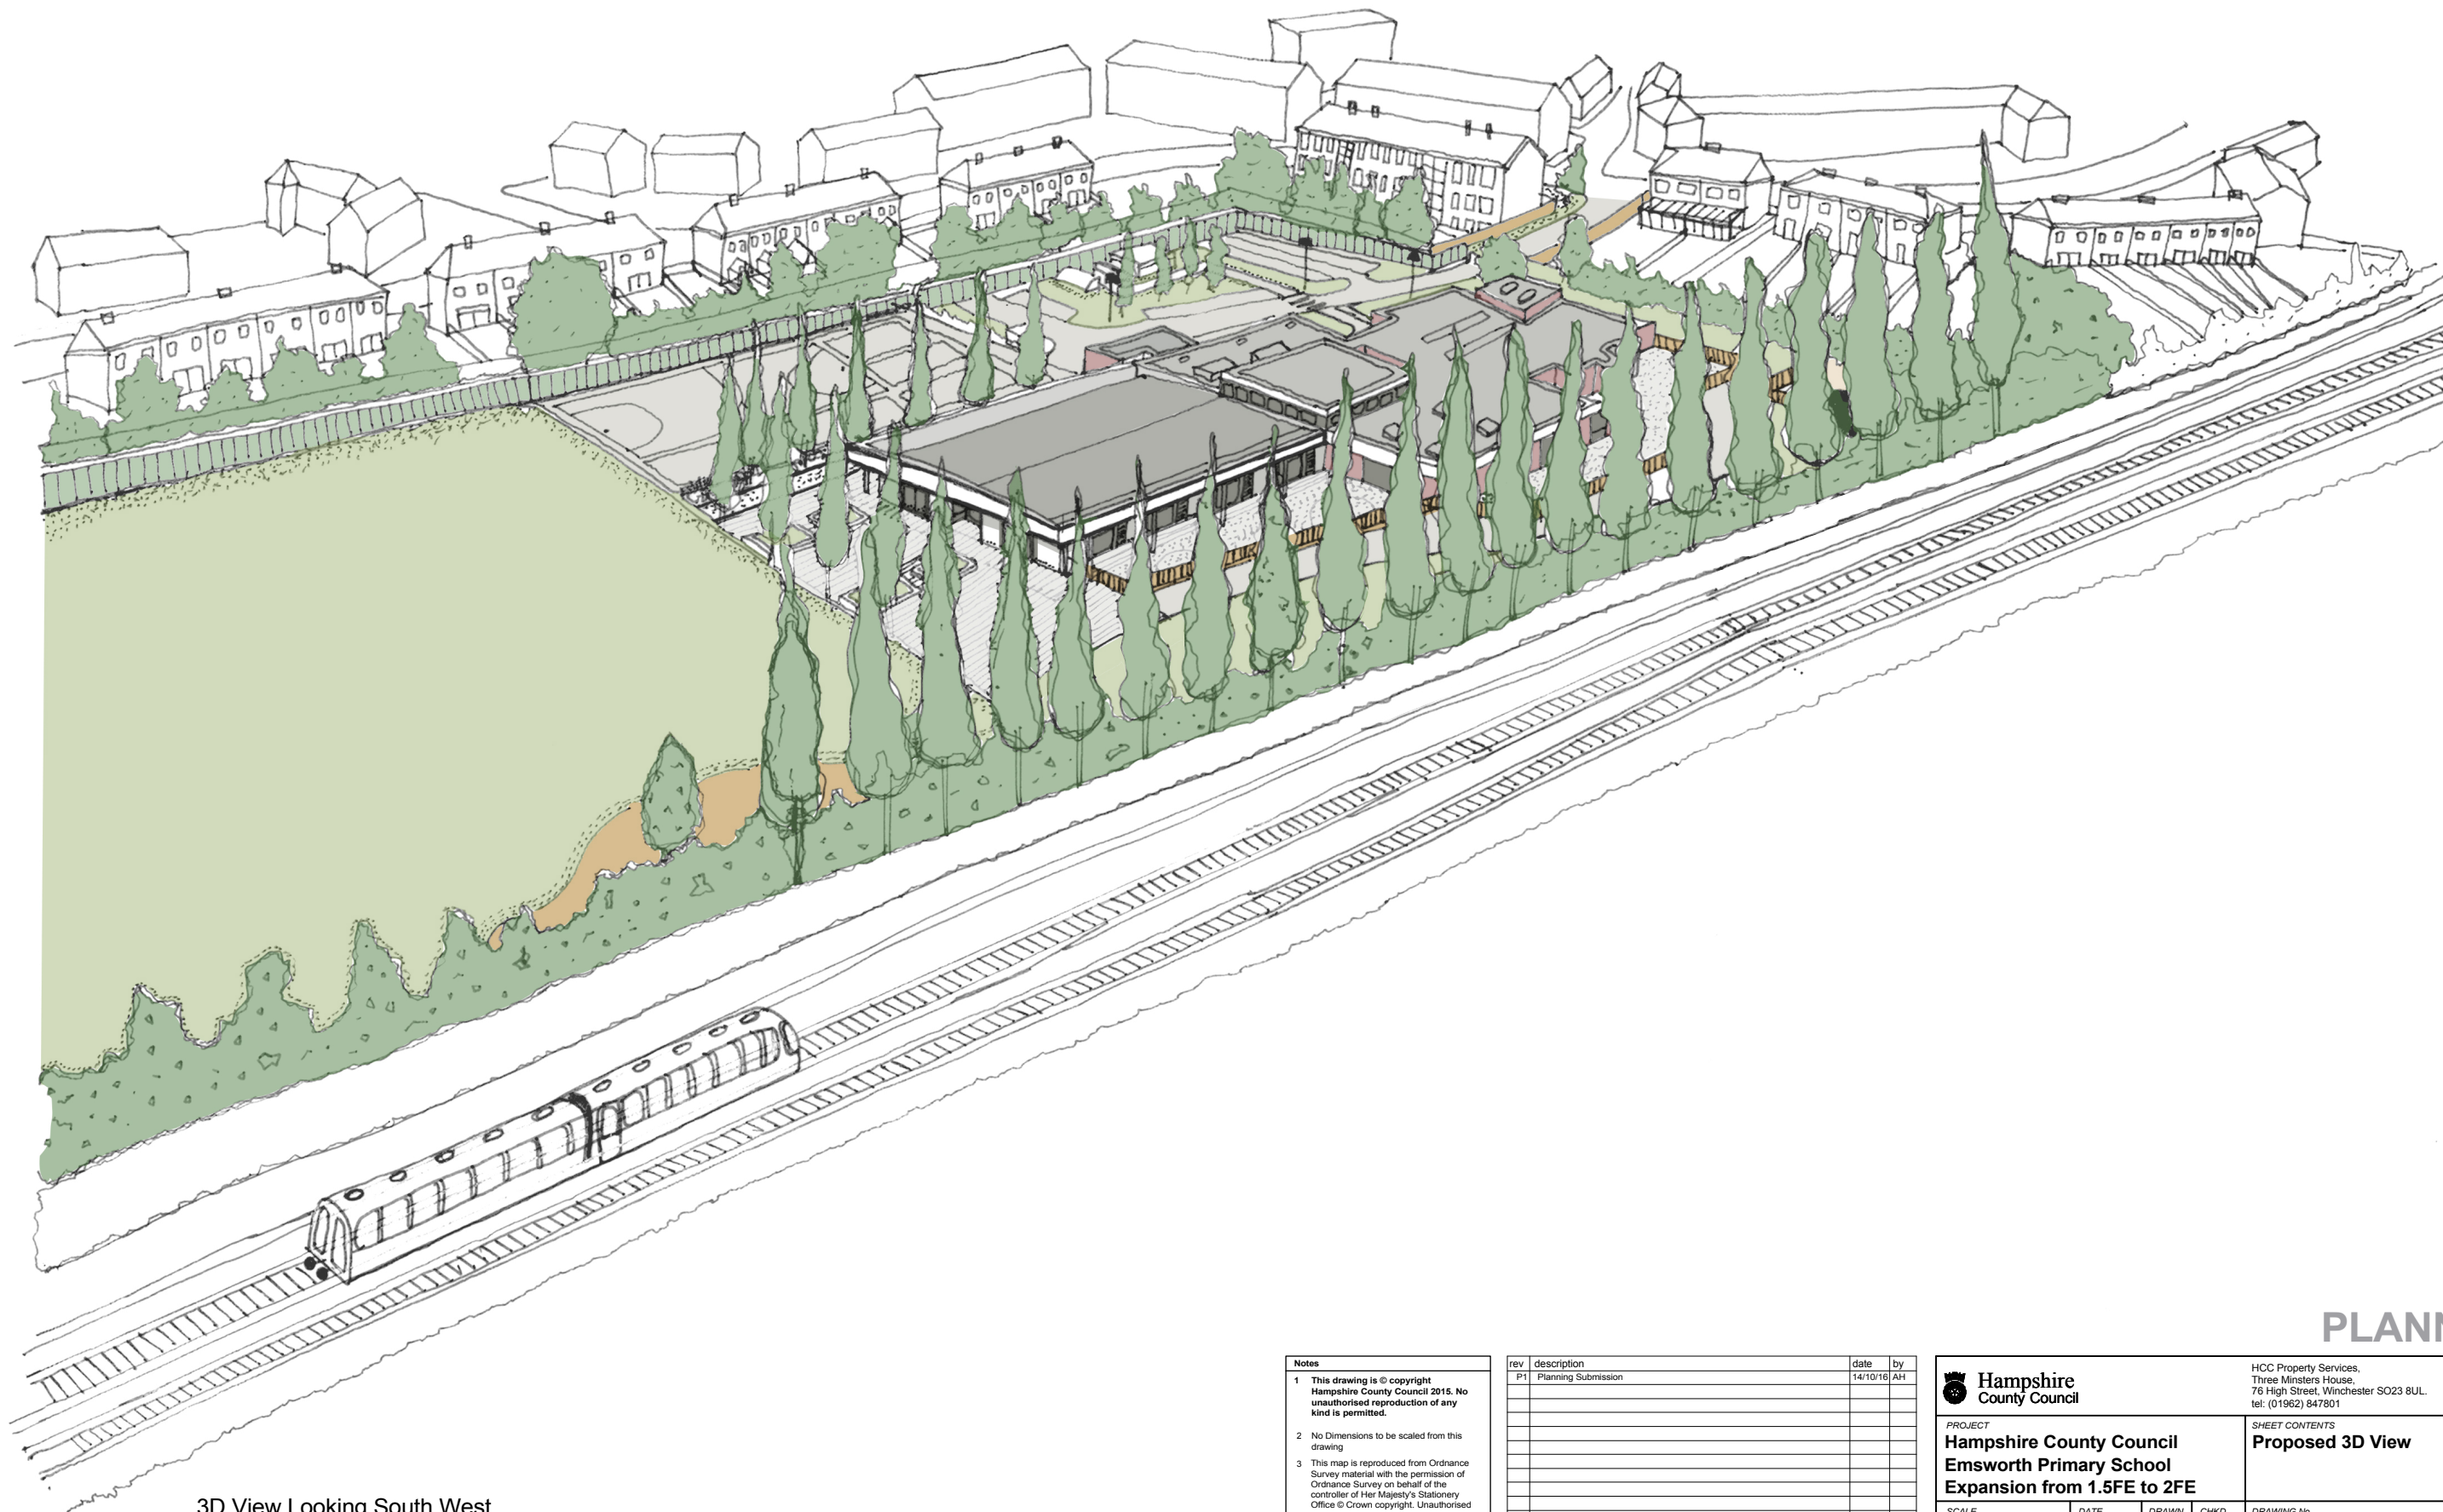

3D View Looking South West

PLANNING

Notes			
1	This drawing is © copyright Hampshire County Council 2015. No unauthorised reproduction of any kind is permitted.		
2	No Dimensions to be scaled from this drawing		
3	This map is reproduced from Ordnance Survey material with the permission of Ordnance Survey on behalf of the controller of Her Majesty's Stationary Office © Crown copyright. Unauthorised reproduction infringes Crown Copyright and may lead to prosecution or civil proceedings. (100019180), (2015)		

rev	description	date	by
P1	Planning Submission	14/10/16	AH

 Hampshire County Council				HCC Property Services, Three Minsters House, 76 High Street, Winchester SO23 8UL. tel: (01962) 847801			
PROJECT Hampshire County Council Emsworth Primary School Expansion from 1.5FE to 2FE				SHEET CONTENTS Proposed 3D View			
SCALE NTS NTS		DATE 11/07/16	DRAWN AH	CHKD. CH	DRAWING No. P11226-A-1251		REVISION P1