
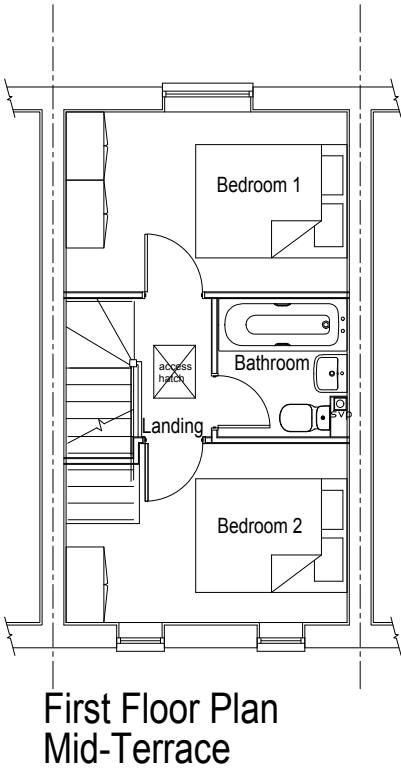
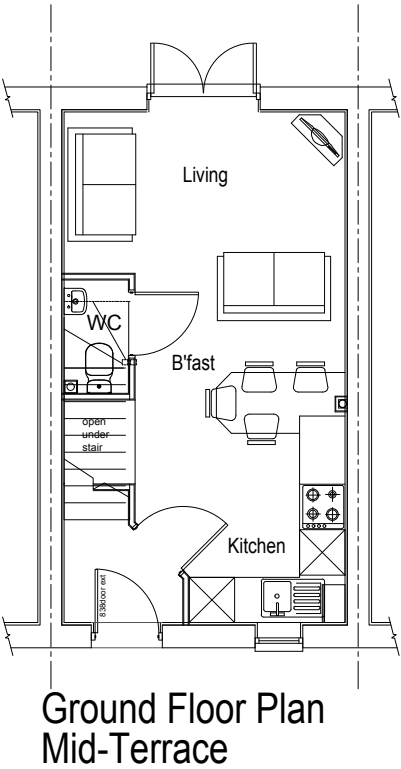
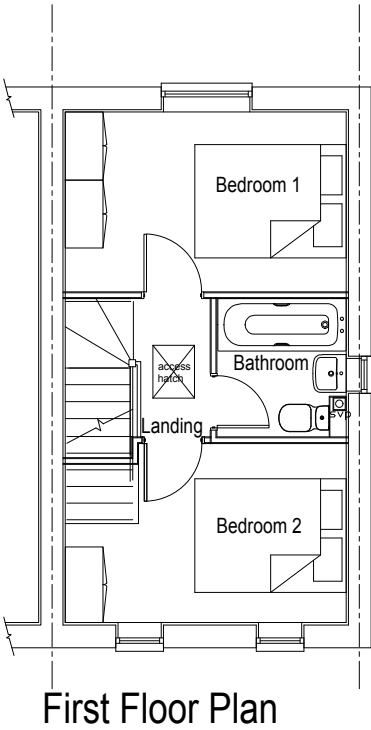
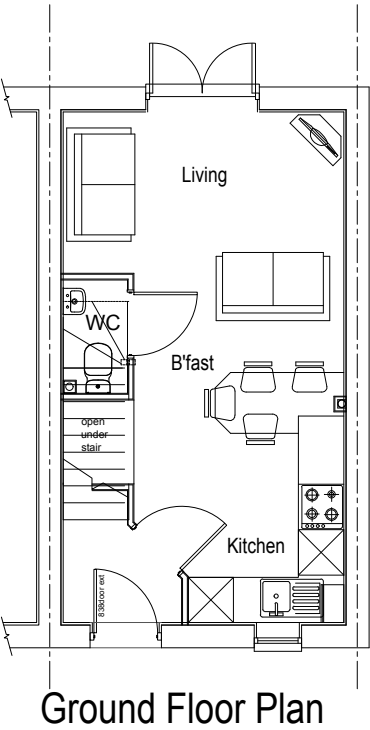
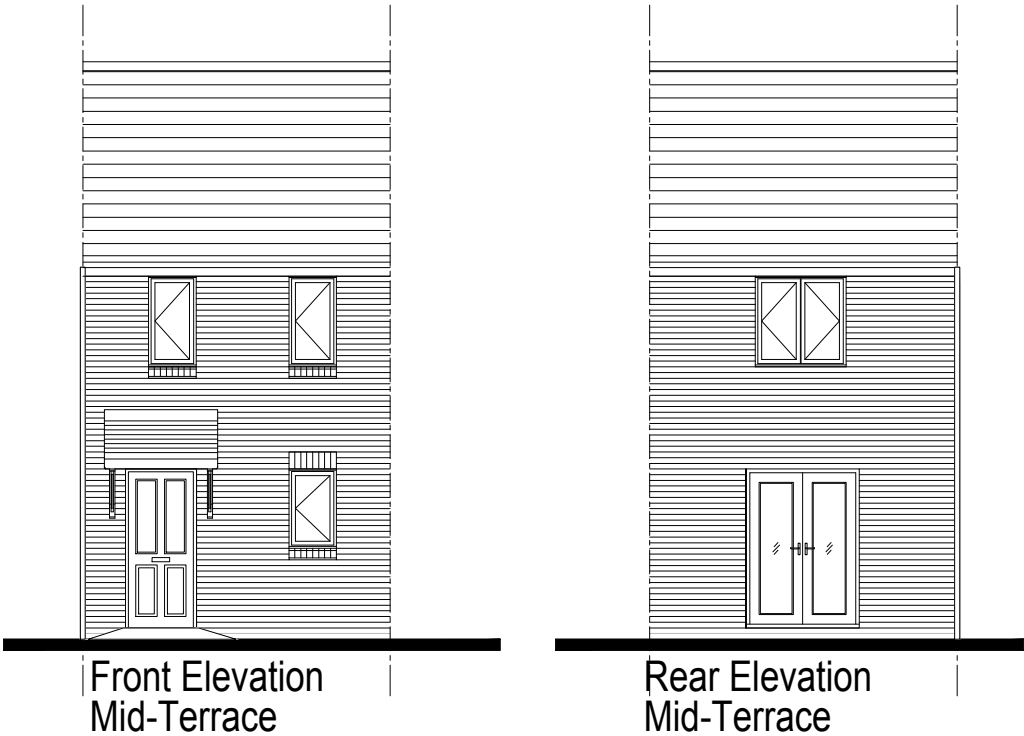


Plots - End-Terrace
As -
Op - 15

Plots - Mid-Terrace
As -
Op - 14

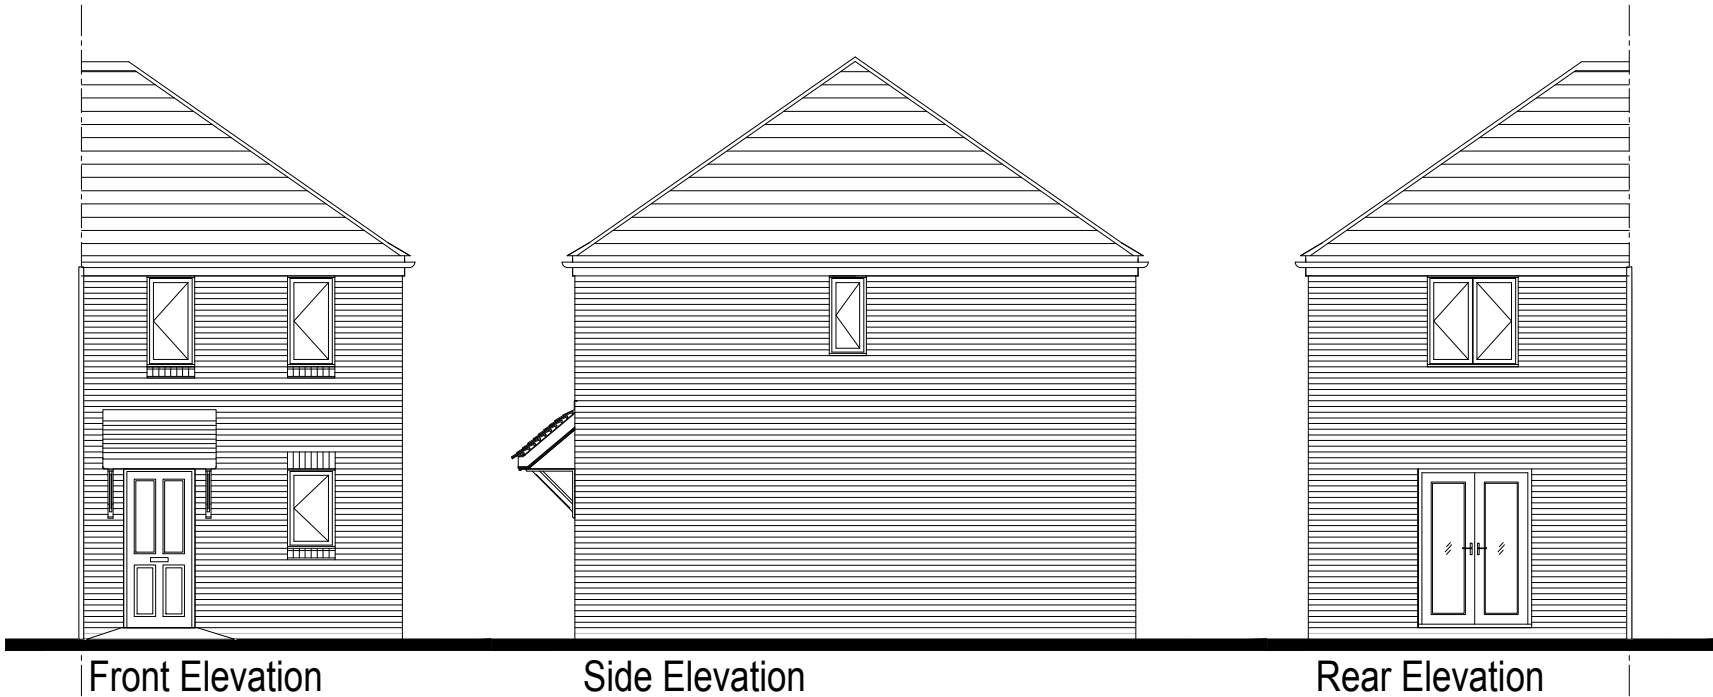

Job Title
Purbrook School
Lane, Havant

Drawing Title
548- Semi-Detached/Terraced -
Brick - Plans & Elevations
Sheet 1

Scale
1:100 @ A3
metres

Job No
471
Drawn
RR
Checked
KE
Status
APPROVAL

Drawing No
548-PL-01
Rev
A
Date
26.02.16

Rev		Date	Revision Details	Dr	Ch
A	07/09/16		Plot numbers updated in line with revised Site Layout, Gable roof changed to hipped and sheet 2 added.	CL	

