


EXISTING TIMBER POST & FENCE PANELS
REPLACED WITH CONC POSTS & GRAVEL BOARD AND
TIMBER PANEL FENCING, 1.8M HIGH

NEW
GARAGE

EXISTING WALL TO 8 REGENTS CT.
EXTENDED TO 1.0M IN FRONT OF NEW GARAGE

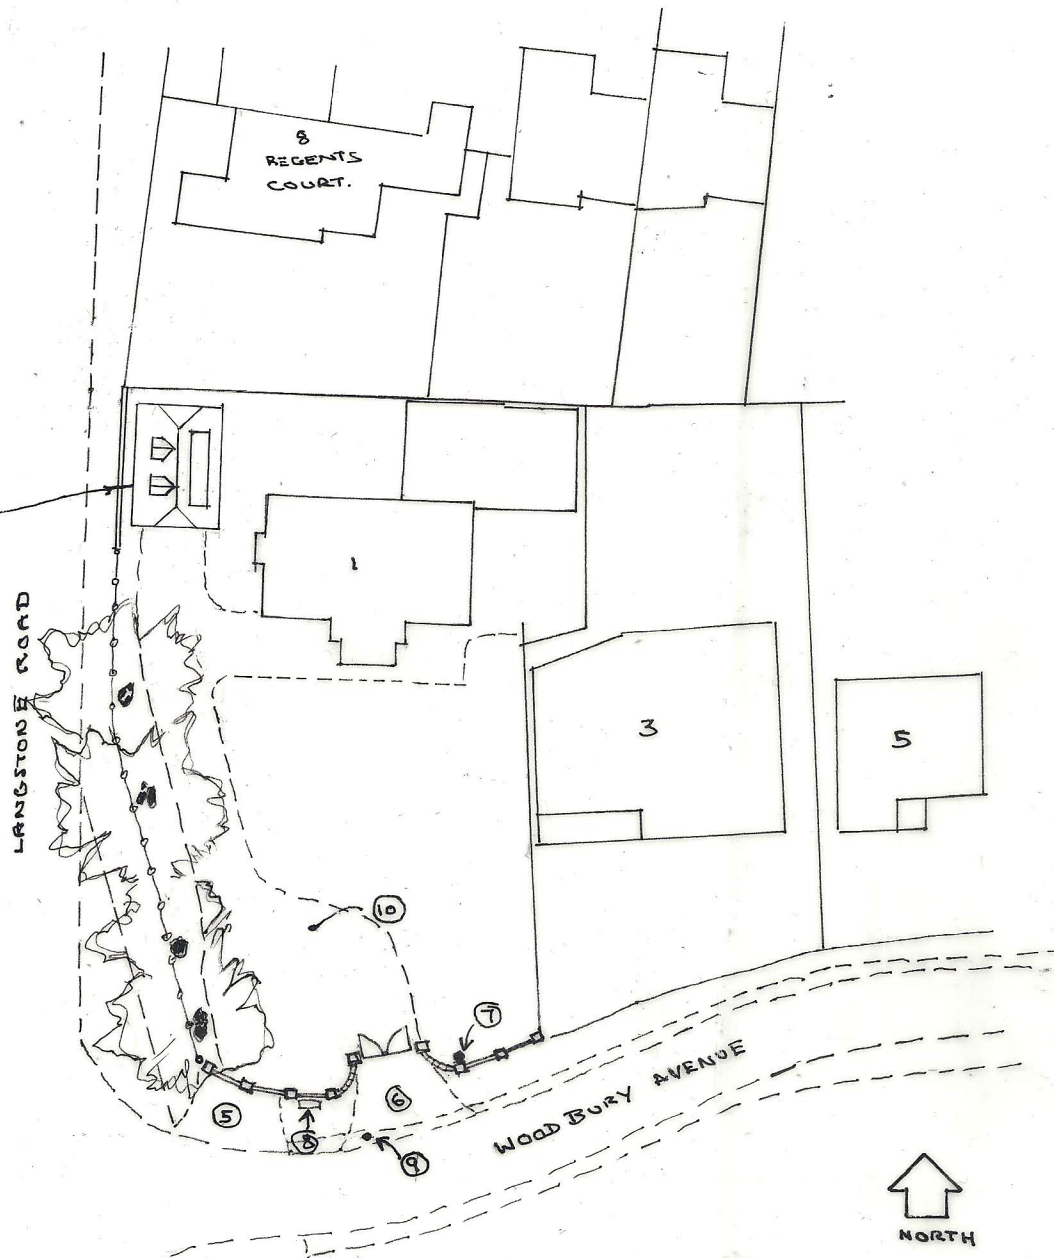

BRICKWORK PIER
AND FENCE PANEL
(TYPE 'A')

(TYPE 'A' WALL)

CURVED 1.8M HIGH
215THICK BRICK WALL
440X440 PIERS.
TOPPED WITH SOLDIER
COURSE AND PLAIN
TILE CREESE (TYPE B)
WALL WITH 3.6M WIDE
ELECTRICALLY OPENING
GATES


- ⑤ EXISTING DROPPED KERB
& ENTRANCE TO BE REMOVED
- ⑥ FORM NEW DROPPED KERB
& MAIN ENTRANCE, BRICK PAVEMENTS
- ⑦ EXISTING TELEGRAPH POLE
- ⑧ EXISTING BT JUNCTION BOX
- ⑨ EXISTING 20MPH SPEED
LIMIT SIGN TO BE RELOCATED
AS DIRECTED BY HANTS
HIGHWAYS
- ⑩ GRAVEL DRIVEWAY, EDGED.
USING TERRAM NO. 10 GEOTEXTILE
SYSTEM WITHIN ZONES INDICATED
ON TREE PROTECTION PLAN.

site plan 1:500

proposed boundary walls garage
and new access
at 1 woodbury ave havant

DATE SEPT 16
JUNE 15
JULY 16
DWG TR03A


REVISED ELEVATIONS
 PROPOSED DOUBLE GARAGE
 1 WOODBURY AVE, LANGSTONE
 FOR MR MRS BROOKS
 SCALE 1:100 DATE SEPT 16.
 DWG TB01

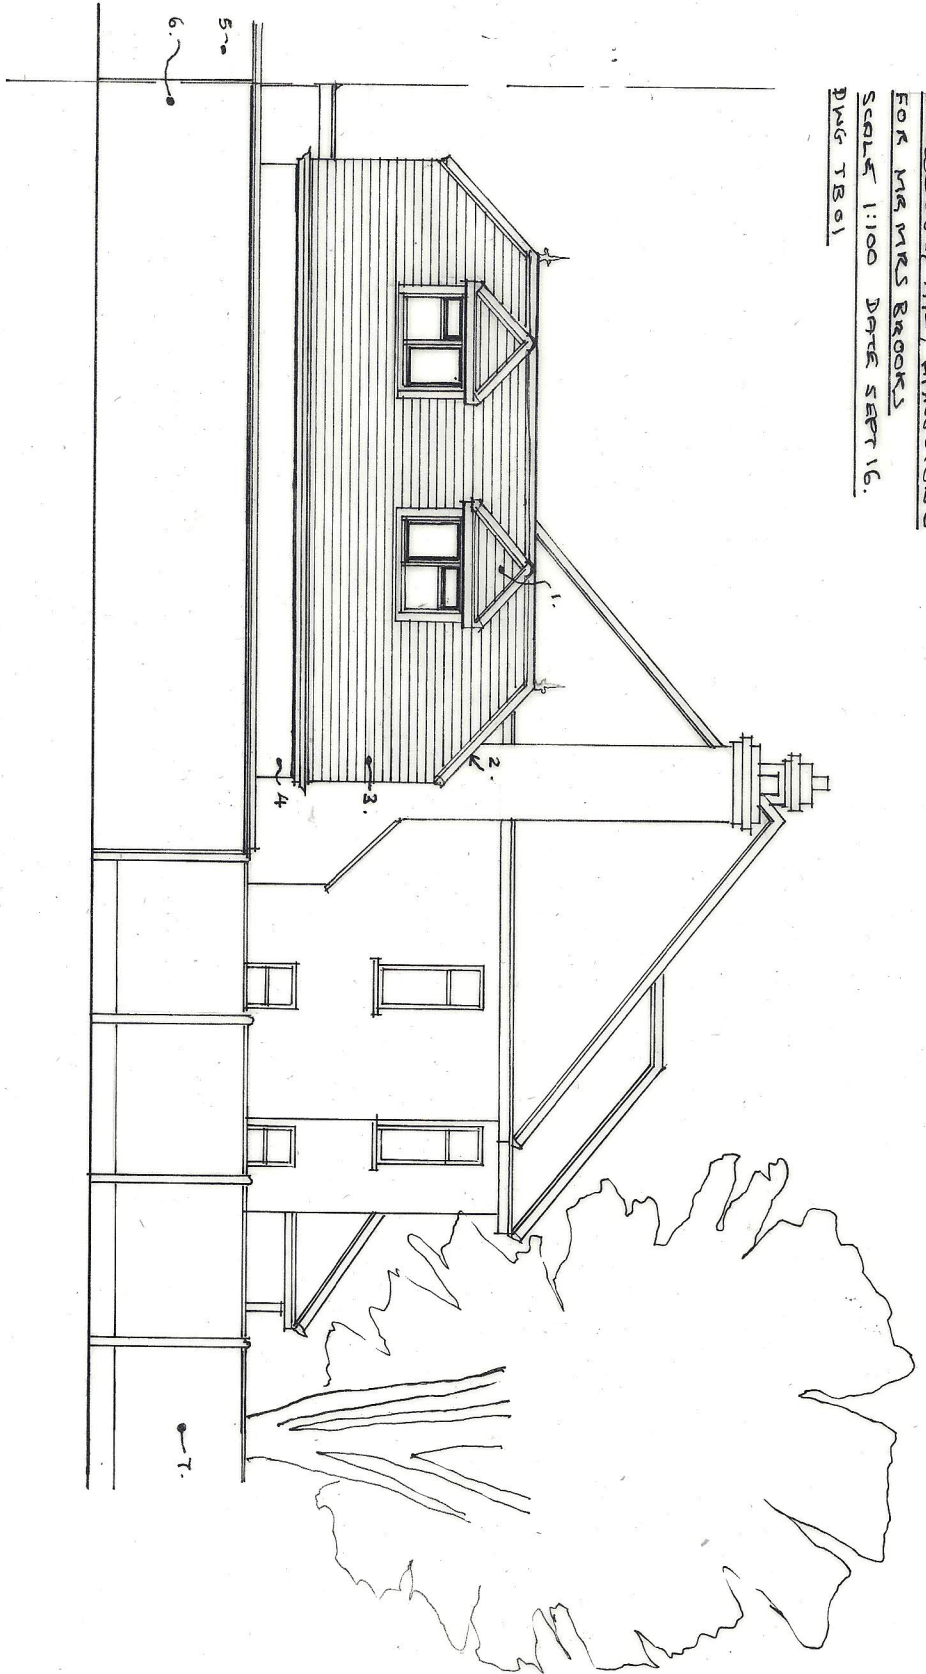

PROPOSED WEST ELEVATION
 (ONTO LANGSTONE ROAD)


1. HIPPED ROOF DORMERS
2. BRACK HIP TO MAIN ROOF
3. PLAIN TILE TO MATCH HOUSE
4. STORED RENDER FINISH TO WALLS TO MATCH HOUSE
5. EXISTING FACE BRICK WALL TO NO 8 REGENT'S COURT
6. NEW FACE BRICK WALL TO MATCH NOTE 5 (ABOVE)
7. REINFORCED FENCE - CONCRETE POSTS, VERTICAL PANELLED WOOD FENCE, CONCRETE GRAVEL BOARD
8. TILE HUNG DORMERS
9. PLAIN TILE HUNG GARAGES
10. EXISTING REAR (NORTH) BOUNDARY TIMBER PANELLED FENCE

REVISED ELEVATIONS
PROPOSED DOUBLE GARAGE
1 WOODBURY AVE, LONGSTON
FOR MR MRS BROOKS
SCALE 1:100 DRAWN SEPT 16
DWG NO T801
 (SEE DWG T801 FOR NOTES)

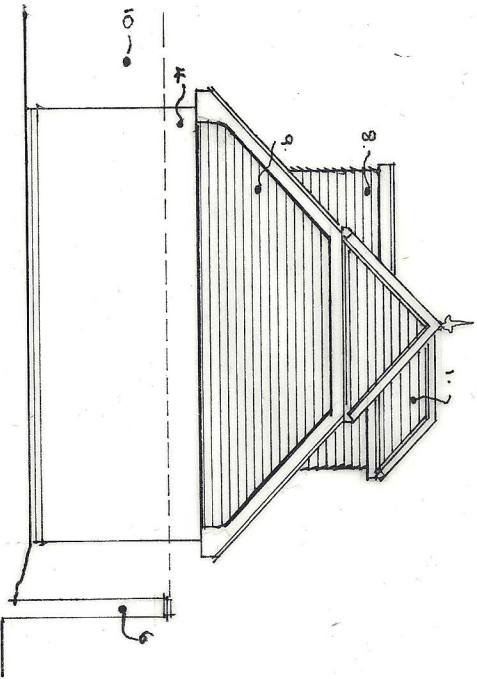


5.700
 1.000

PROPOSED REAR (NORTH)

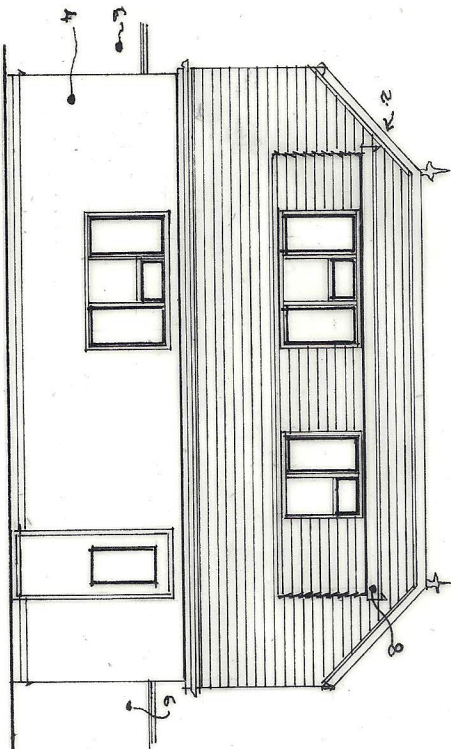

8.000

PROPOSED SIDE (WEST)

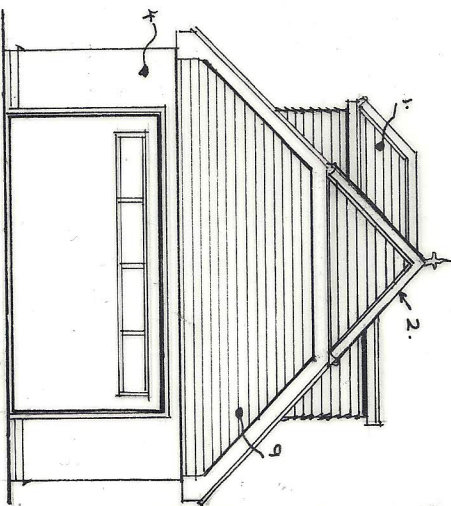

5.700

PROPOSED FRONT (SOUTH)