




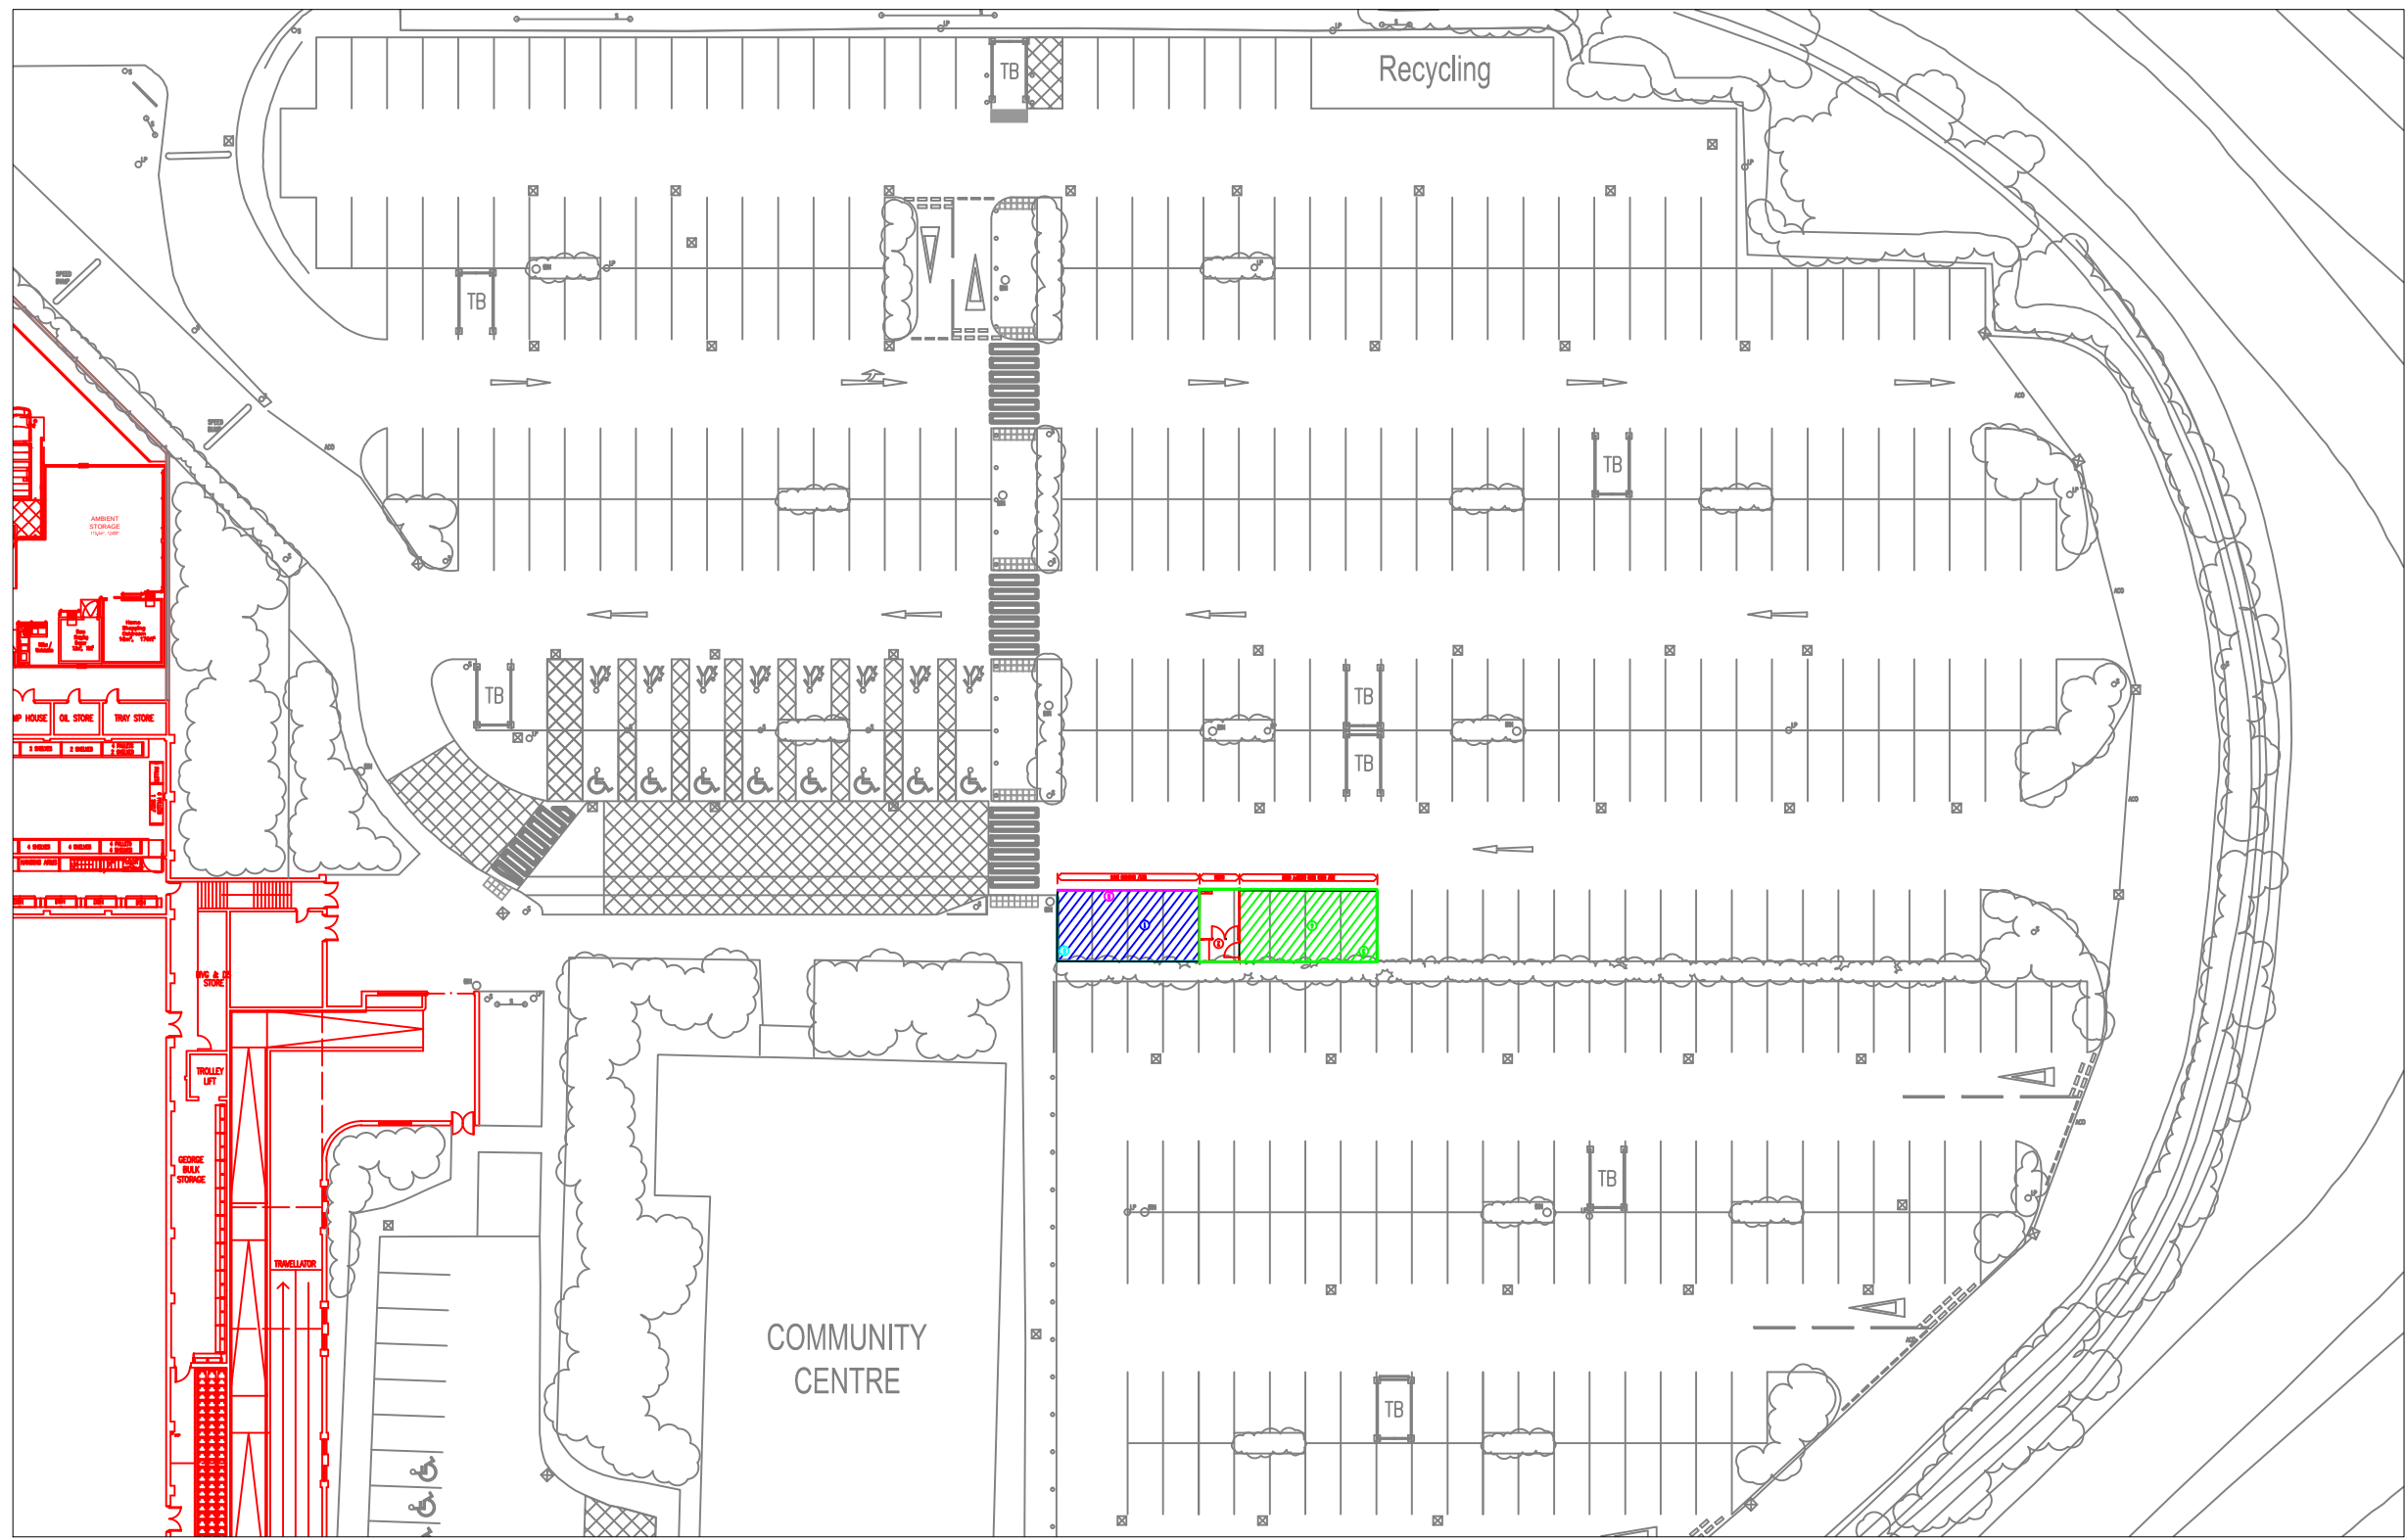

PROPOSED SITE LOCATION
Scale 1:500 @ A1

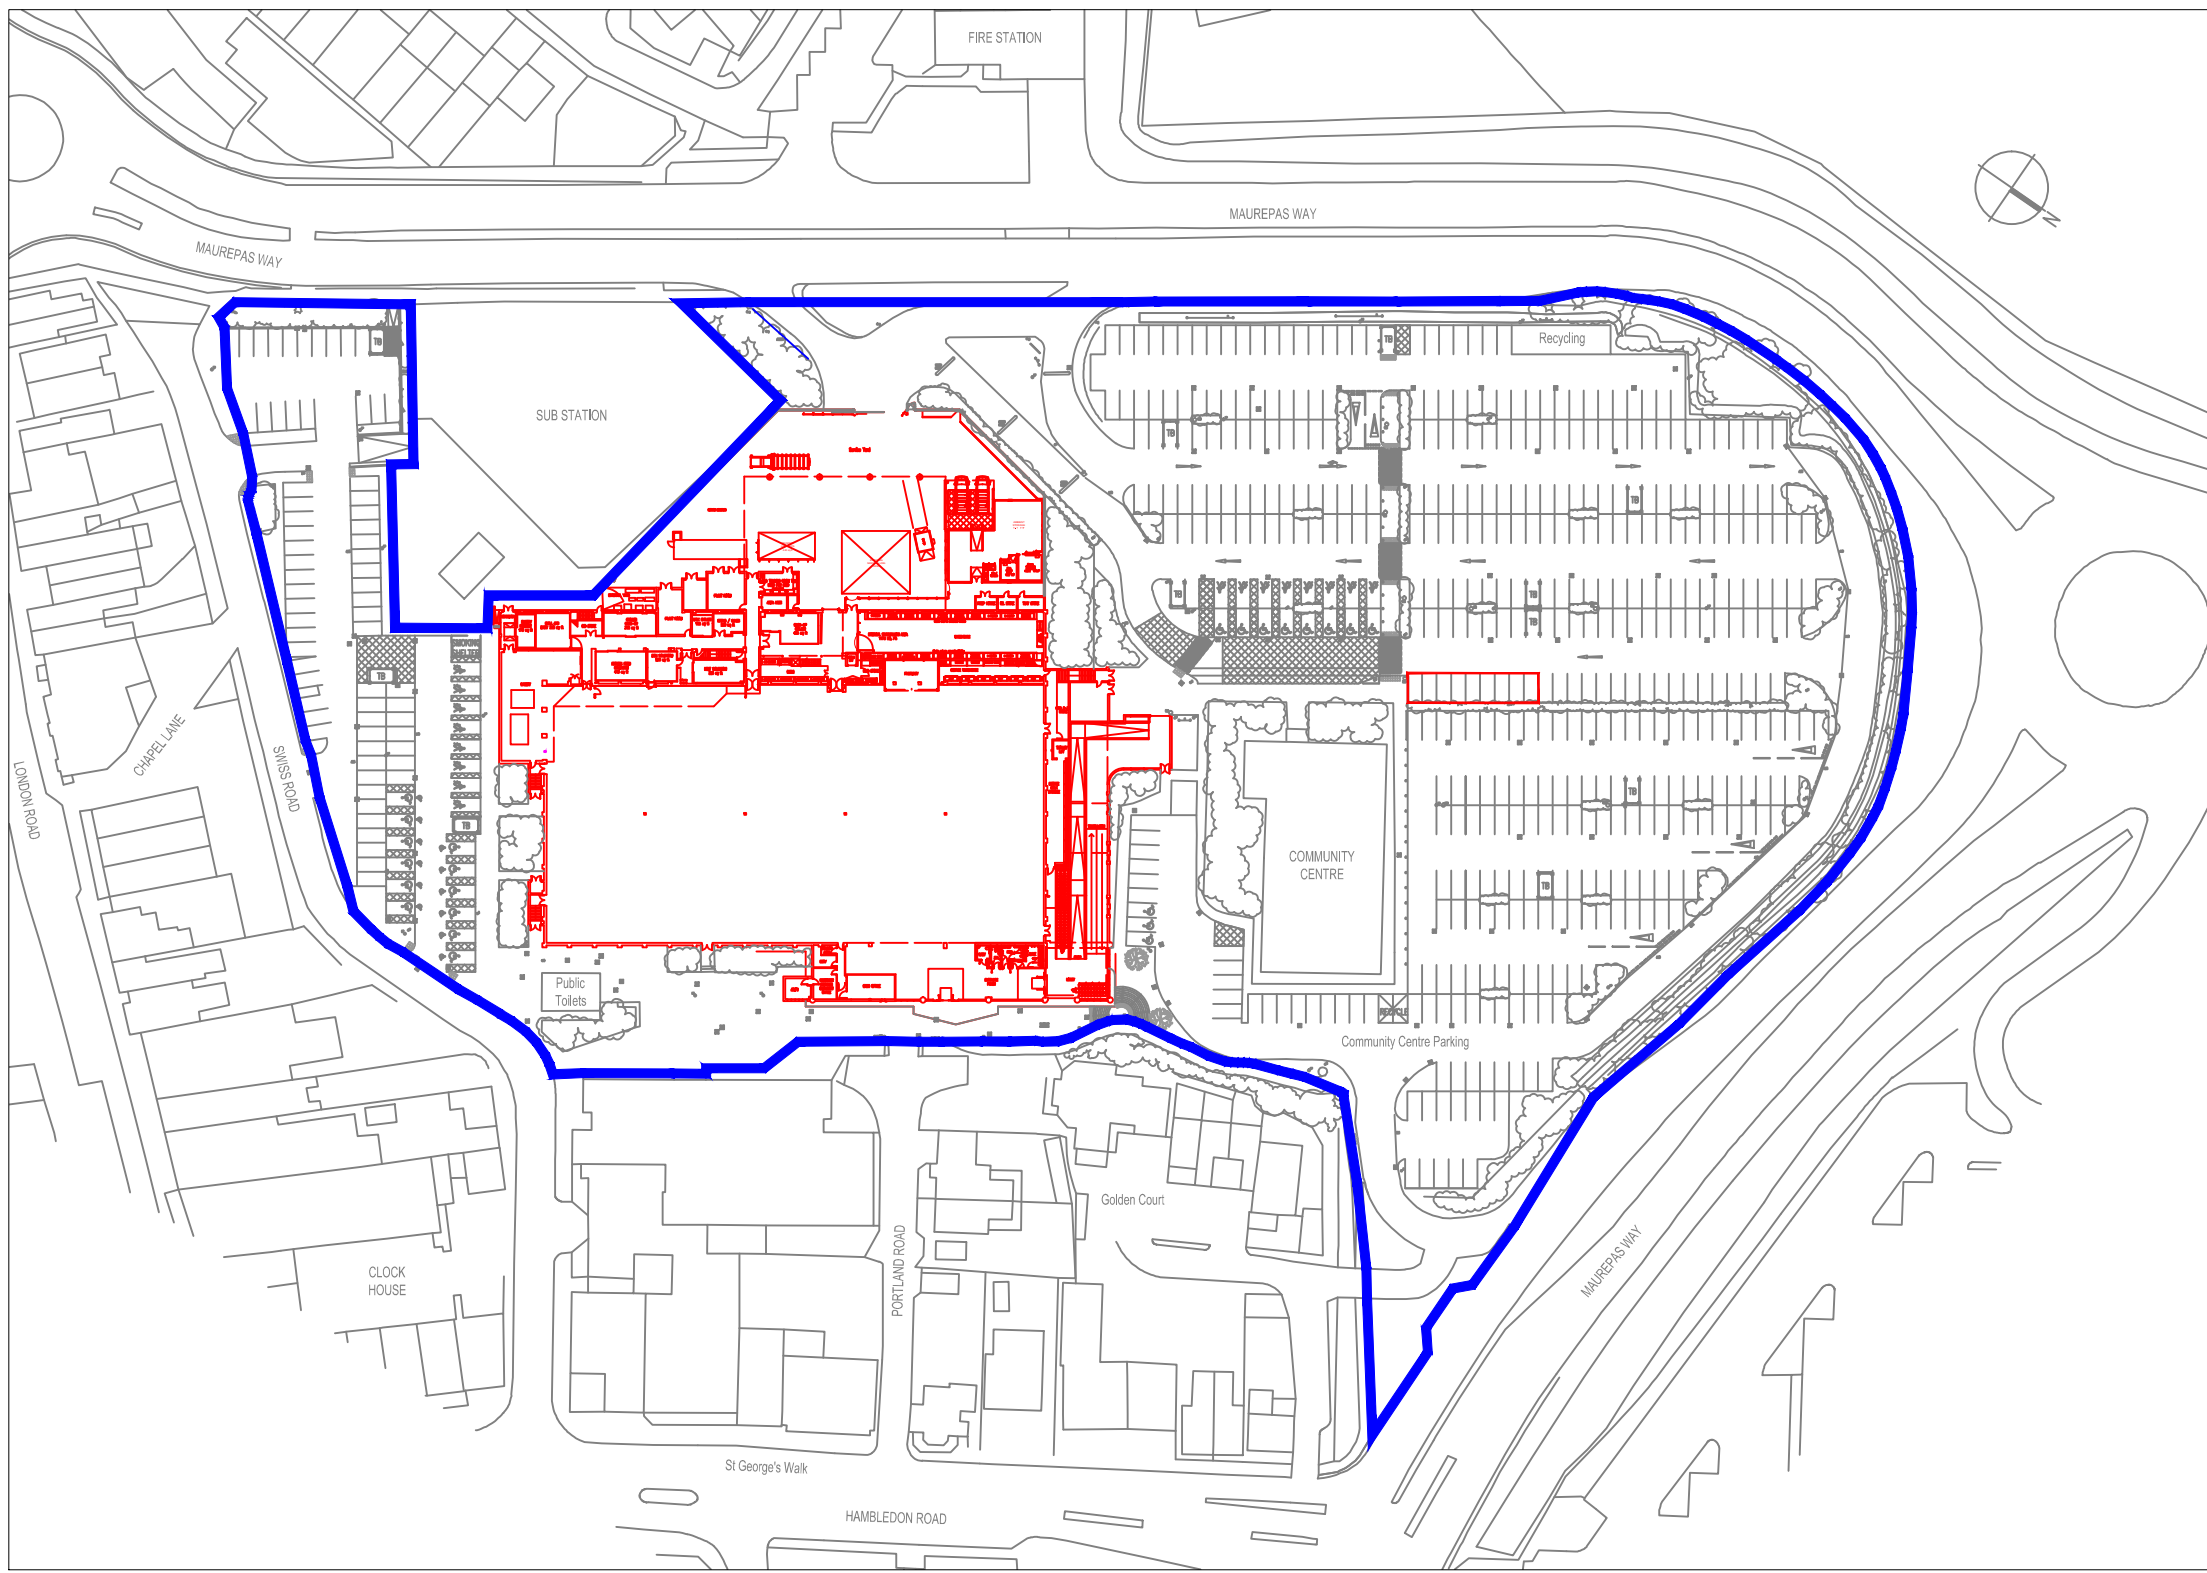

PROPOSED SITE LOCATION
Scale 1:1250 @ A1

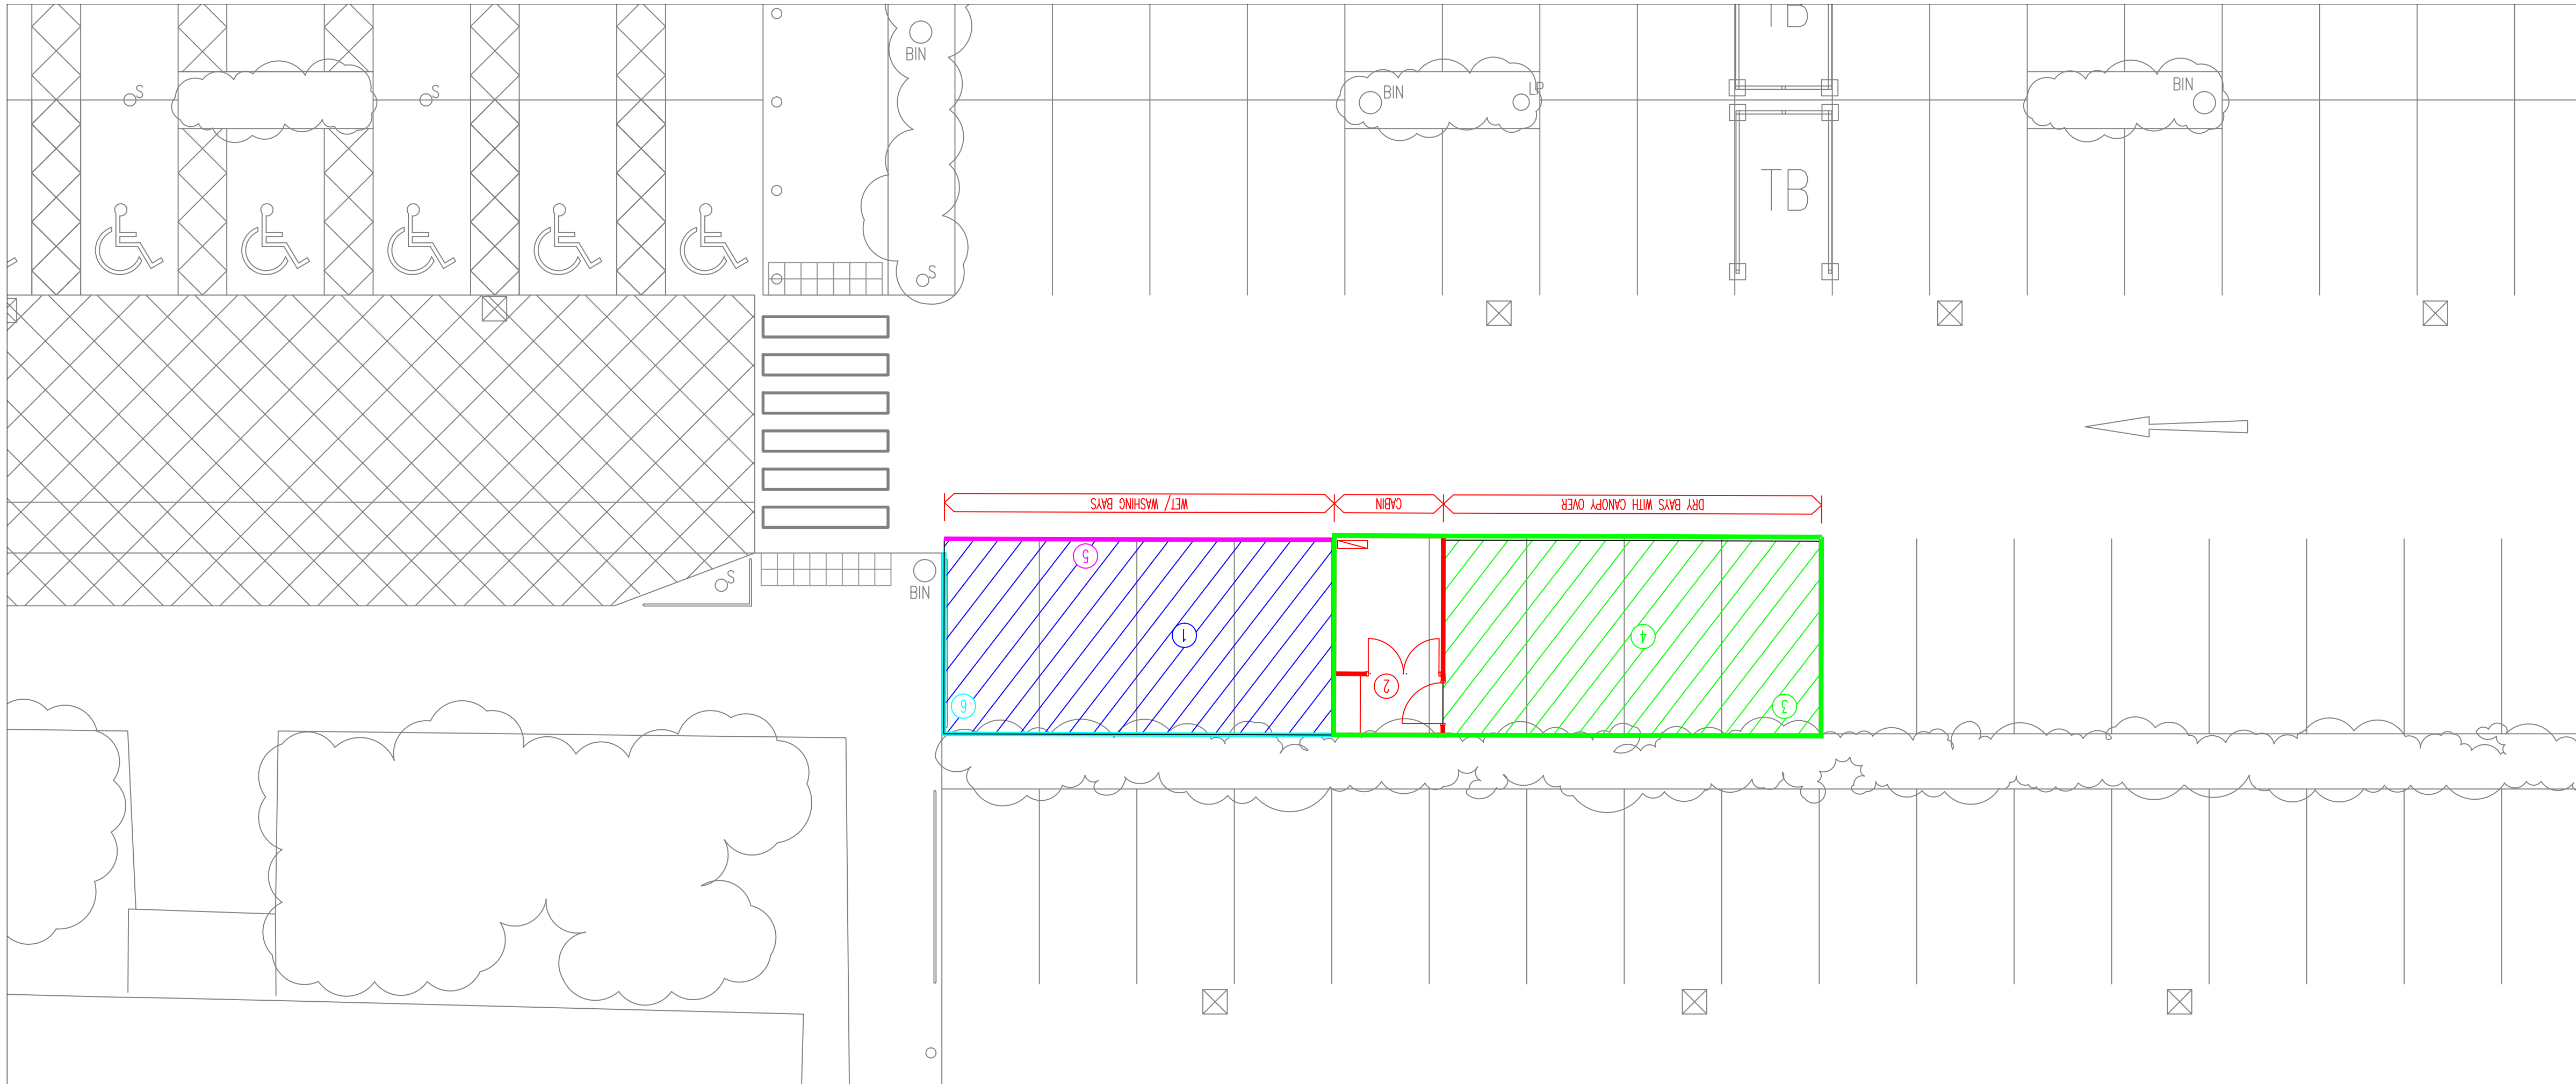

PROPOSED WASH LOCATION
Scale 1:100 @ A1

Notes	
No.	INTERNAL PROPOSAL
1	WET AREA (4 BAYS)
2	PROPOSED CABIN
3	PROPOSED CANOPY OVER DRY AREA (3 BAYS)
4	PROPOSED DRY AREA (1 BAYS)
5	PROPOSED ACO DRAIN ALONG FRONT OF WET BAYS, CONNECTED TO FOUL DRAINAGE VIA SILT TRAP
6	PROPOSED SPRAY CAPTURE SCREENS

Rev	Date	Description	By	Chk
-----	------	-------------	----	-----

Status	FOR APPROVAL
--------	--------------

Client	CPV
Project	ASDA WATERLOOVILLE CAR PARK VALETING HAND CAR WASH
Drawing Title	PROPOSED CAR PARK VALETING

Drawing No	Revision
4188 - 10 - 01	-

Scale	Date	Drawn	Checked
1:1250/1:500/ 1:100	OCT 15	RB	.