
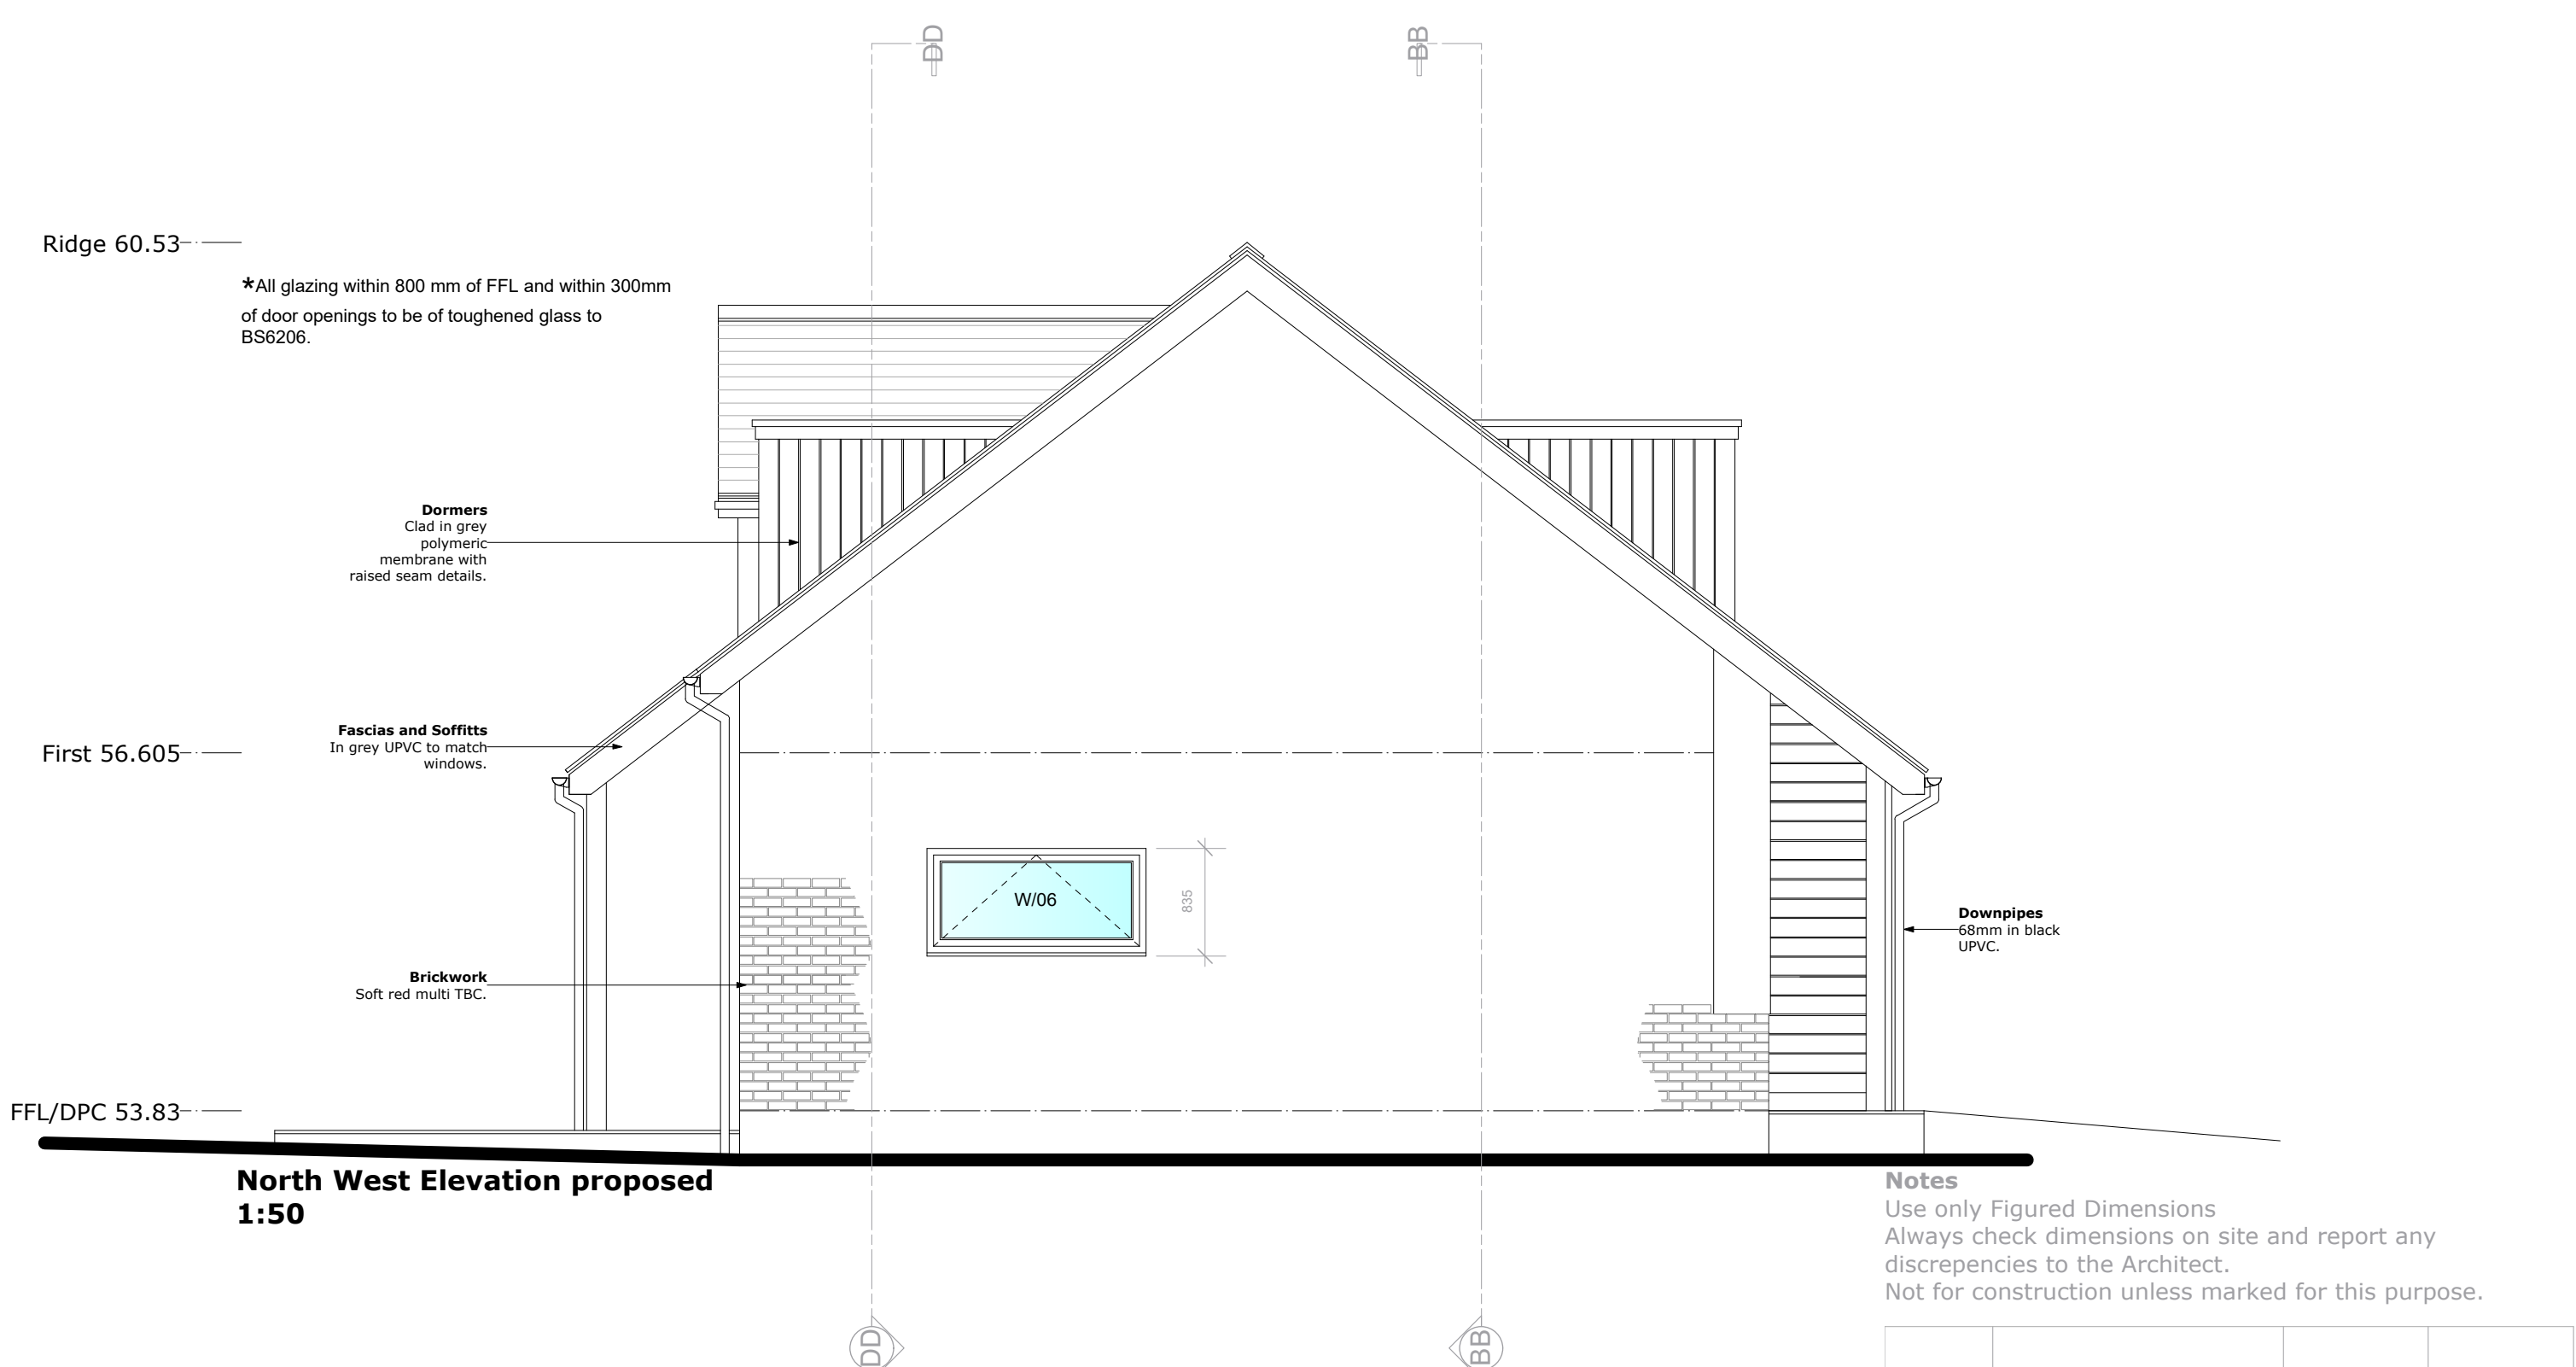
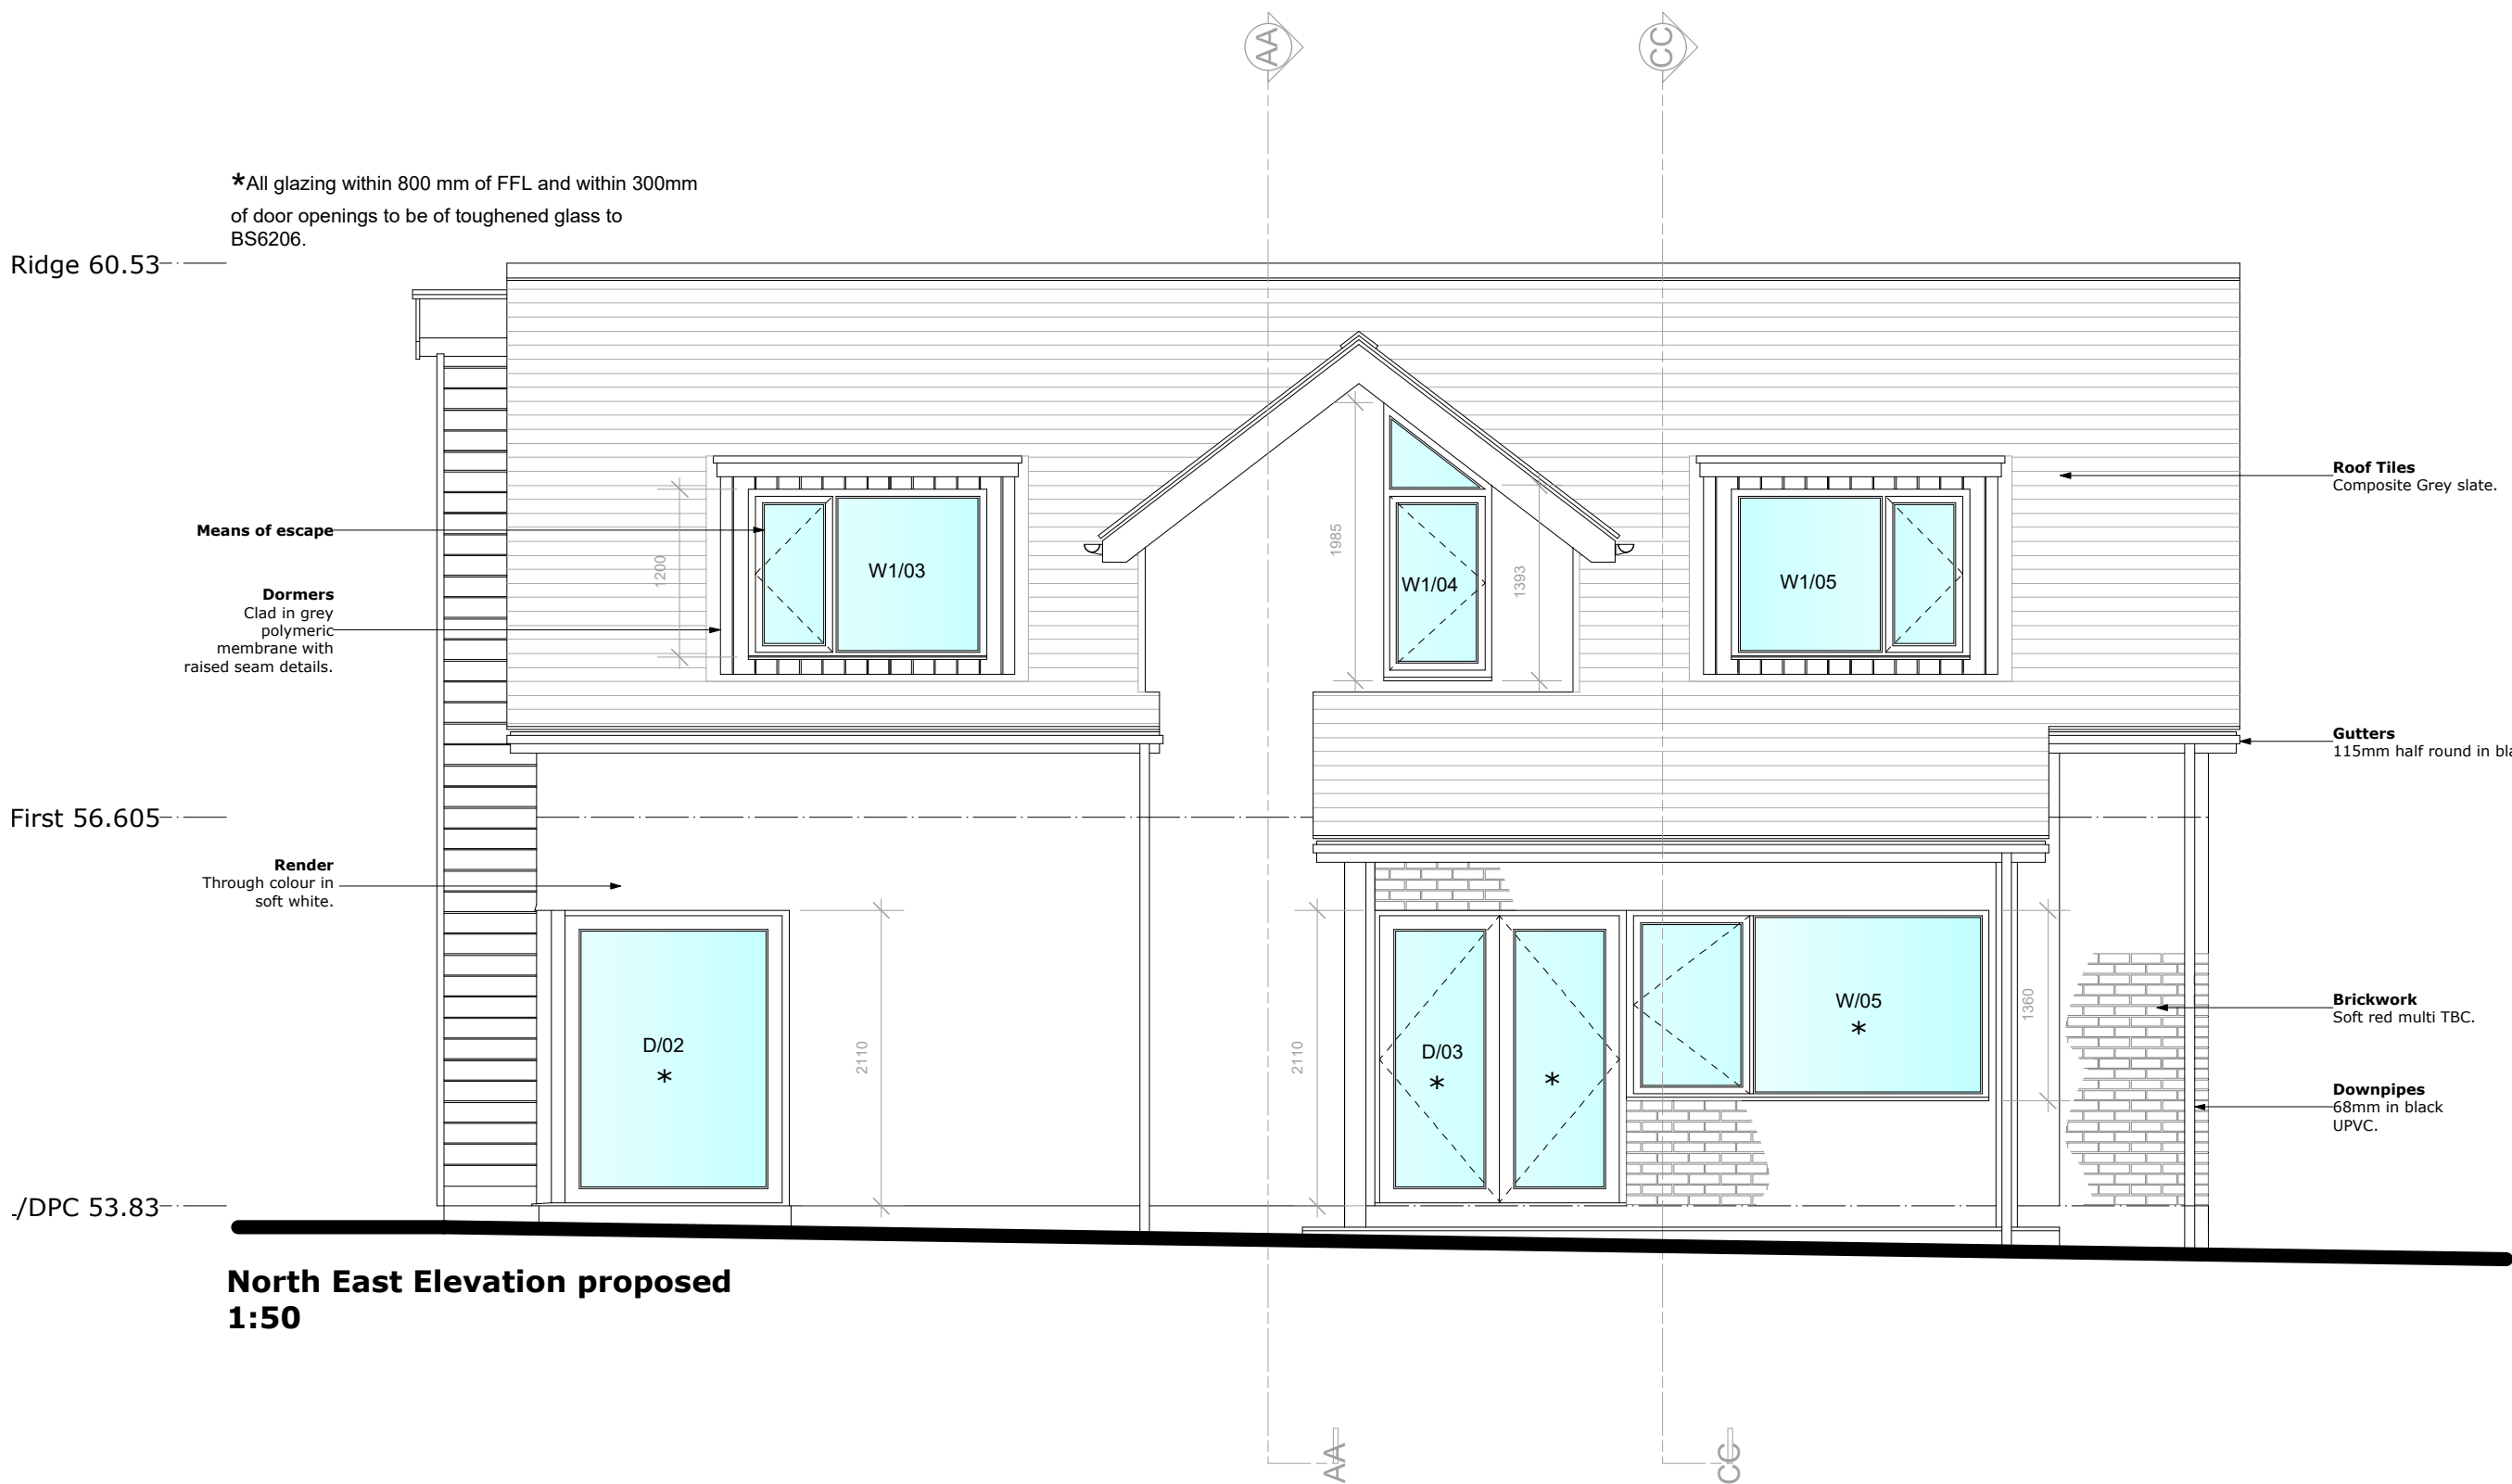
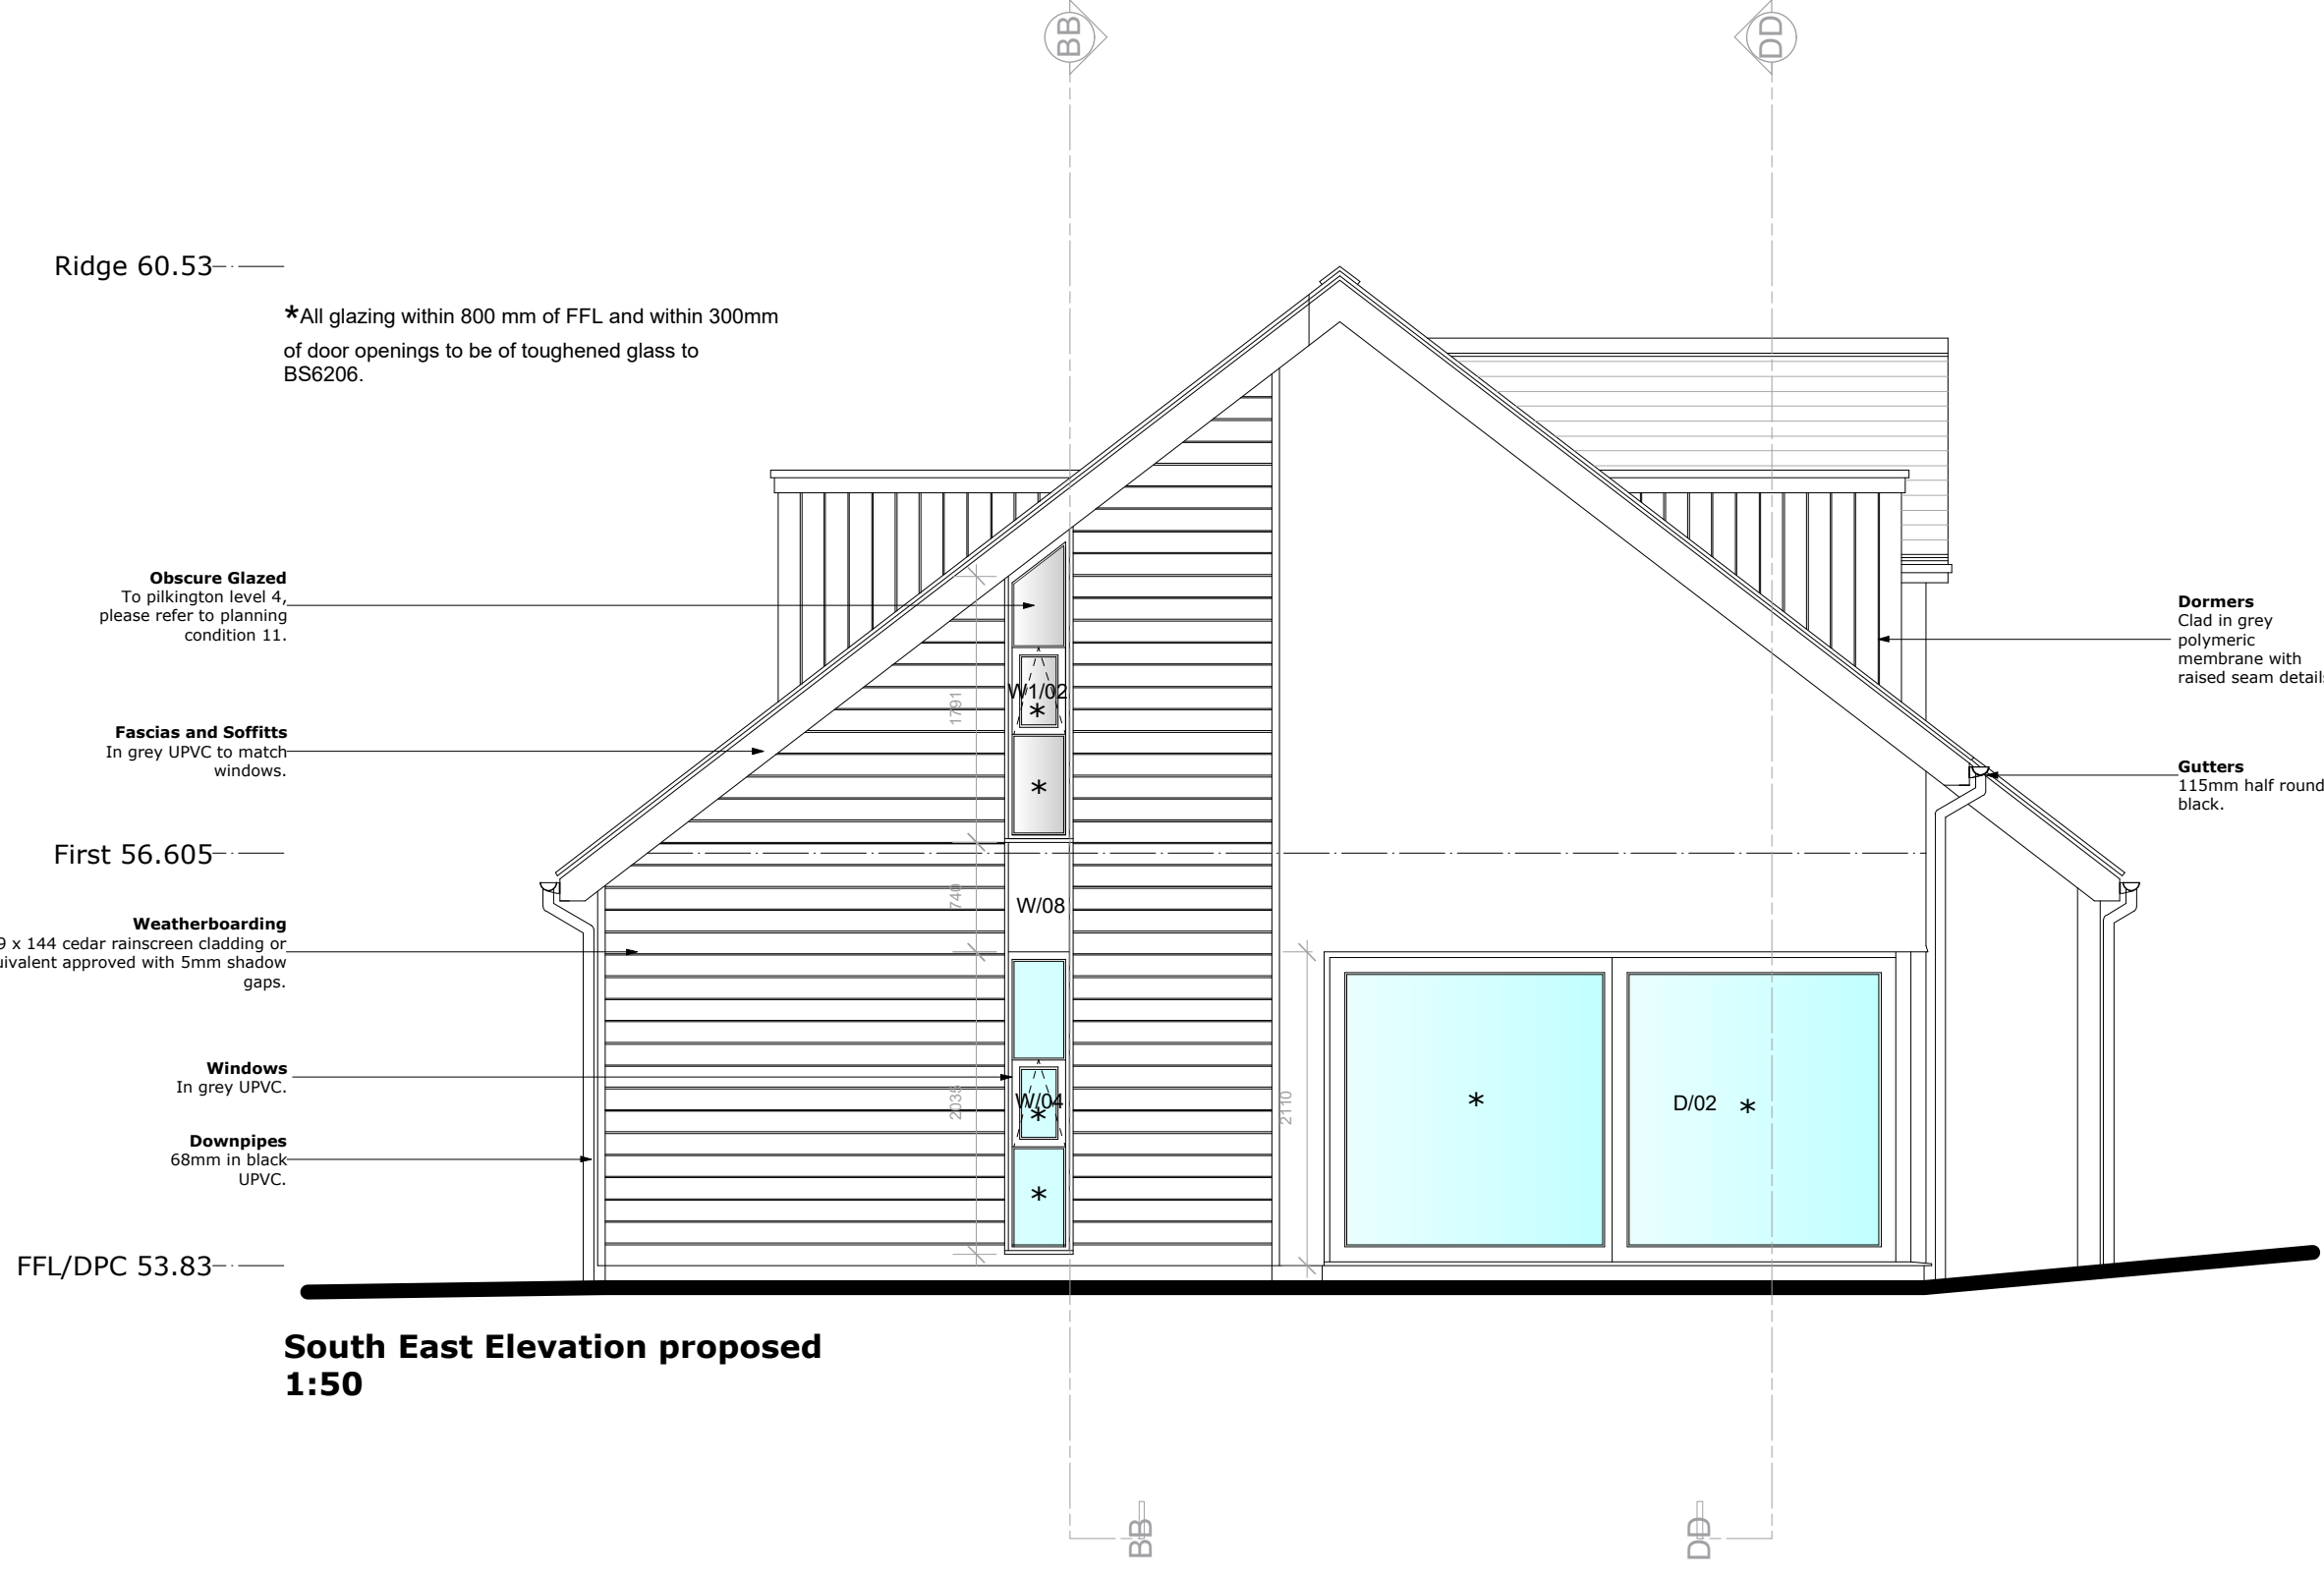


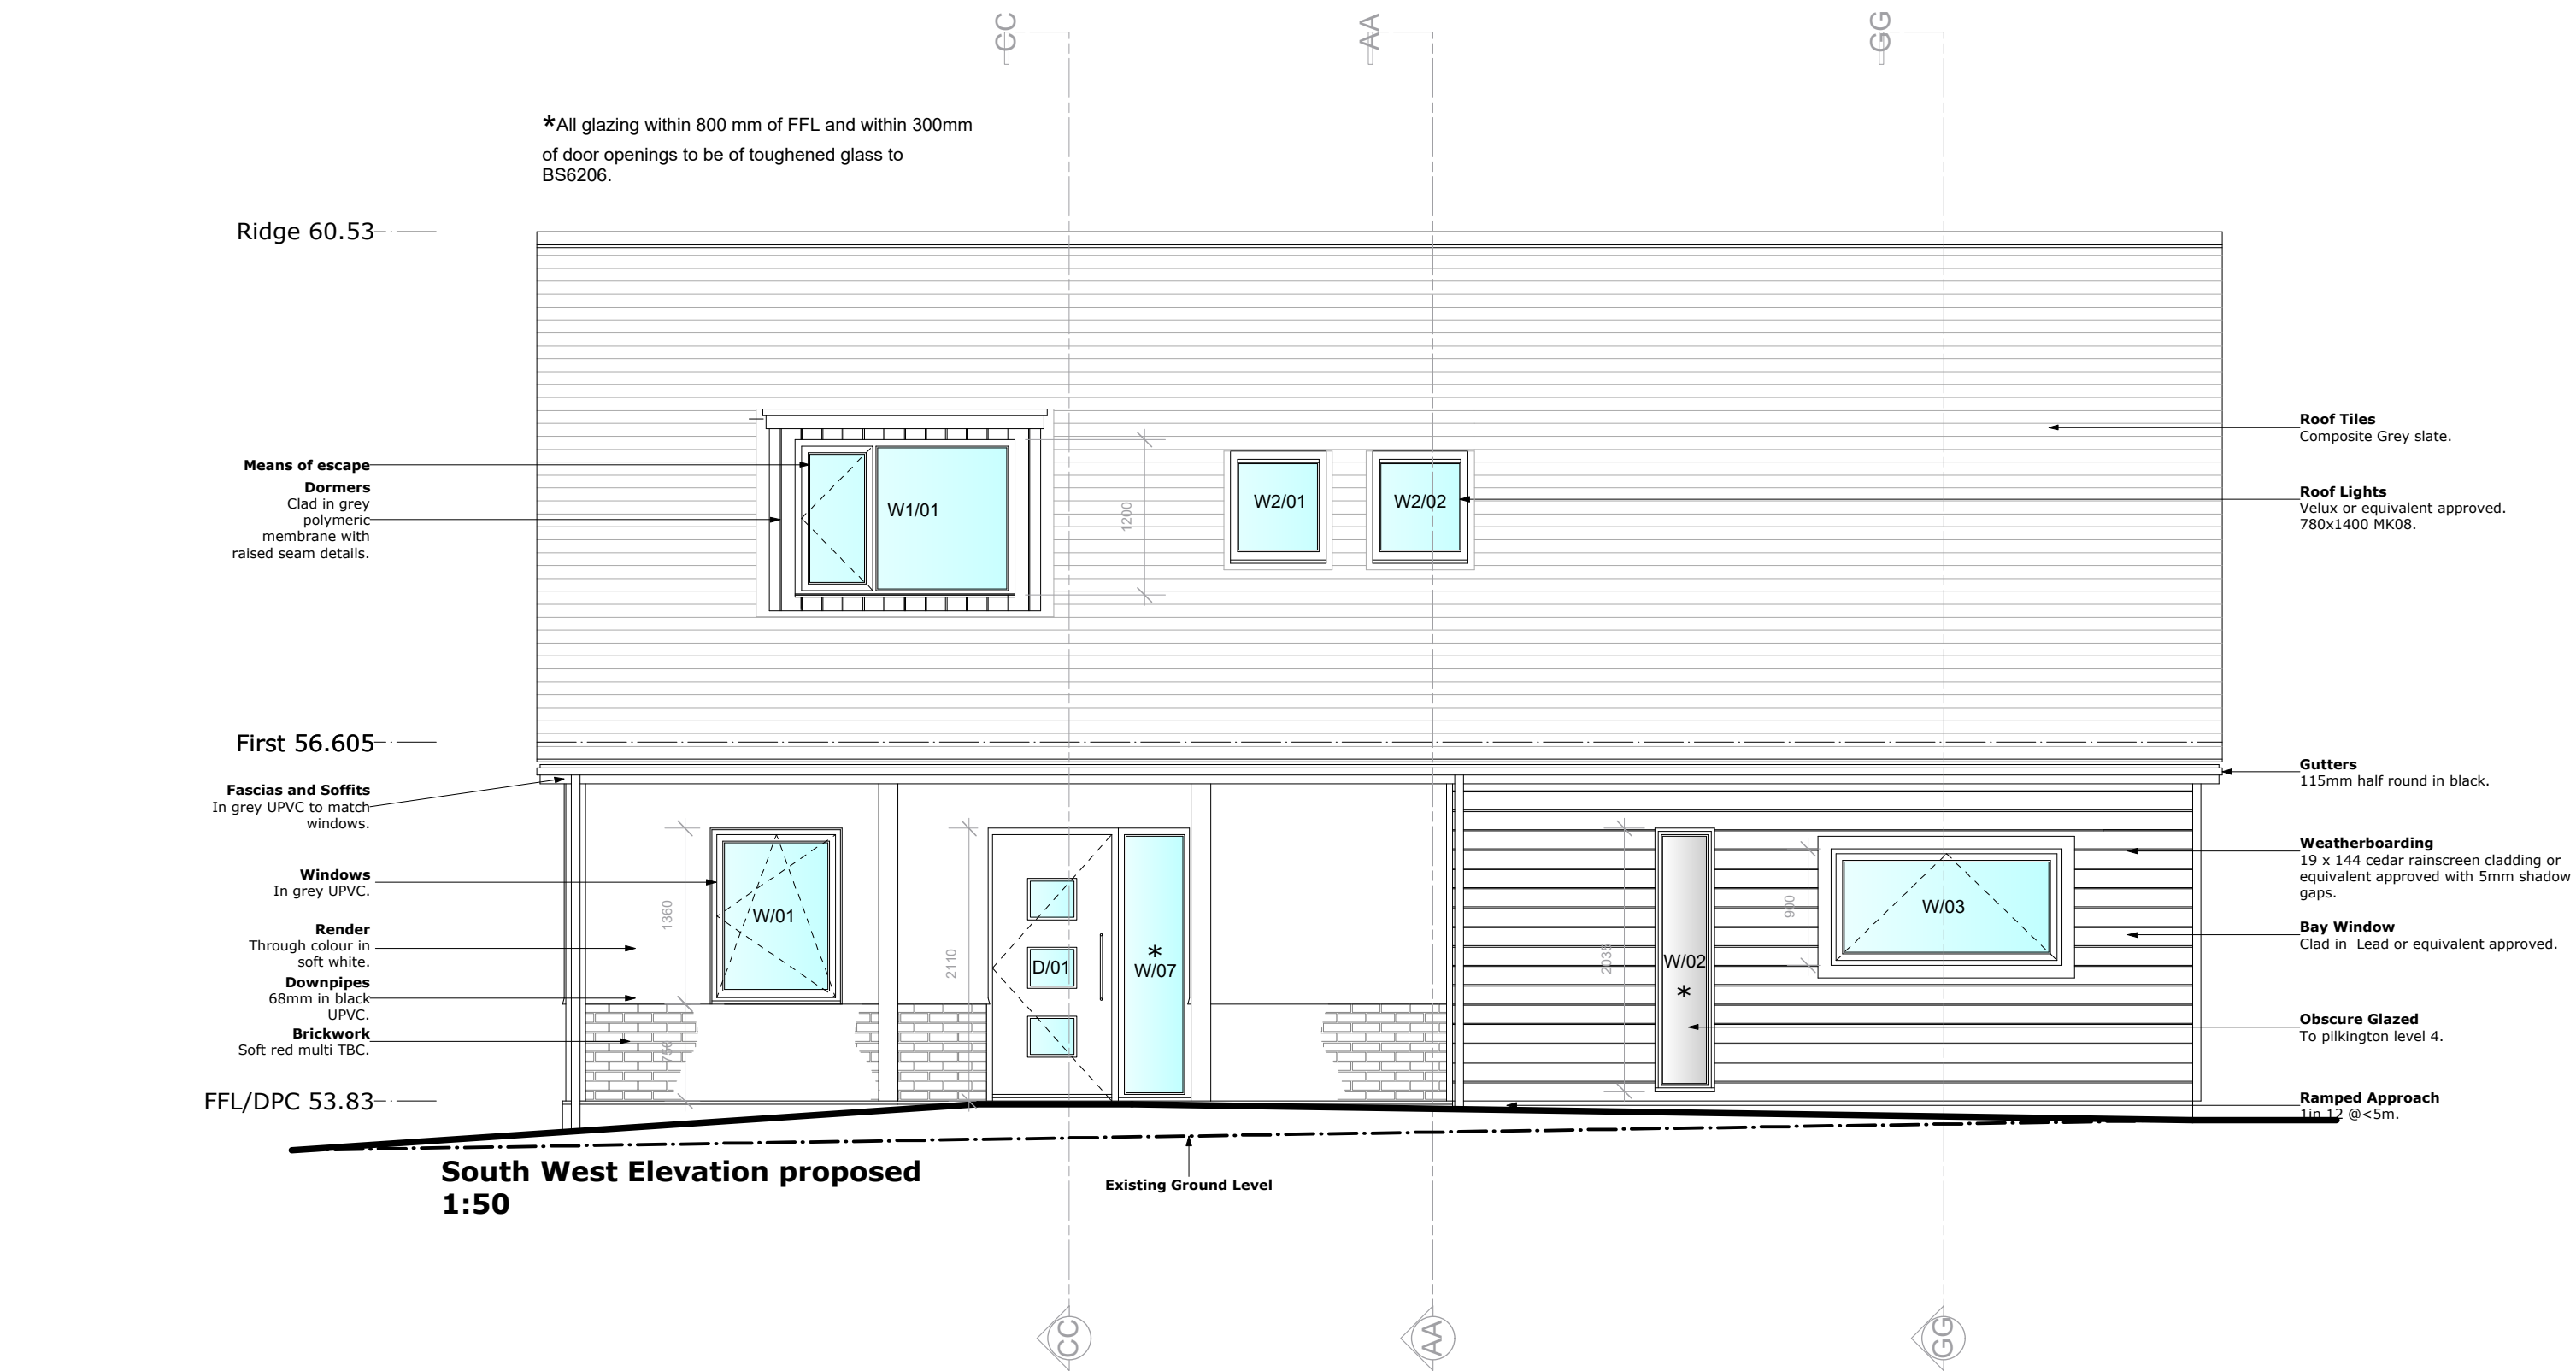

REVISION	DESCRIPTION	DRAWN BY	DATE
C	Conditions Application	SWR	18/12/15
B	Issued for information	SWR	11/12/15
A	Issued for information	SWR	01/12/15

SWR ARCHITECT		Unit 3, 28 The Spain Petersfield, Hants. GU32 3LA T: 07919 523851 E: swr.architect@gmail.com	
TITLE		Foresite Homes 48 Hart Plain Avenue, Waterlooville	
			
DRAWING NUMBER	REVISION	STATUS	DATE
1040/200	C	Building regs	Nov 2015
DRAWN BY	SWR		