

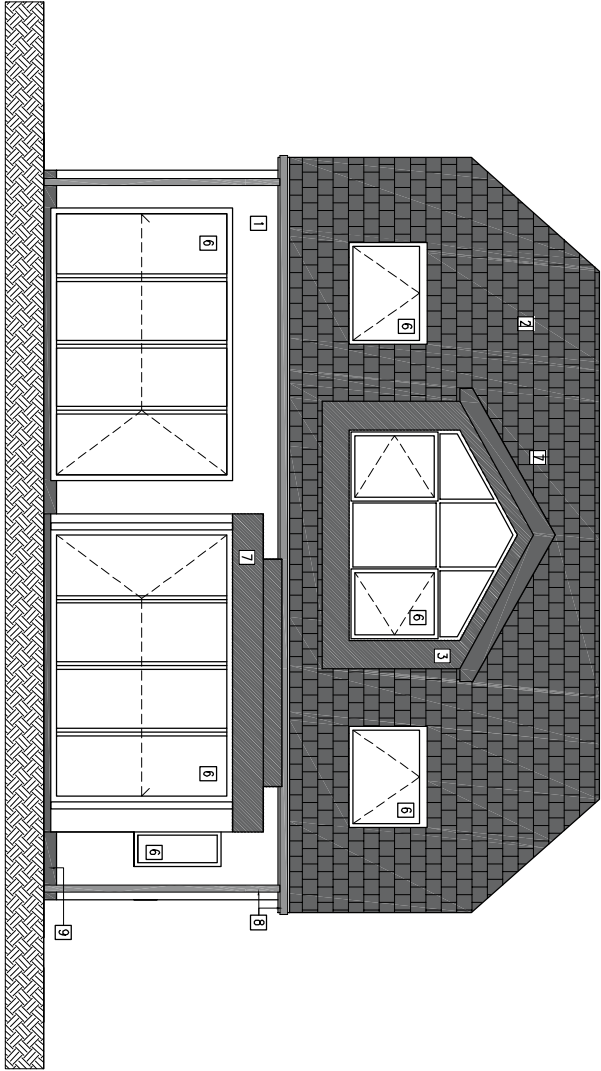
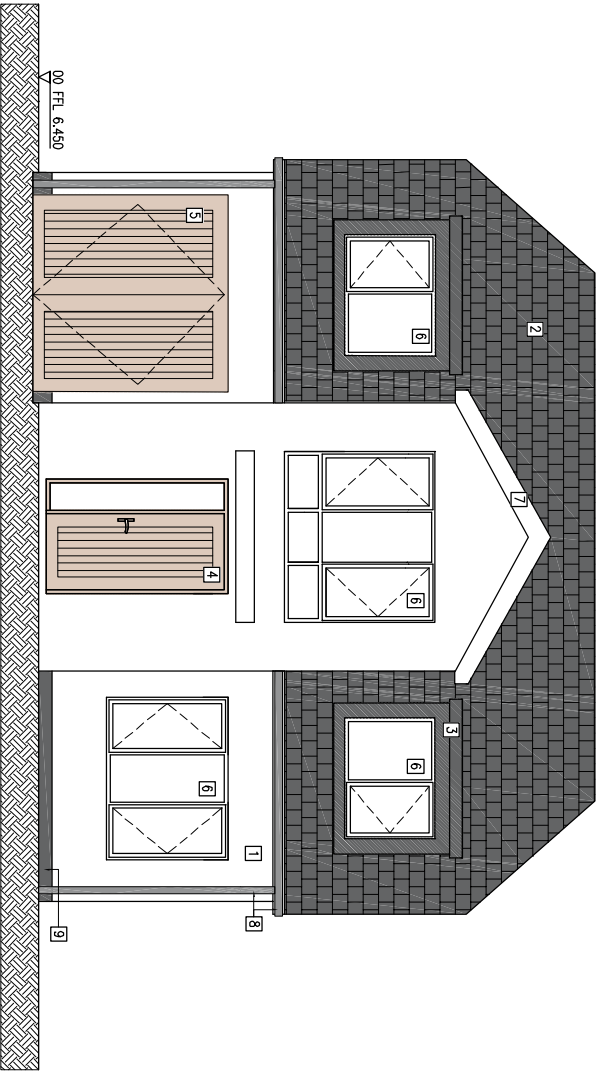


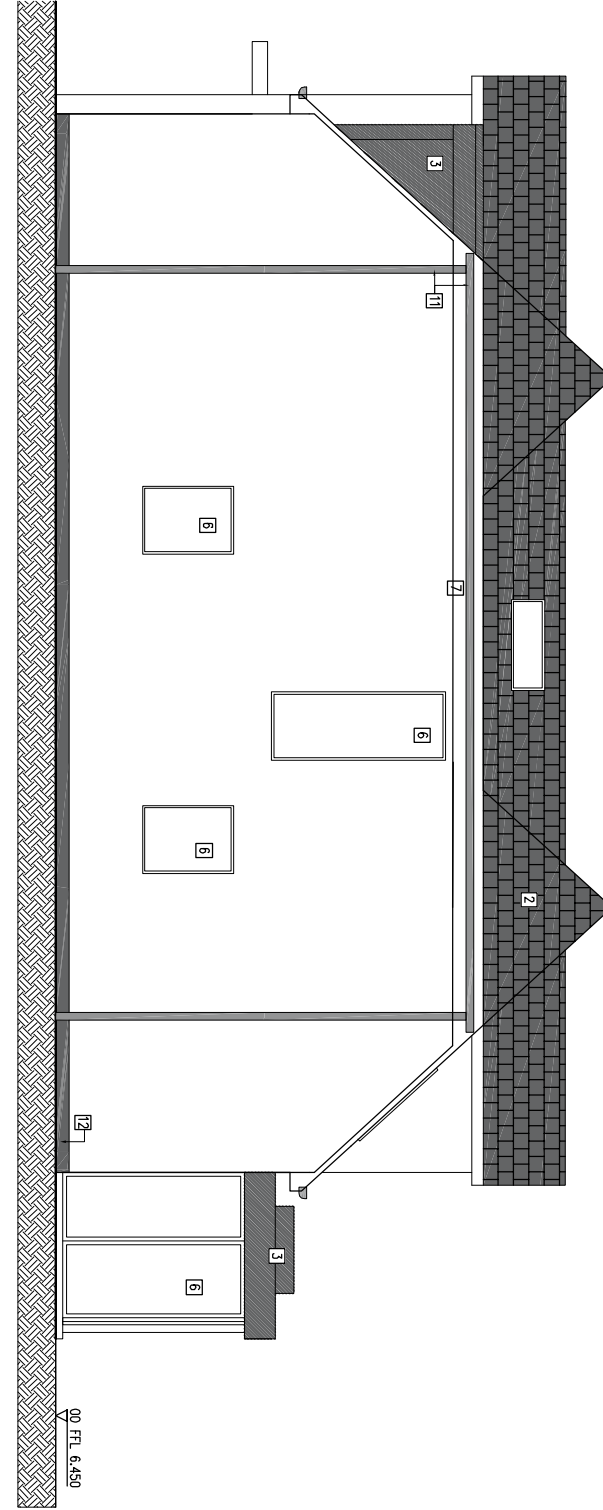

MATERIAL FINISHES KEY

- 1 Sto Render through colour external render. White
- 2 Fibre Cement Slate Tiles. Blackdale Flame Grey
- 3 Lead flashing
- 4 Natural appearance timber Door and side glazed panel in one timber frame system
- 5 Double Side hinged Timber Garage Door
- 6 Aluminium windows - External Frames Cappings RAL 9007
- 7 White Faced Board
- 8 Aluminium or similar equal Aluminium RWP and gutters RAL 7016 (Anthracite Grey) Boxed
- 9 Engineering Bricks Blue

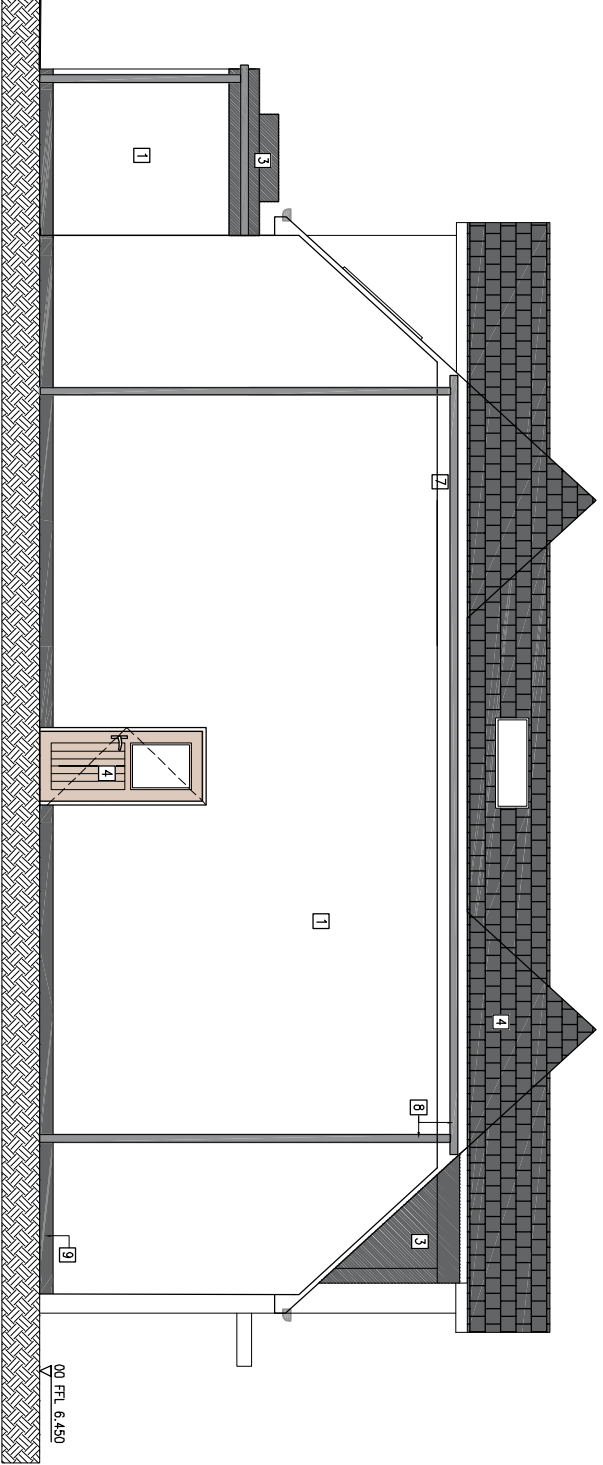

Notes

ALL DETAILS TO BE CHECKED AND APPROVED BY SPECIALIST CONTRACTOR AND INSTALLED IN STRICT ACCORDANCE WITH MANUFACTURERS DESIGN AND SPECIFICATION

Notes/revisions:

Rev	Date	Dwn	Chkd

Date:	02.11.2015	Client:	Jez Adams
Drawn:	JS	Project:	40 Beach Road
Check:		Title:	Proposed external material types and colours - Condition 5
Scale:	1:100 @ A3	Dwgno:	J14.347 / D16
		Revision:	