



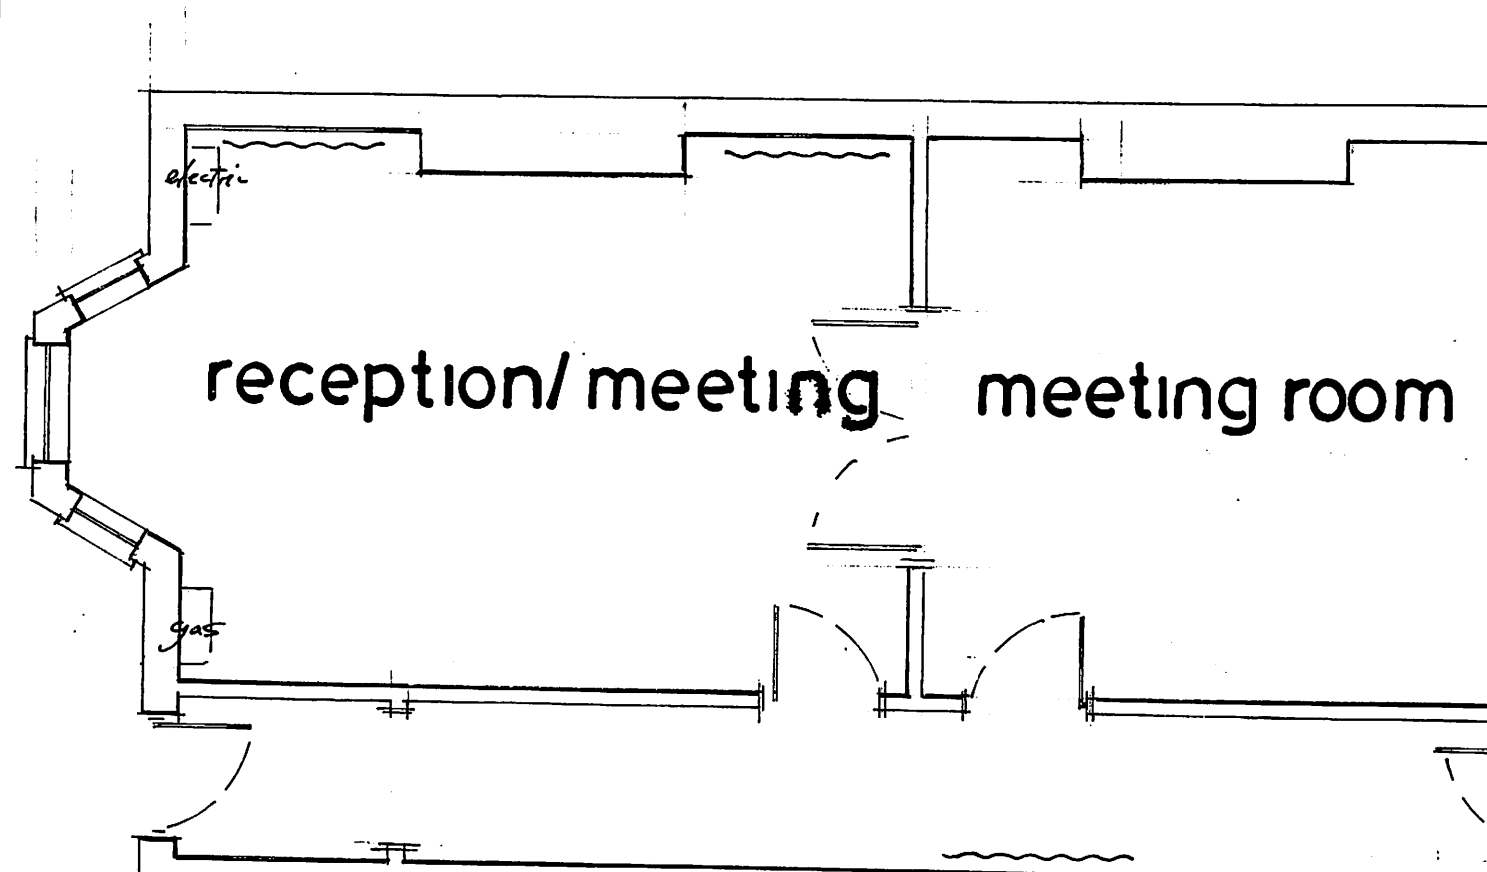


ground

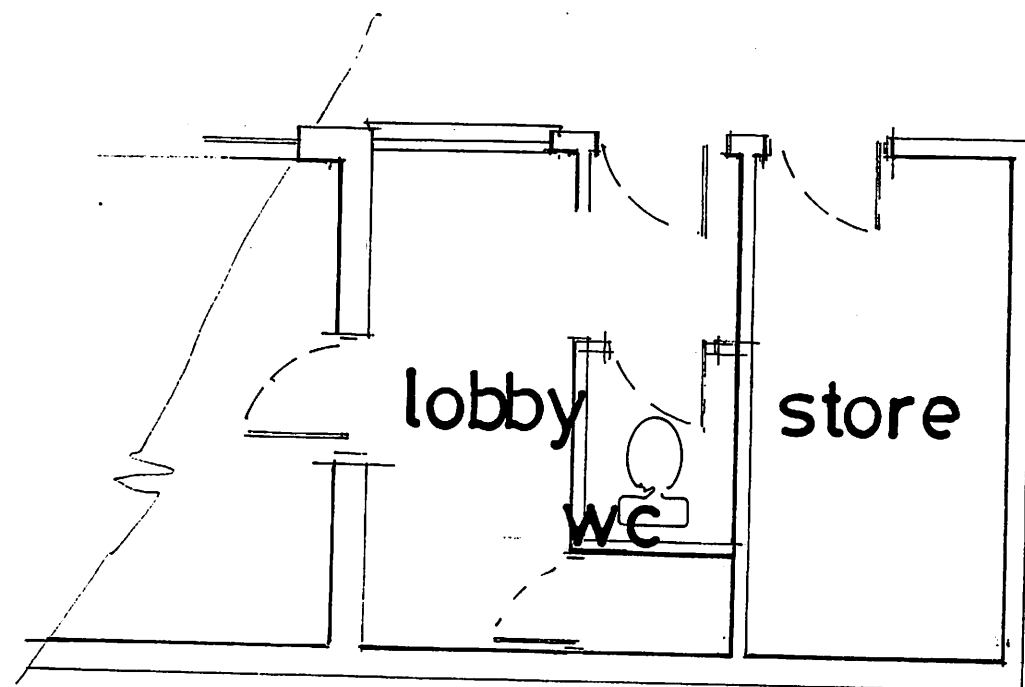

rear

0

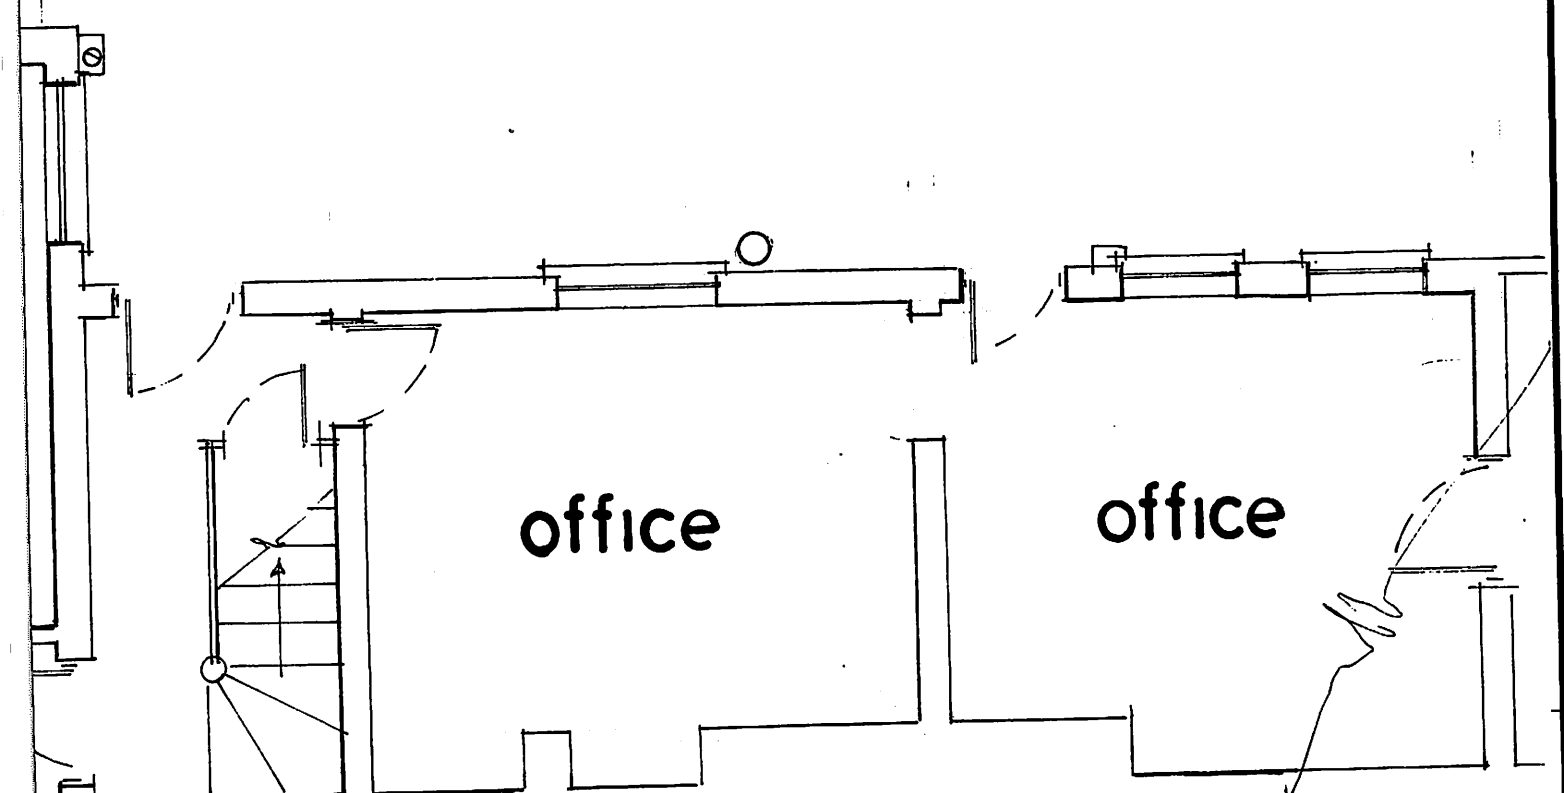

1 2 3 4 5 6m

Client

Dr Maddicks

Drawing Title

19 South St
PO9 1BU

SS1

Scale

1/50

existing