



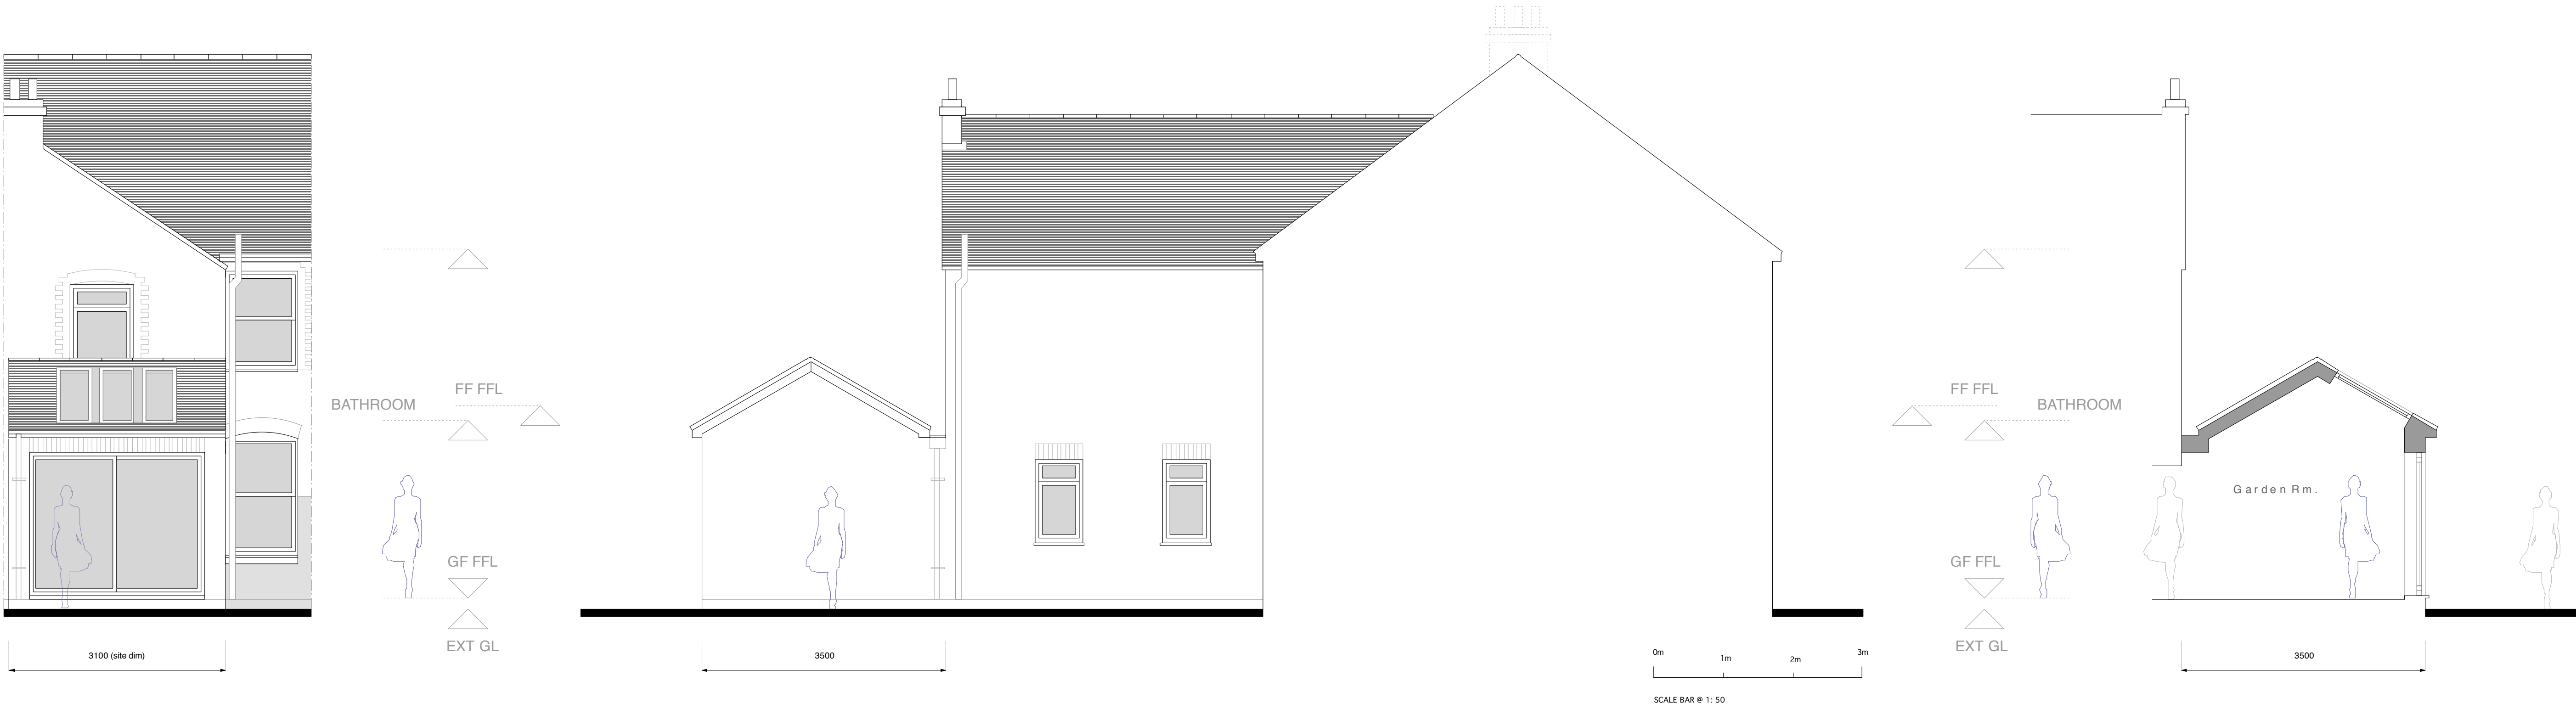


Proposed Rear Elevation at 1:50 scale

West

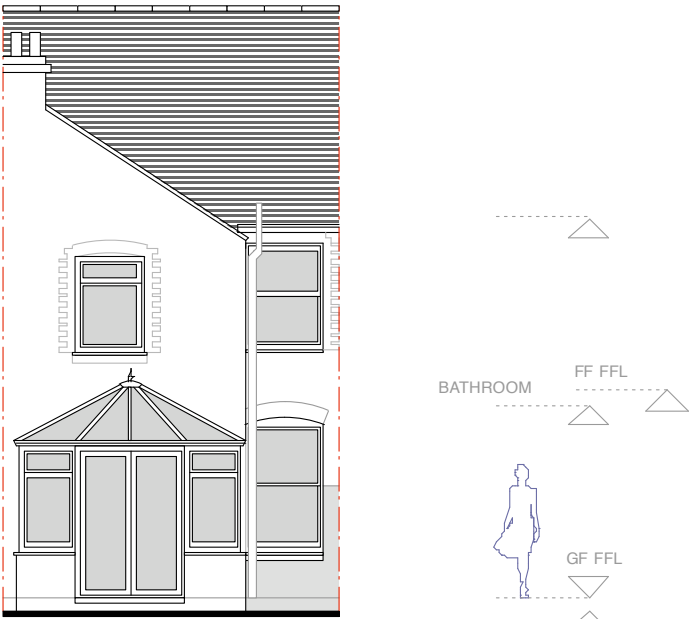


Existing Rear Elevation at 1:100 scale

West

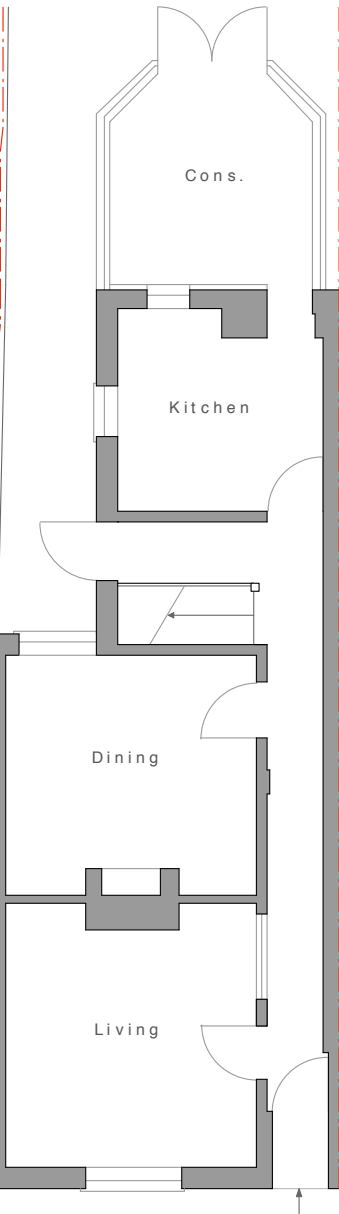


Existing Ground Floor Plan at 1:100 scale

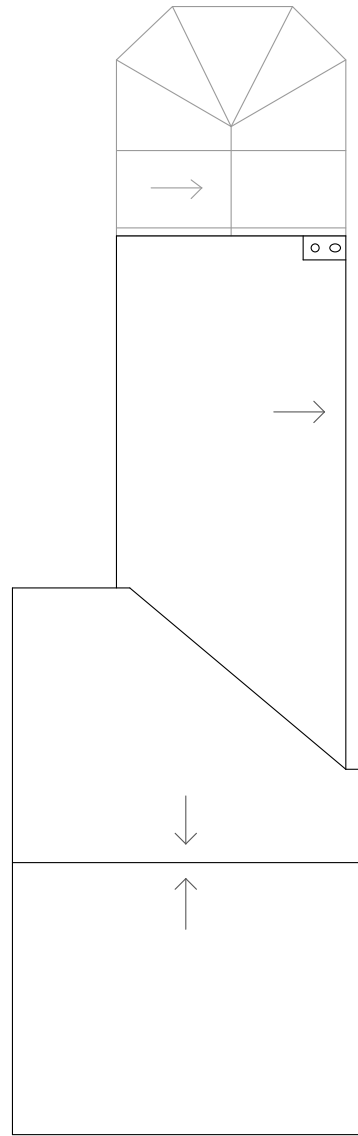

Existing Roof Plan at 1:100 scale


Proposed Side Elevation at 1:50 scale

South

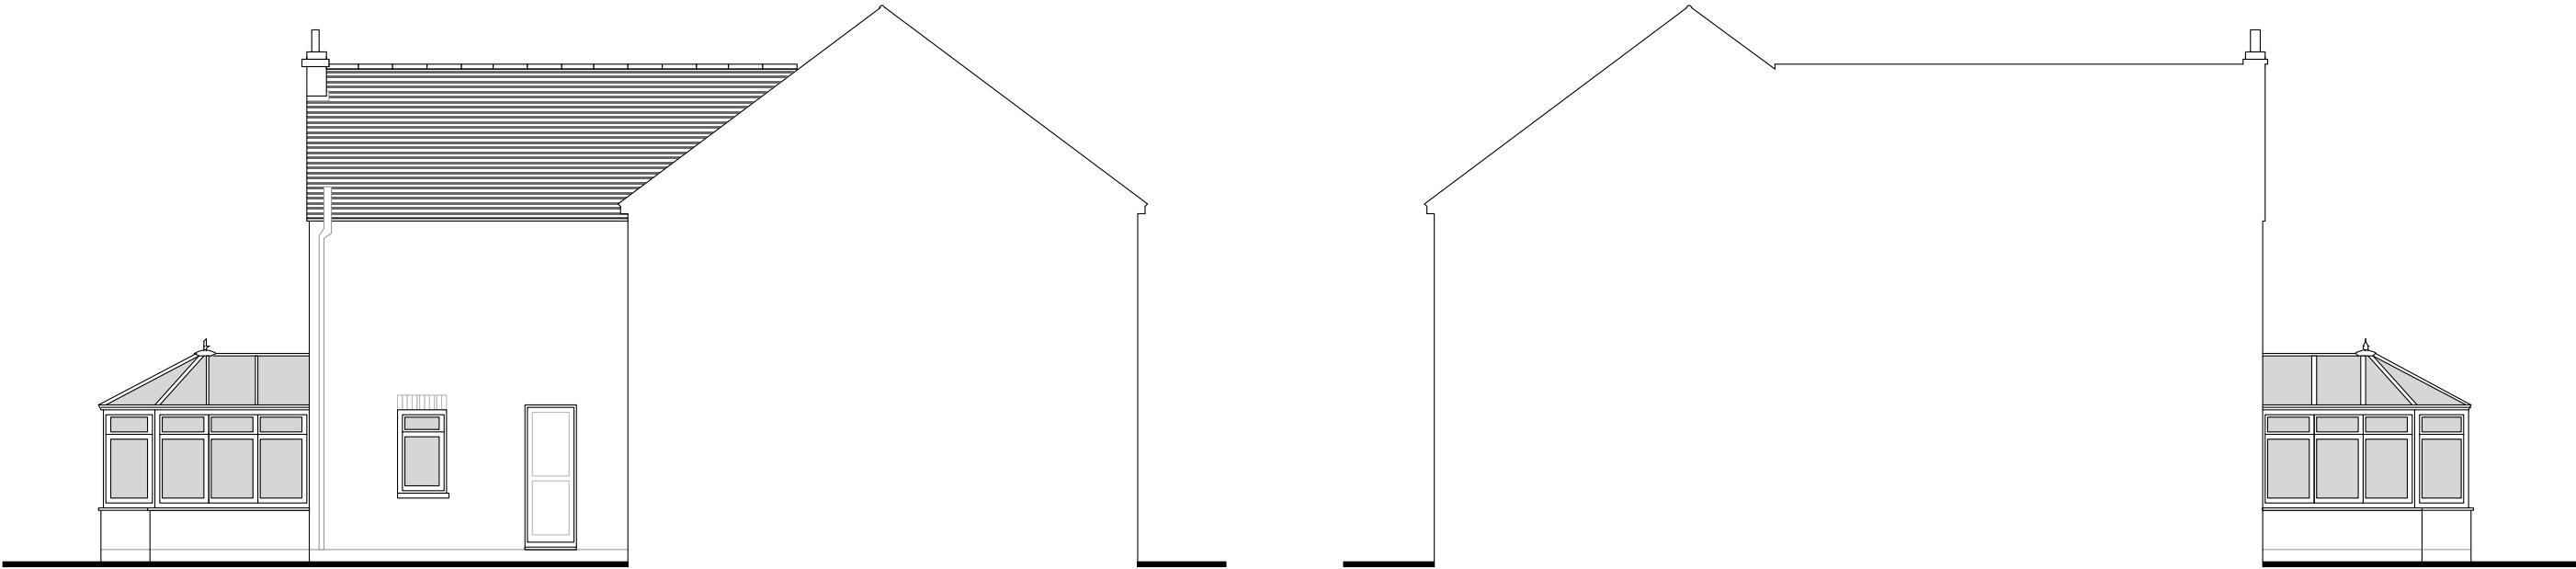


Existing Side Elevation at 1:100 scale

South

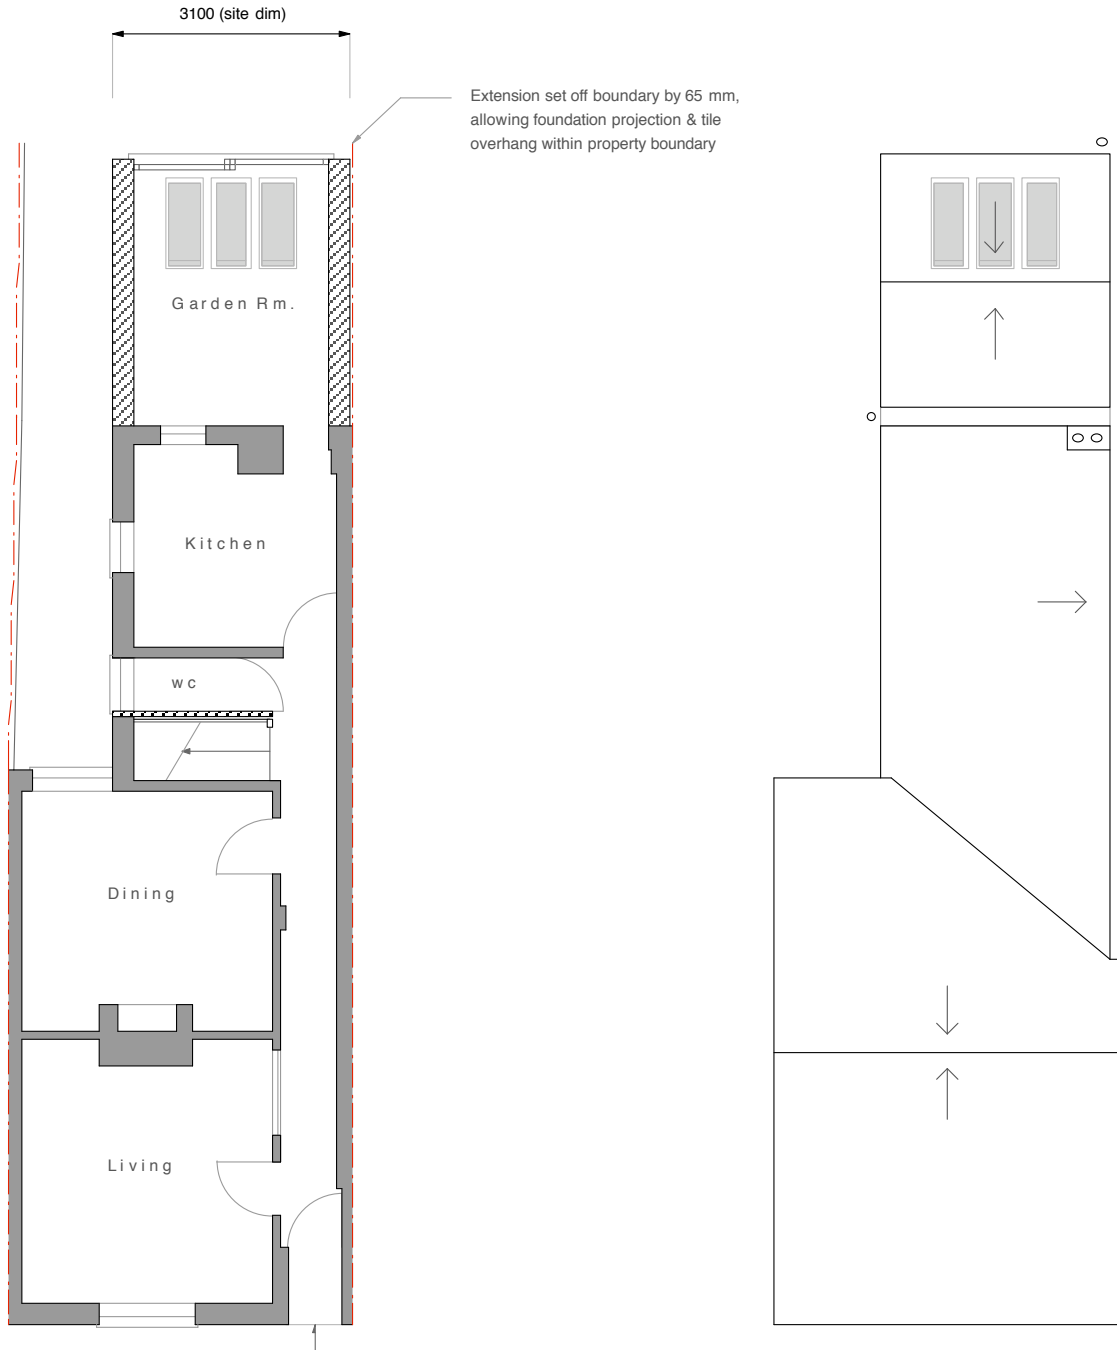


Proposed Ground Floor Plan at 1:100 scale

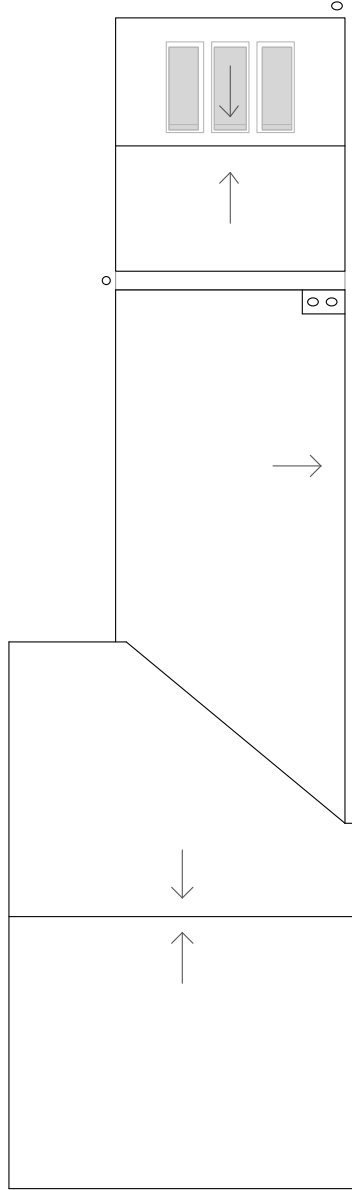

Proposed Roof Plan at 1:100 scale


Existing Side Elevation at 1:100 scale

North

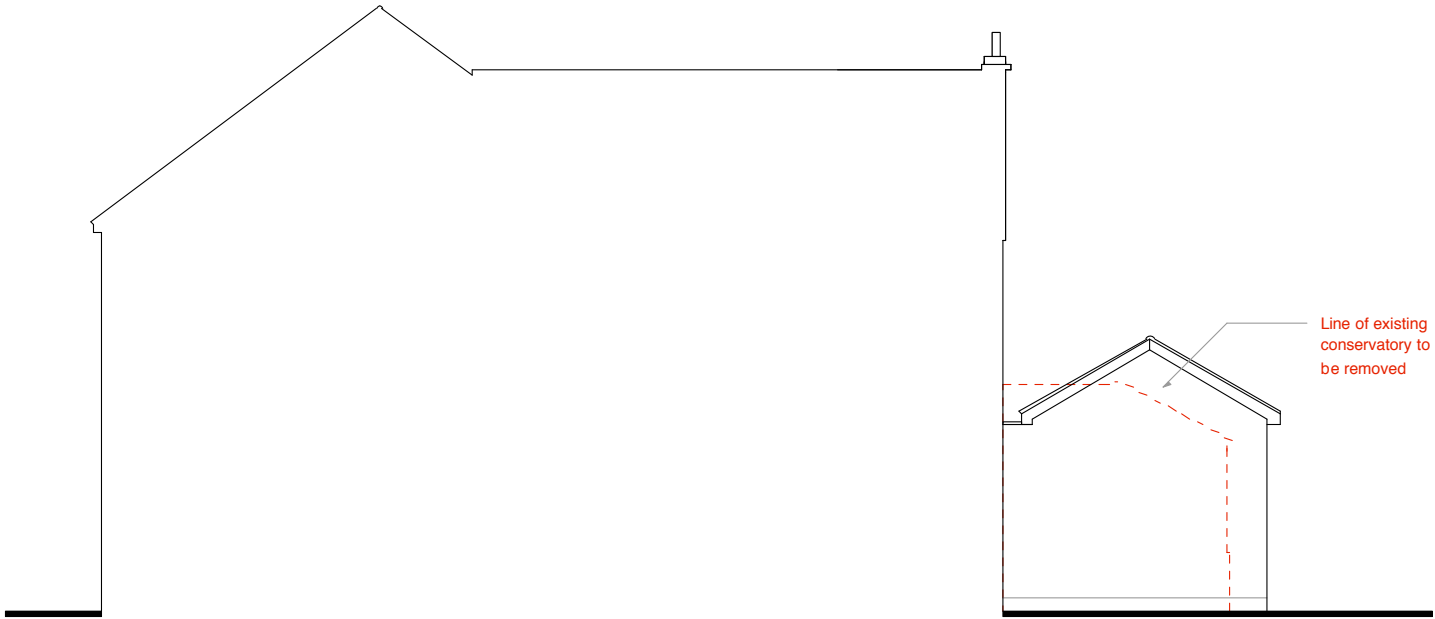

Proposed Side Elevation at 1:100 scale

North

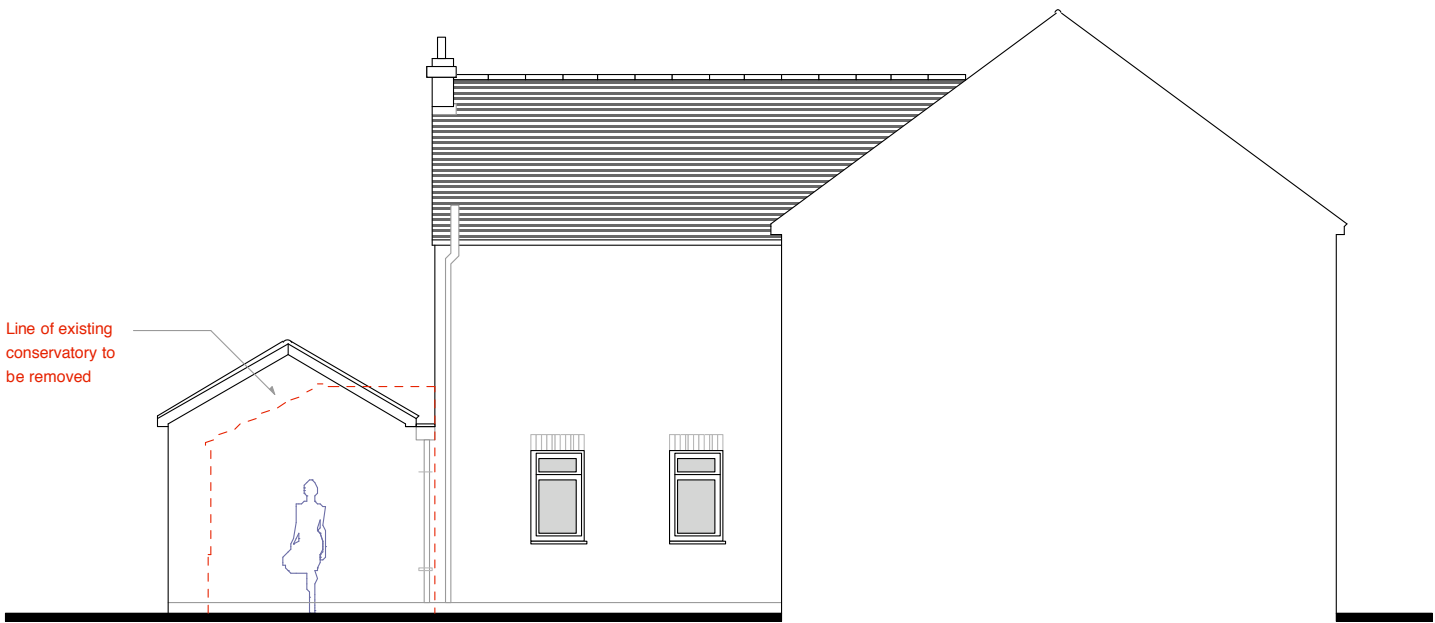

Proposed Side Elevation at 1:100 scale

South

CLIENT	Mrs J Lazell
SITE	26 Lybourn Road, Havant
PROJECT	Proposed Single Storey Rear Extension
DRAWING	001 Proposed Scheme
DATE	23 02 16
AUTHOR	AH
STATUS	PL
SCALE	1: 100 / 50 @ A1
1. DRAWINGS ARE NOT TO BE SCALED EXCEPT FOR PLANNING PURPOSES. 2. SCALE BAR FOR PLANNING PURPOSES ONLY. 3. ROOM DIMENSIONS WHERE SHOWN ARE APPROXIMATE. 4. ALL DIMENSIONS TO BE CONTRACTOR CHECKED ON SITE BEFORE USE. 5. PROPOSED DRAWINGS ARE SUBJECT TO LOCAL AUTHORITY PLANNING / LBC & BUILDING REGULATIONS APPROVAL. 6. ALL DIMENSIONS MUST BE CHECKED AND CONFIRMED BY CONTRACTOR PRIOR TO ANY CONSTRUCTION WORKS TAKING PLACE. 7. THESE ARE NOT SURVEY DRAWINGS. 8. DRAWINGS REMAIN COPYRIGHT OF CORINTHIAN ARCHITECTURAL DESIGN AND CANNOT BE REPRODUCED OR USED BY ANOTHER PARTY WITHOUT PRIOR WRITTEN CONSENT.	
CORINTHIAN ARCHITECTURAL DESIGN	
8 Days Court, Funtington, Chichester, West Sussex. PO18 9LG 01243 576 078 > contact@corinthianad.co.uk > www.corinthianad.co.uk	