


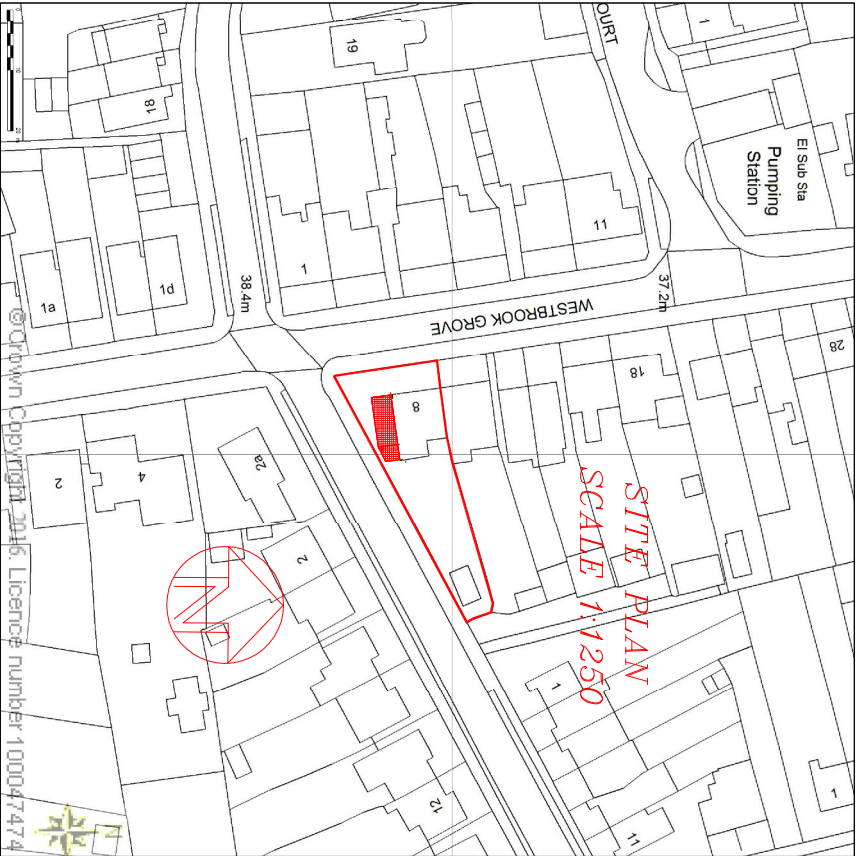
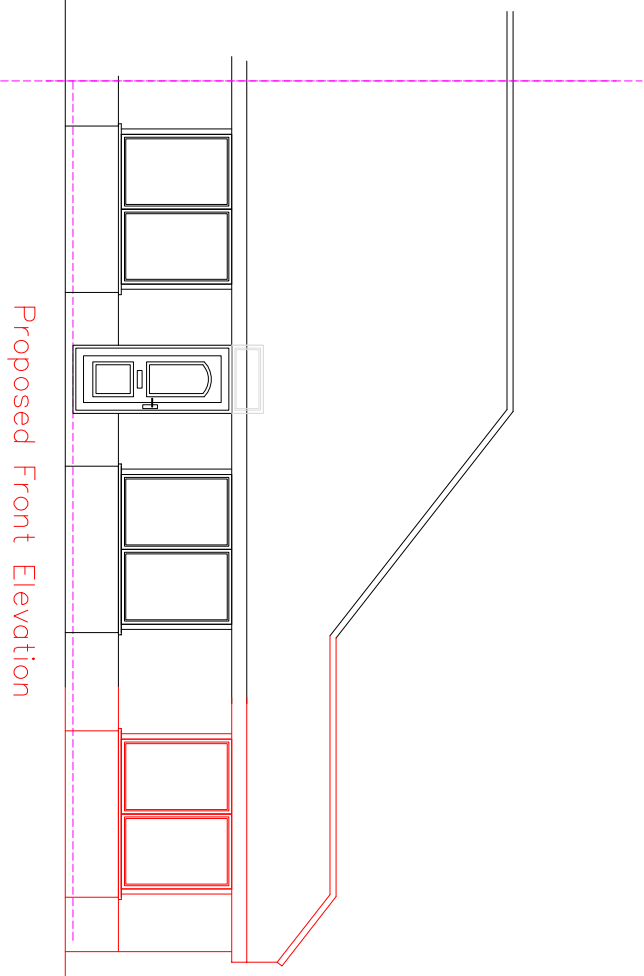


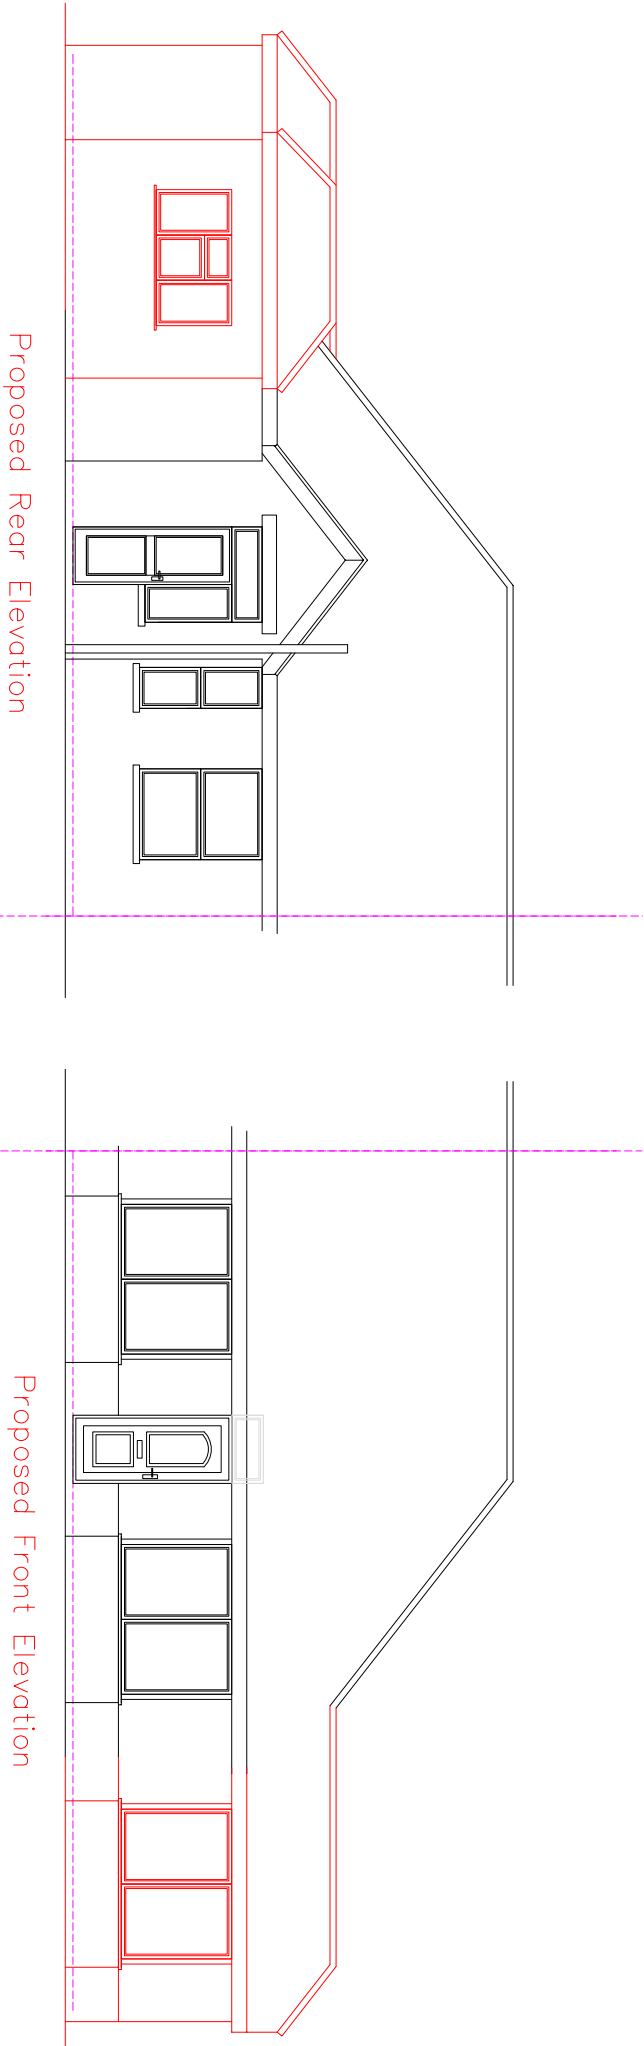

© Crown Copyright Licence number 100047474

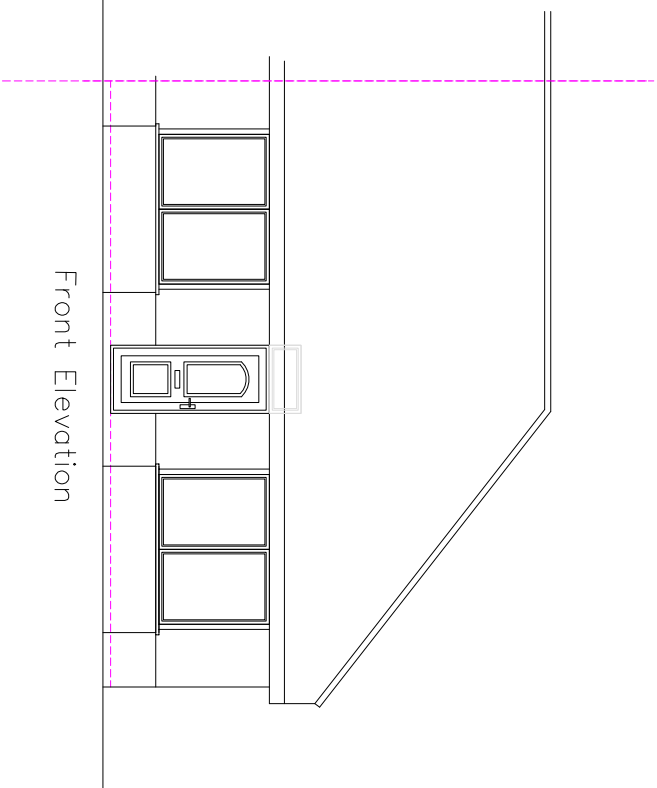

SCALE 1:100

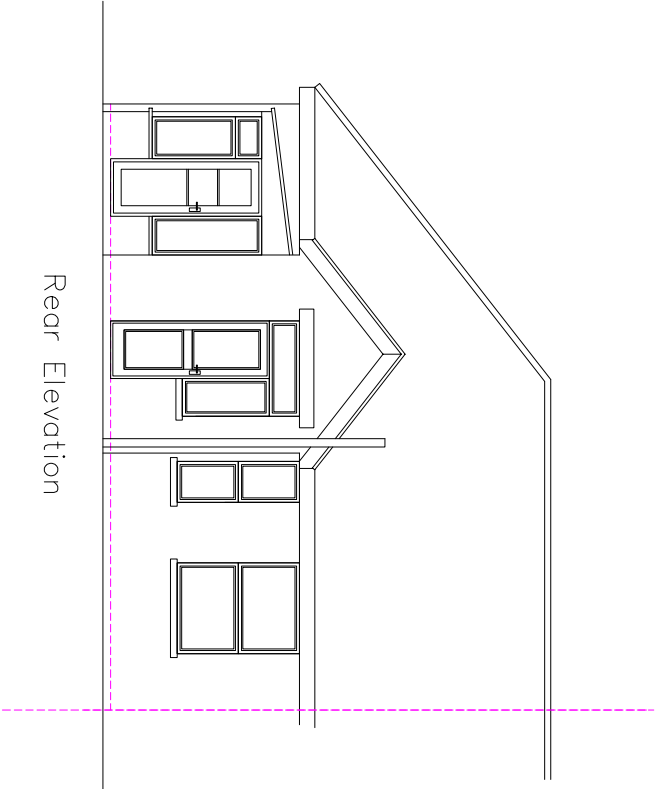

All new materials to match existing.

MR CIBB
8 WESTBROOK GROVE
PURBROOK
PO7 5HX

PLANNING APPLICATION
SINGLE STOREY SIDE/REAR
EXTENSION

SCALE 1:50/100/200/1250

DATE 14/10/16