
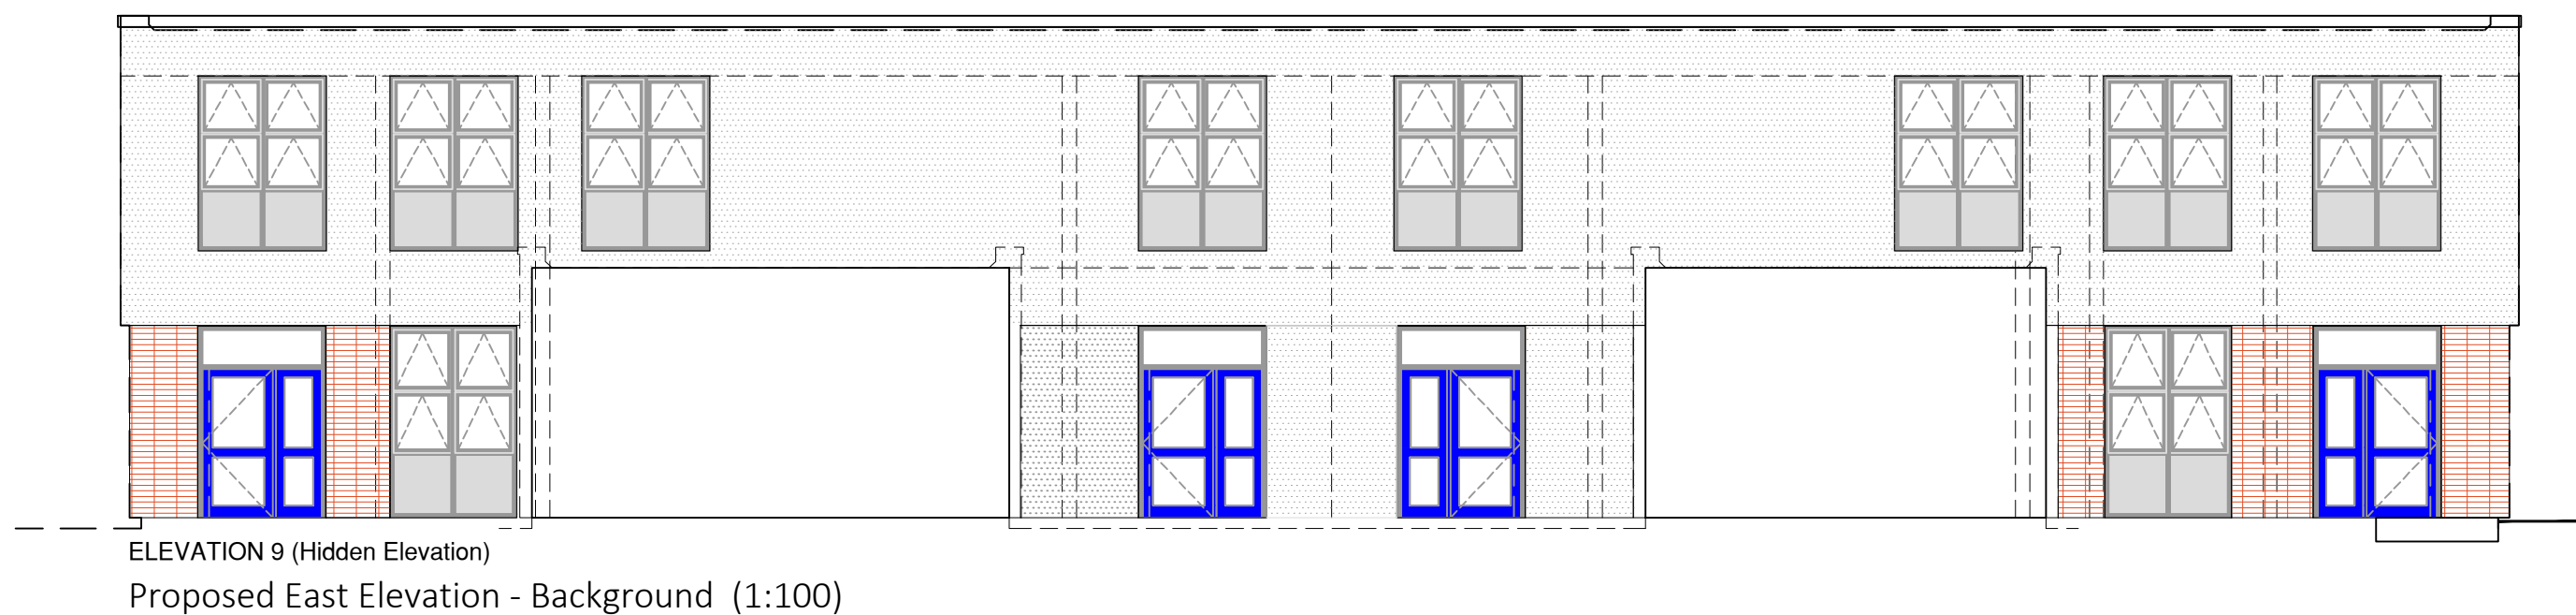
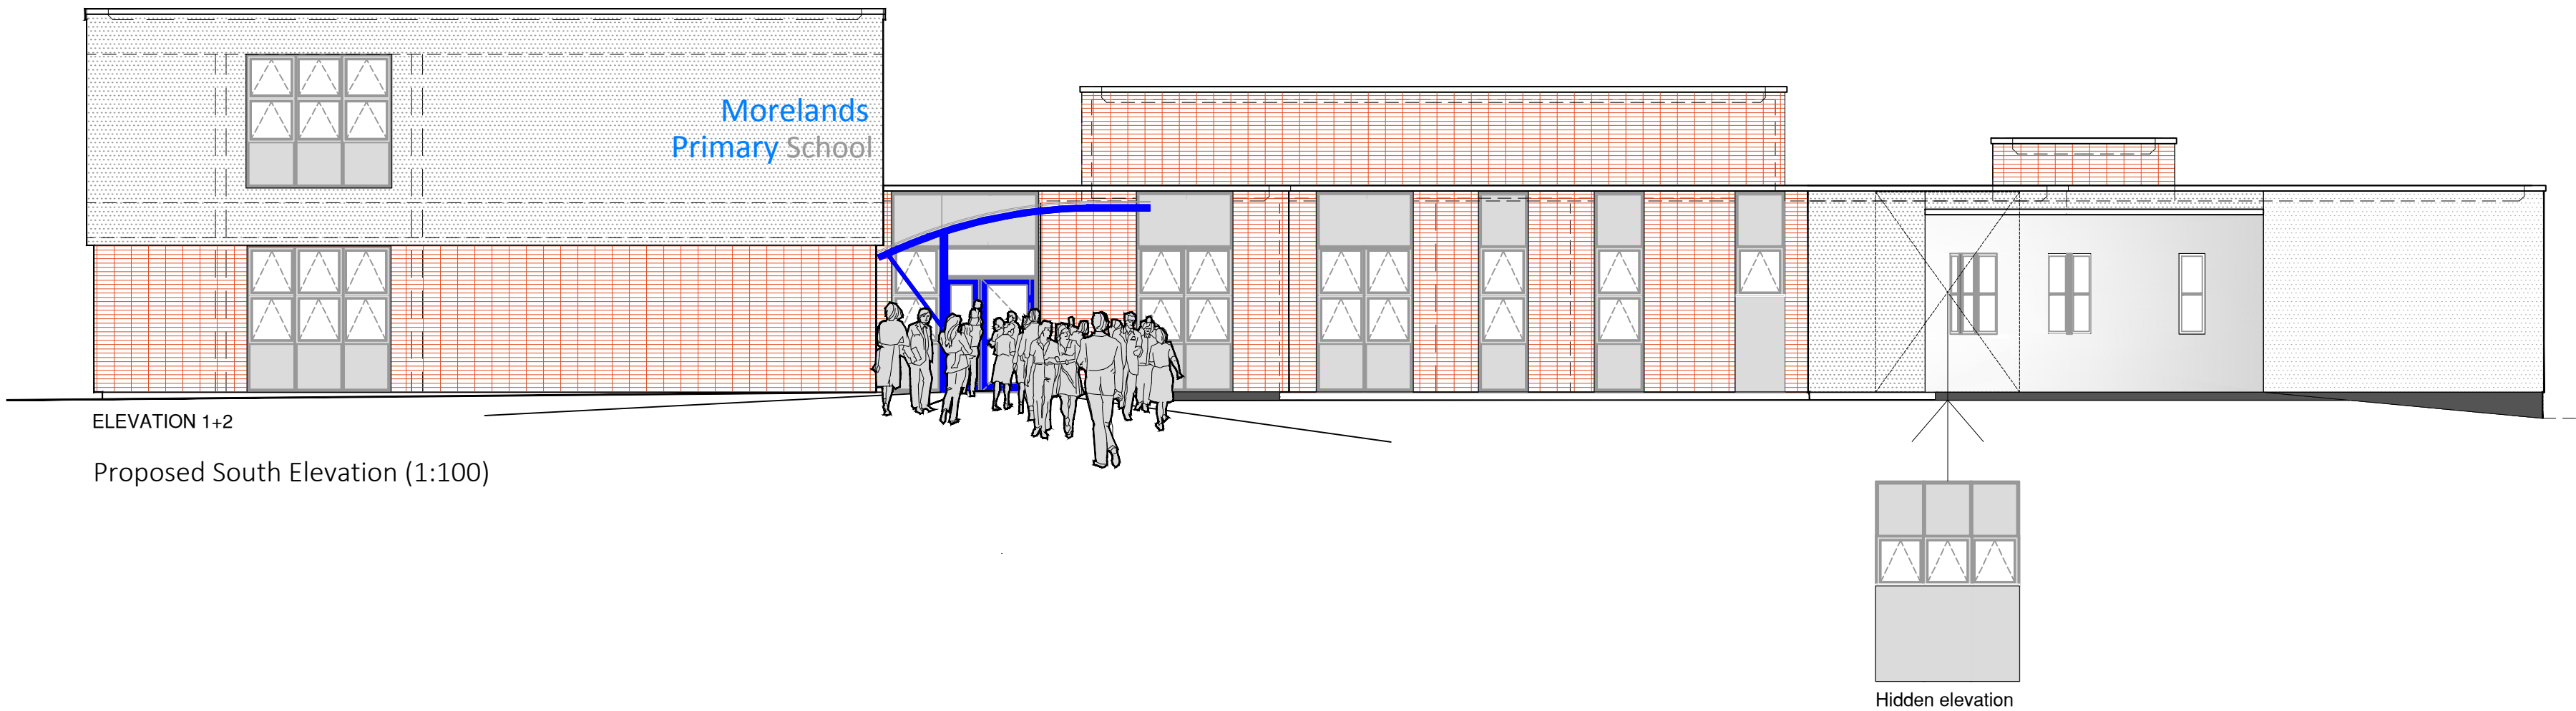


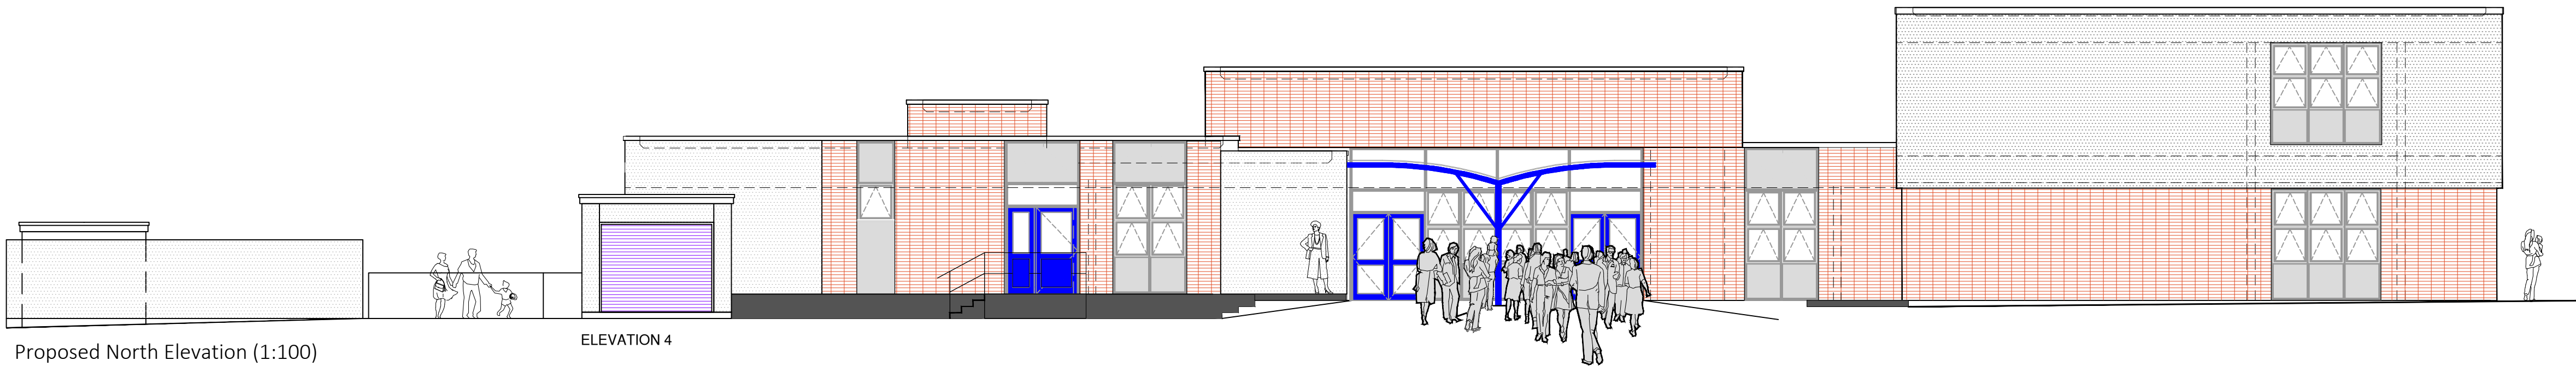

NOTES:

This drawing is produced for use in this project only and may not be used for any other purpose. NPS Property Consultants Ltd accept no liability for the use of this drawing other than the purpose for which it was intended in connection with this project as recorded on the title block fields 'Purpose for Issue' and 'File Status Code'.

This drawing may not be reproduced in any form without prior written agreement.

Do not scale from the drawing, use written dimensions only.

MATERIALS KEY


RENDER
Weatherby's Struchterm Hanson
TNY5223 (Cream White)



WINDOWS/WINDOW PANELS
Double glazed aluminium
windows with powder coated
finish to frames in 'Merlin Grey -
BS18B25' and to insulated panels
in 'Goosewing Grey - BS10A05'



BRICK PANELS
Gebrik FE40-40 'Terracotta
Rustico' bricks with 'Natural
sand colour' pointing

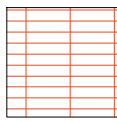

EXTERNAL DOORS
Double glazed aluminium
doors with door frames in
'Merlin Grey - BS18B25' and
doors in 'Ultramarine Blue -
RAL5002', Insulated panels
in 'Ultramarine Blue -
RAL5002'



REVISED BY:		DATE:		CHECKED BY:		DATE:	
SCALE BAR							
Meters 0 1 2 3 4 5 6							
PURPOSE OF ISSUE							
PL- For Planning Approval							
FILE STATUS CODE							
S2							
© COPYRIGHT NPS GROUP Ordnance Survey mapping reproduced by permission of ?????. ADD & Controller of HM Stationery Office Crown Copyright.							A1
HamsonJPA				HamsonJPA Ltd Townshend House 30 Crown Road, Norwich Norfolk, NR1 3DT TEL: 01603 227120 EMAIL: mark.payne@hamsonjpa.co.uk			
Head Office: Hayworth House, Market Place, Haywards Heath, West Sussex, RH16 1DB1 Other Office locations can be found on our website: www.hamsonjpa.co.uk							
CLIENT							
Hampshire County Council							
PROJECT							
SCOLA Recladding Project							
MORELANDS PRIMARY SCHOOL							
Waterlooville, Hampshire							
TITLE							
Proposed Elevations							
SCALES		DATE		DRAWN		CHECKED	
1:100		April 16		MP		MPH	
FILE / DRAWING NAME							REV CODE
PROJECT NR		DRAWING FIELDS		UNIQUE NR			
16-4-1004		HJP-DR-B-		101		P1	

Proposed Elevations (1:100)