


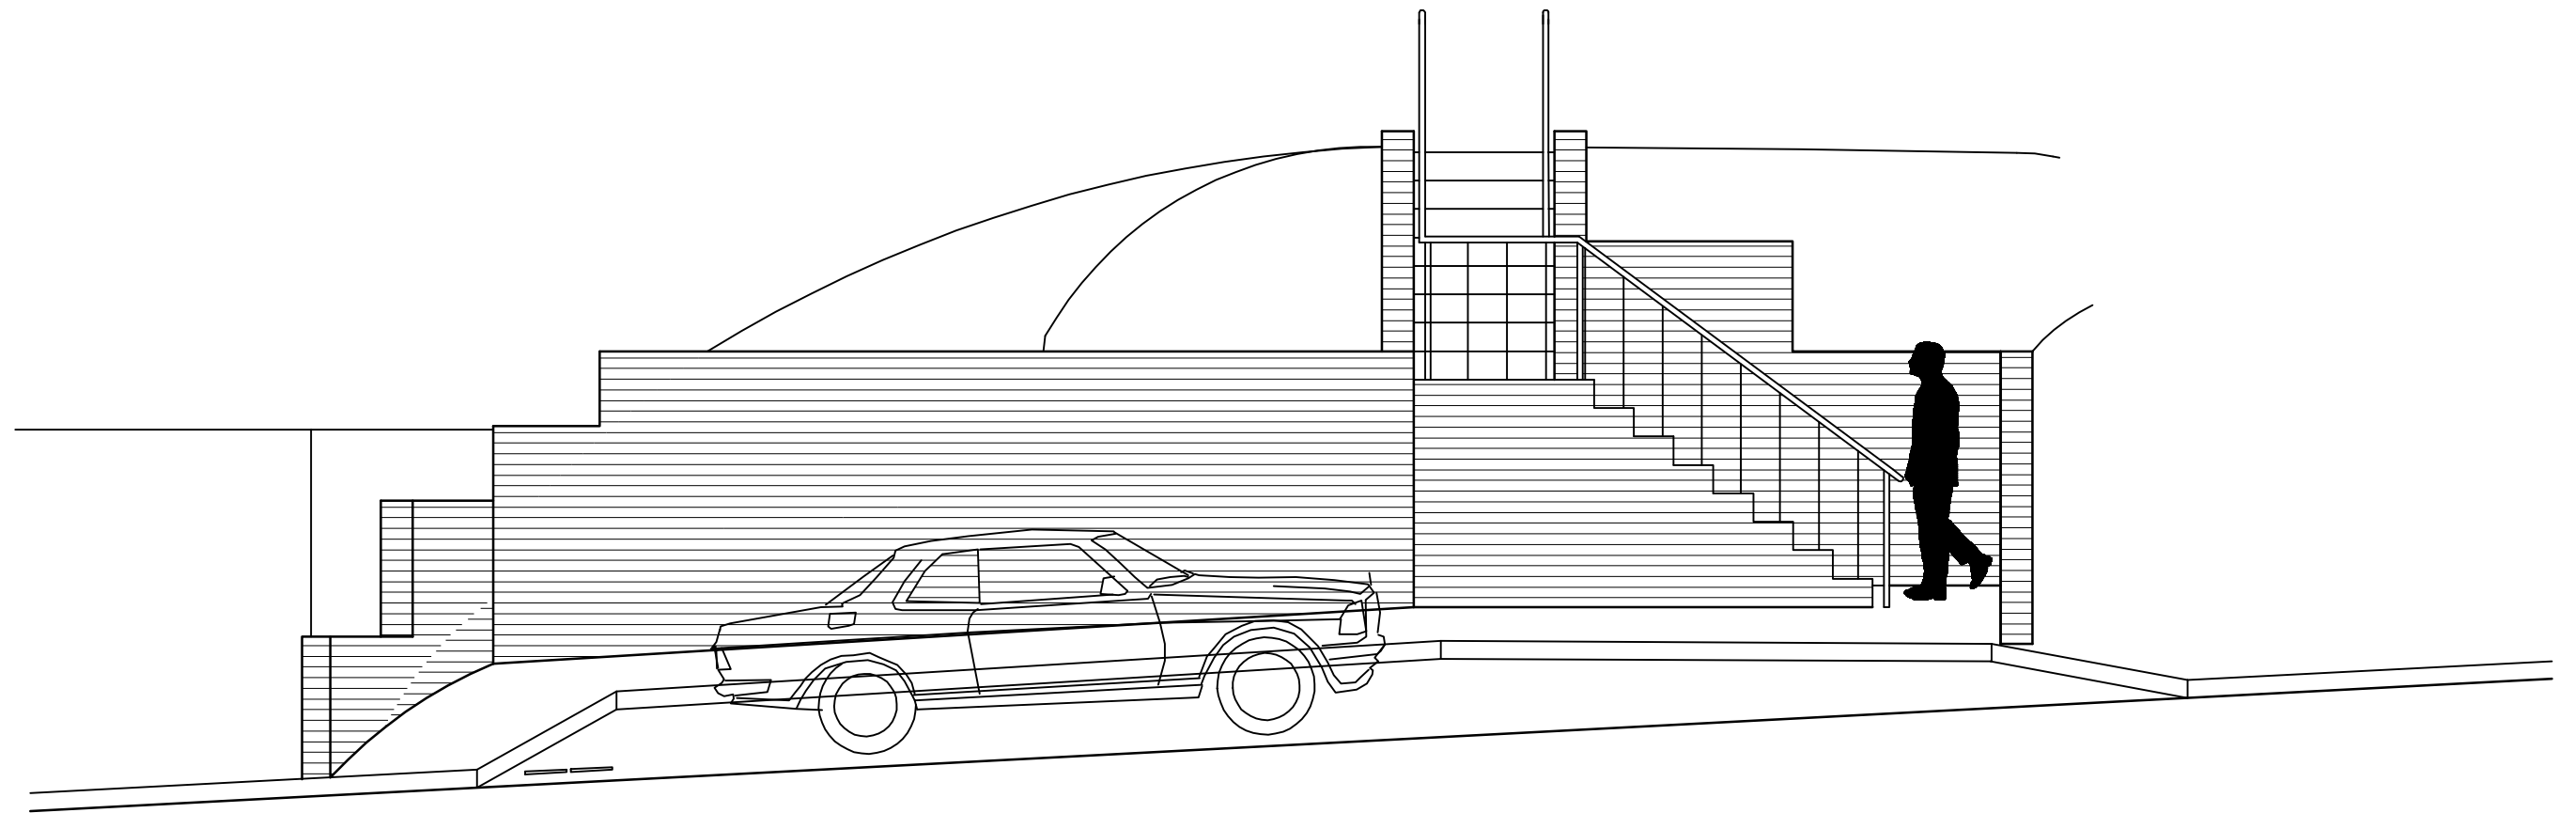

32 Bedhampton Hill
Havant
PO9 3JW
metres

STREET ELEVATION (NORTH)

Revisions

- A. Removed Wall 13/05/14
- B.
- C.

10

Martin Critchley
Chartered Architect
7 North Street
Havant, Hampshire, PO9 1PW
023 92 474 919
critchleyarchitect@hotmail.com

Scale A3 = 1:50
Drawn KML
Date 13/05/14

1343-403^A