


SITE LOCATION PLAN
AREA 2 XA
SCALE 1:1250 on A4
CENTRE COORDINATES: 475042, 105679

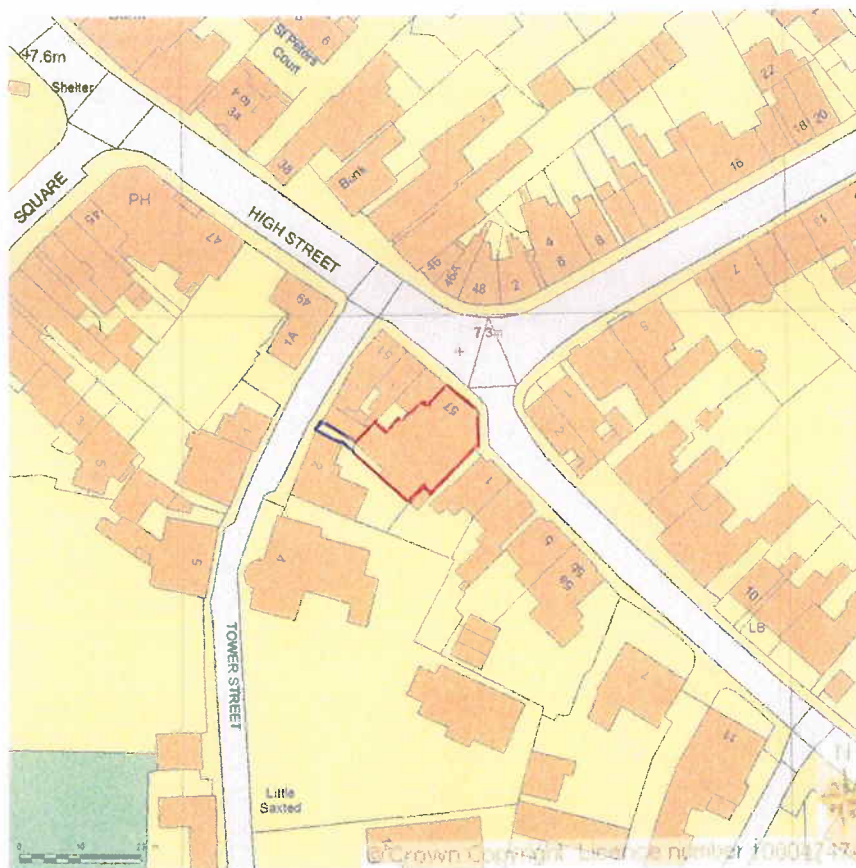

SUPPLIED BY Streetwise Maps Ltd
www.streetwise.net
Licence No: 100047474
23/03/2014 11:54



RIBA 

Chartered Practice

John Groom Chartered Architect
32A High Street, Emsworth, Hampshire PO10 7AW
T 01243 372560 M 07780 997563
johngroom@freeuk.com
www.johngroomarchitect.co.uk

JOB: Proposed conversion of store to flat
LOCATION: First floor to rear of 57 High Street, Emsworth
DRG TITLE: OS location plan
SCALE: 1:1250 DRAWN: JG
DRG NO: 14/276/4 DATE: 23 March 2014