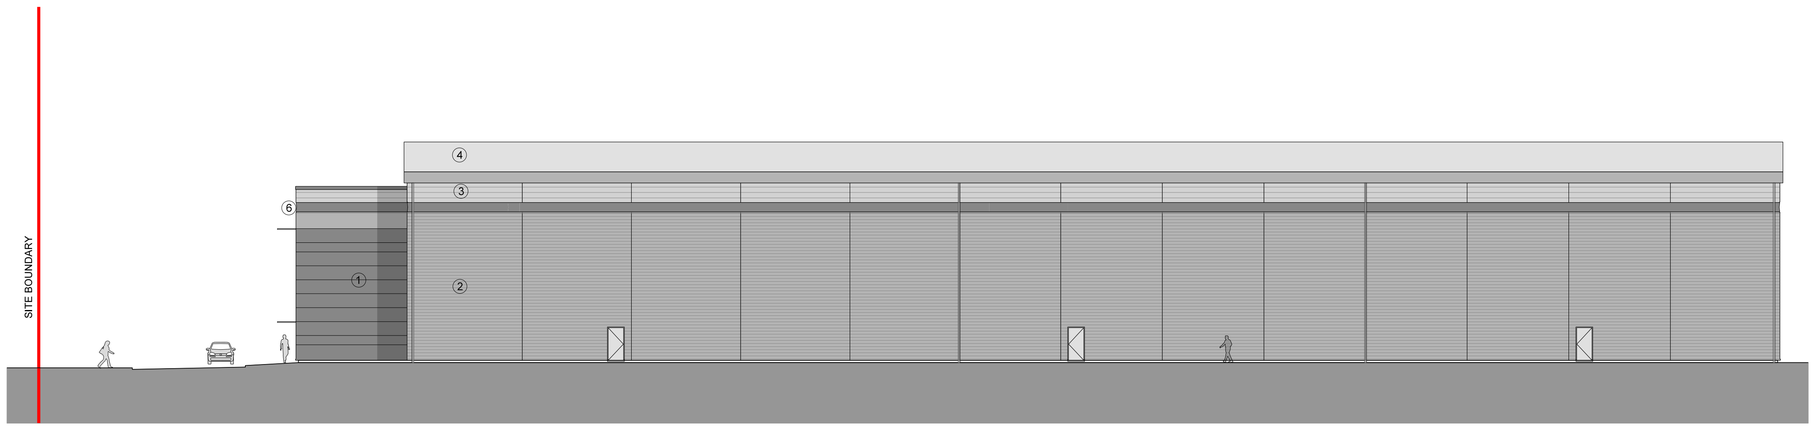

WEST ELEVATION

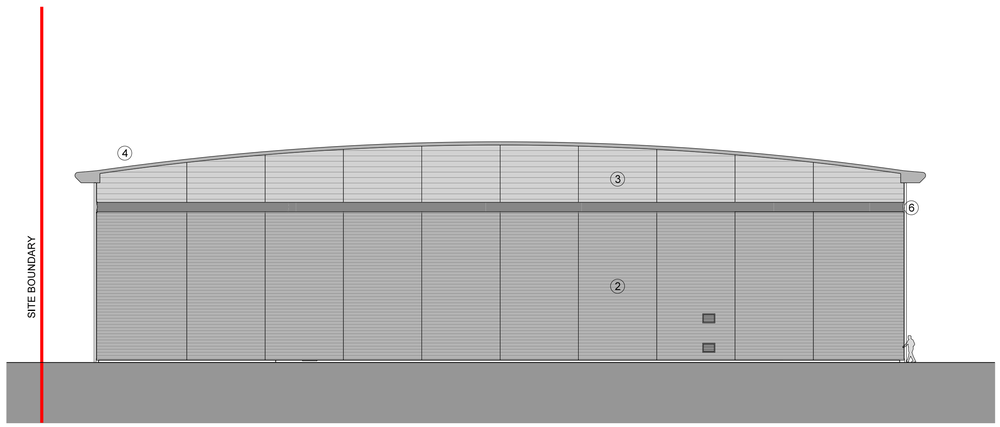

SOUTH ELEVATION

NOTES

Subject to Design Development.

Subject to Statutory Approvals.

Subject to survey

Where applicable this drawing is to be read in conjunction with other consultants drawings and with the specification.

All dimensions to be checked on site prior to commencement of work.

For Materials - Also refer to sample board Drawing No. 14021 / TP / 027

1. Horizantally Laid Microrib Composite Wall Cladding
   Colour: Zeus
2. Horizantally Laid Trapezoidal Built-up Metal Wall Cladding
   Colour: Combining shades of Orion & Sirius
3. Horizantally Laid Half Round Built-up Metal Wall Cladding
   Colour: Sirius
4. Curved Trapezoidal Built-up Metal Roof Profile
   Colour: HPS200 Albatross
5. Windows / Curtain walling
   Double Glazed, PPC aluminum framed
   Colour: Grey Ral 9007
6. Horizontal feature banding
   Colour: Prisma Zeus

Eves flashing - Colour: Orion
Downpipes - Colour: Ral 9007
Doors & Loading Doors - Colour Ral 9007
Brise Soleil - Colour Ral 9007

Rev	Description	Chkd	Date
C	lineweights & key updated	SM	26.07.16
B	Colour updated	SM	18.07.16
A	M&E Info added. Levels and key updated	CG	13.07.16

Peer House
8 -14 Verulam Street
London WC1X 8LZ

tel +44(0)20 7400 2120

enquiries@cornisharchitects.com
www.cornisharchitects.com

cornisharchitects

Project
VELOCITY
STANBRIDGE ROAD
HAVANT

Drg Title
Proposed Elevations - Unit 01 & 02
Sheet 2

Status
PLANNING

0 10 m

Scale 1:200 @ A1

Date 08/07/2016

Drg No 14021 / TP / 038

Rev C

Copyright of Cornish Architects ©