



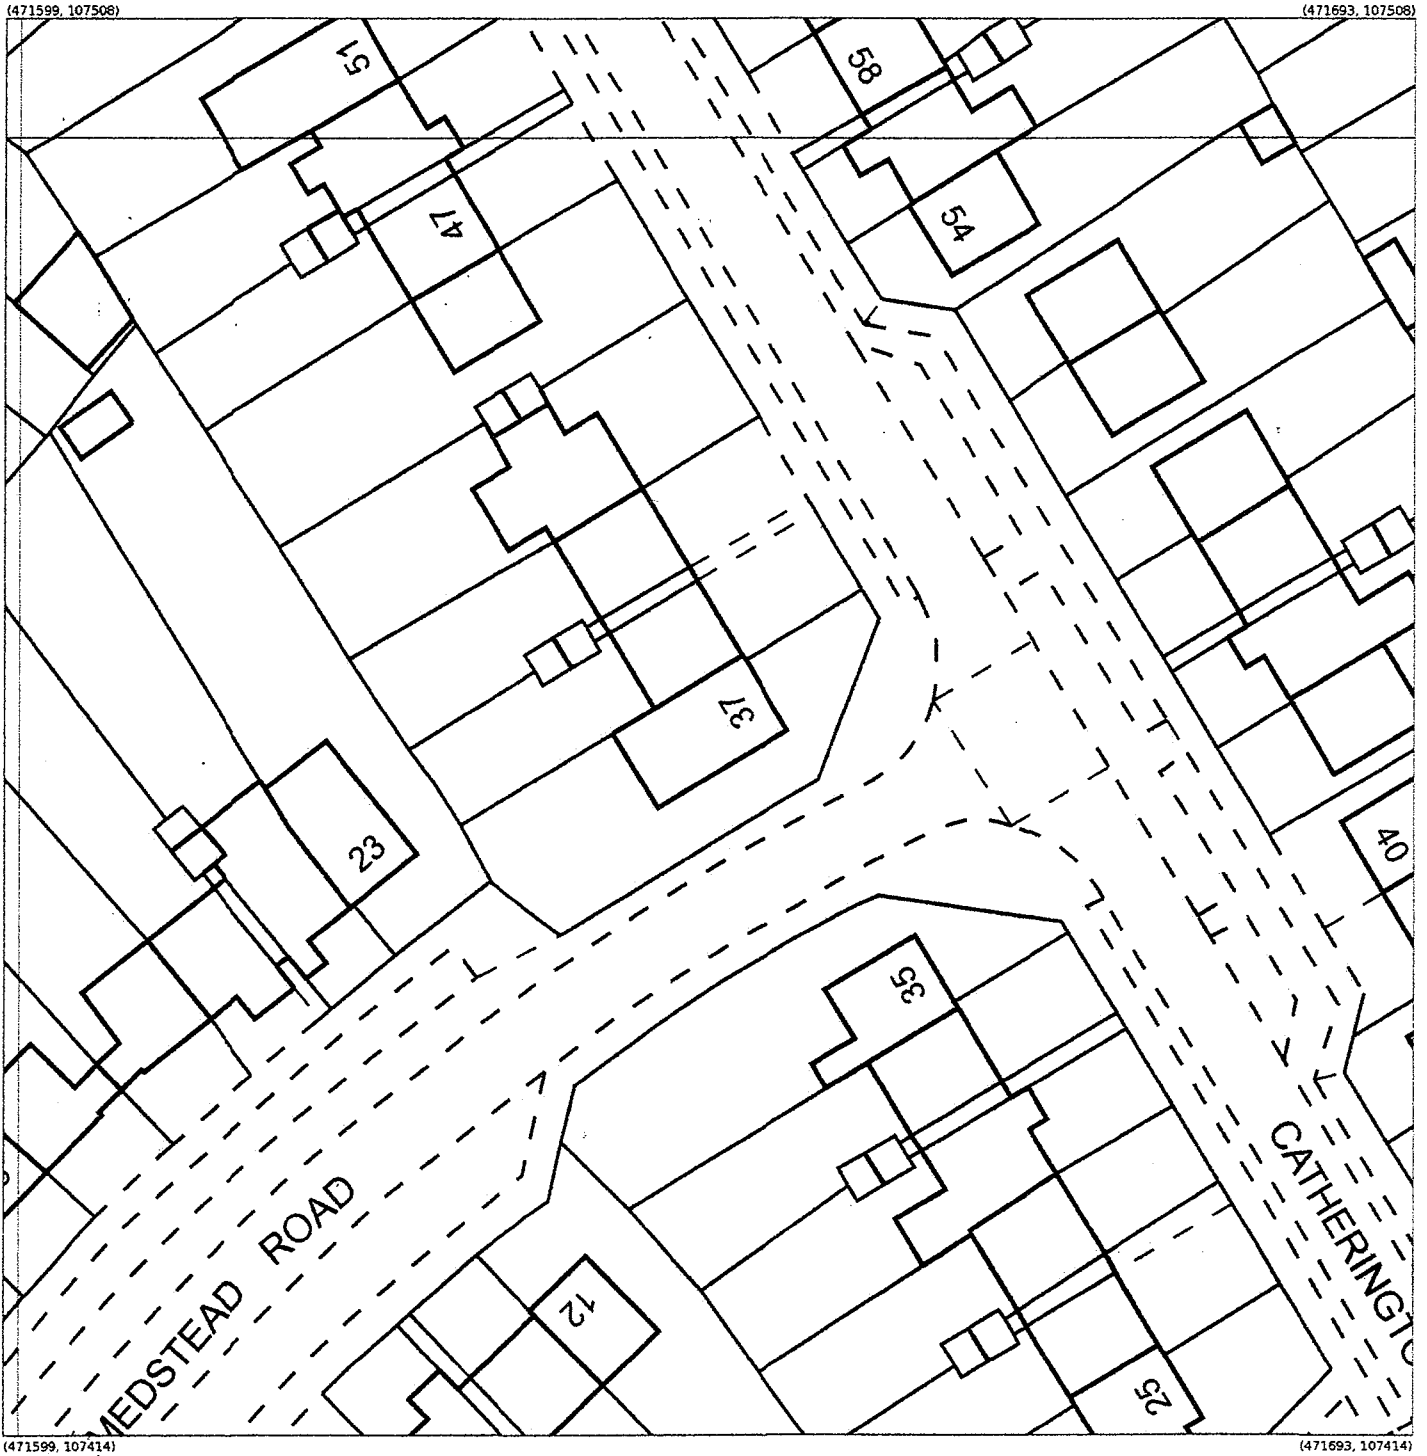

Produced 16 Jul 2016 from the Ordnance Survey MasterMap (Topography) Database and incorporating surveyed revision available at this date.

The representation of a road, track or path is no evidence of a right of way. The representation of features as lines is no evidence of a property boundary.

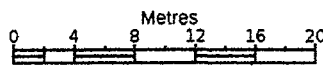

1:500

Supplied by: **Latitude Mapping Ltd**
 Licence: © Crown Copyright and
 database rights 2016 OS 100038864
 Reference: OI1020111
 Centre coordinates: 471646 107461



37, Catherington Way, Havant
 PO9 2BS

**Block Plan
 Existing**