


- (1) PLATED DIMENSIONS MUST BE TAKEN IN PREFERENCE TO SCALED DIMENSIONS AND SITE DIMENSIONS ARE TO BE CHECKED BEFORE WORK IS PUT IN HAND
- (2) THIS DRAWING IS THE COPYRIGHT OF DANIELLS HARRISON CHARTERED SURVEYORS AND MUST NOT BE REPRODUCED OR USED WITHOUT THEIR WRITTEN PERMISSION
- (3) 0.5 DATA REPRODUCED UNDER LICENCE No.10001120

50mm full size

Stud out existing rafters with 50mm timbers to allow 100mm Cleotex GA4100 fitted between - leaving 50mm ventilation gap. Fix 50mm Cleotex P14000 over with joints taped providing a vapor check, 12.5mm plaster board & 2no. coat skim finish to achieve min U-Value of 0.18W/ m²K. Continue installation of both 50mm & 100mm Cleotex boards over first floor ceiling timbers.

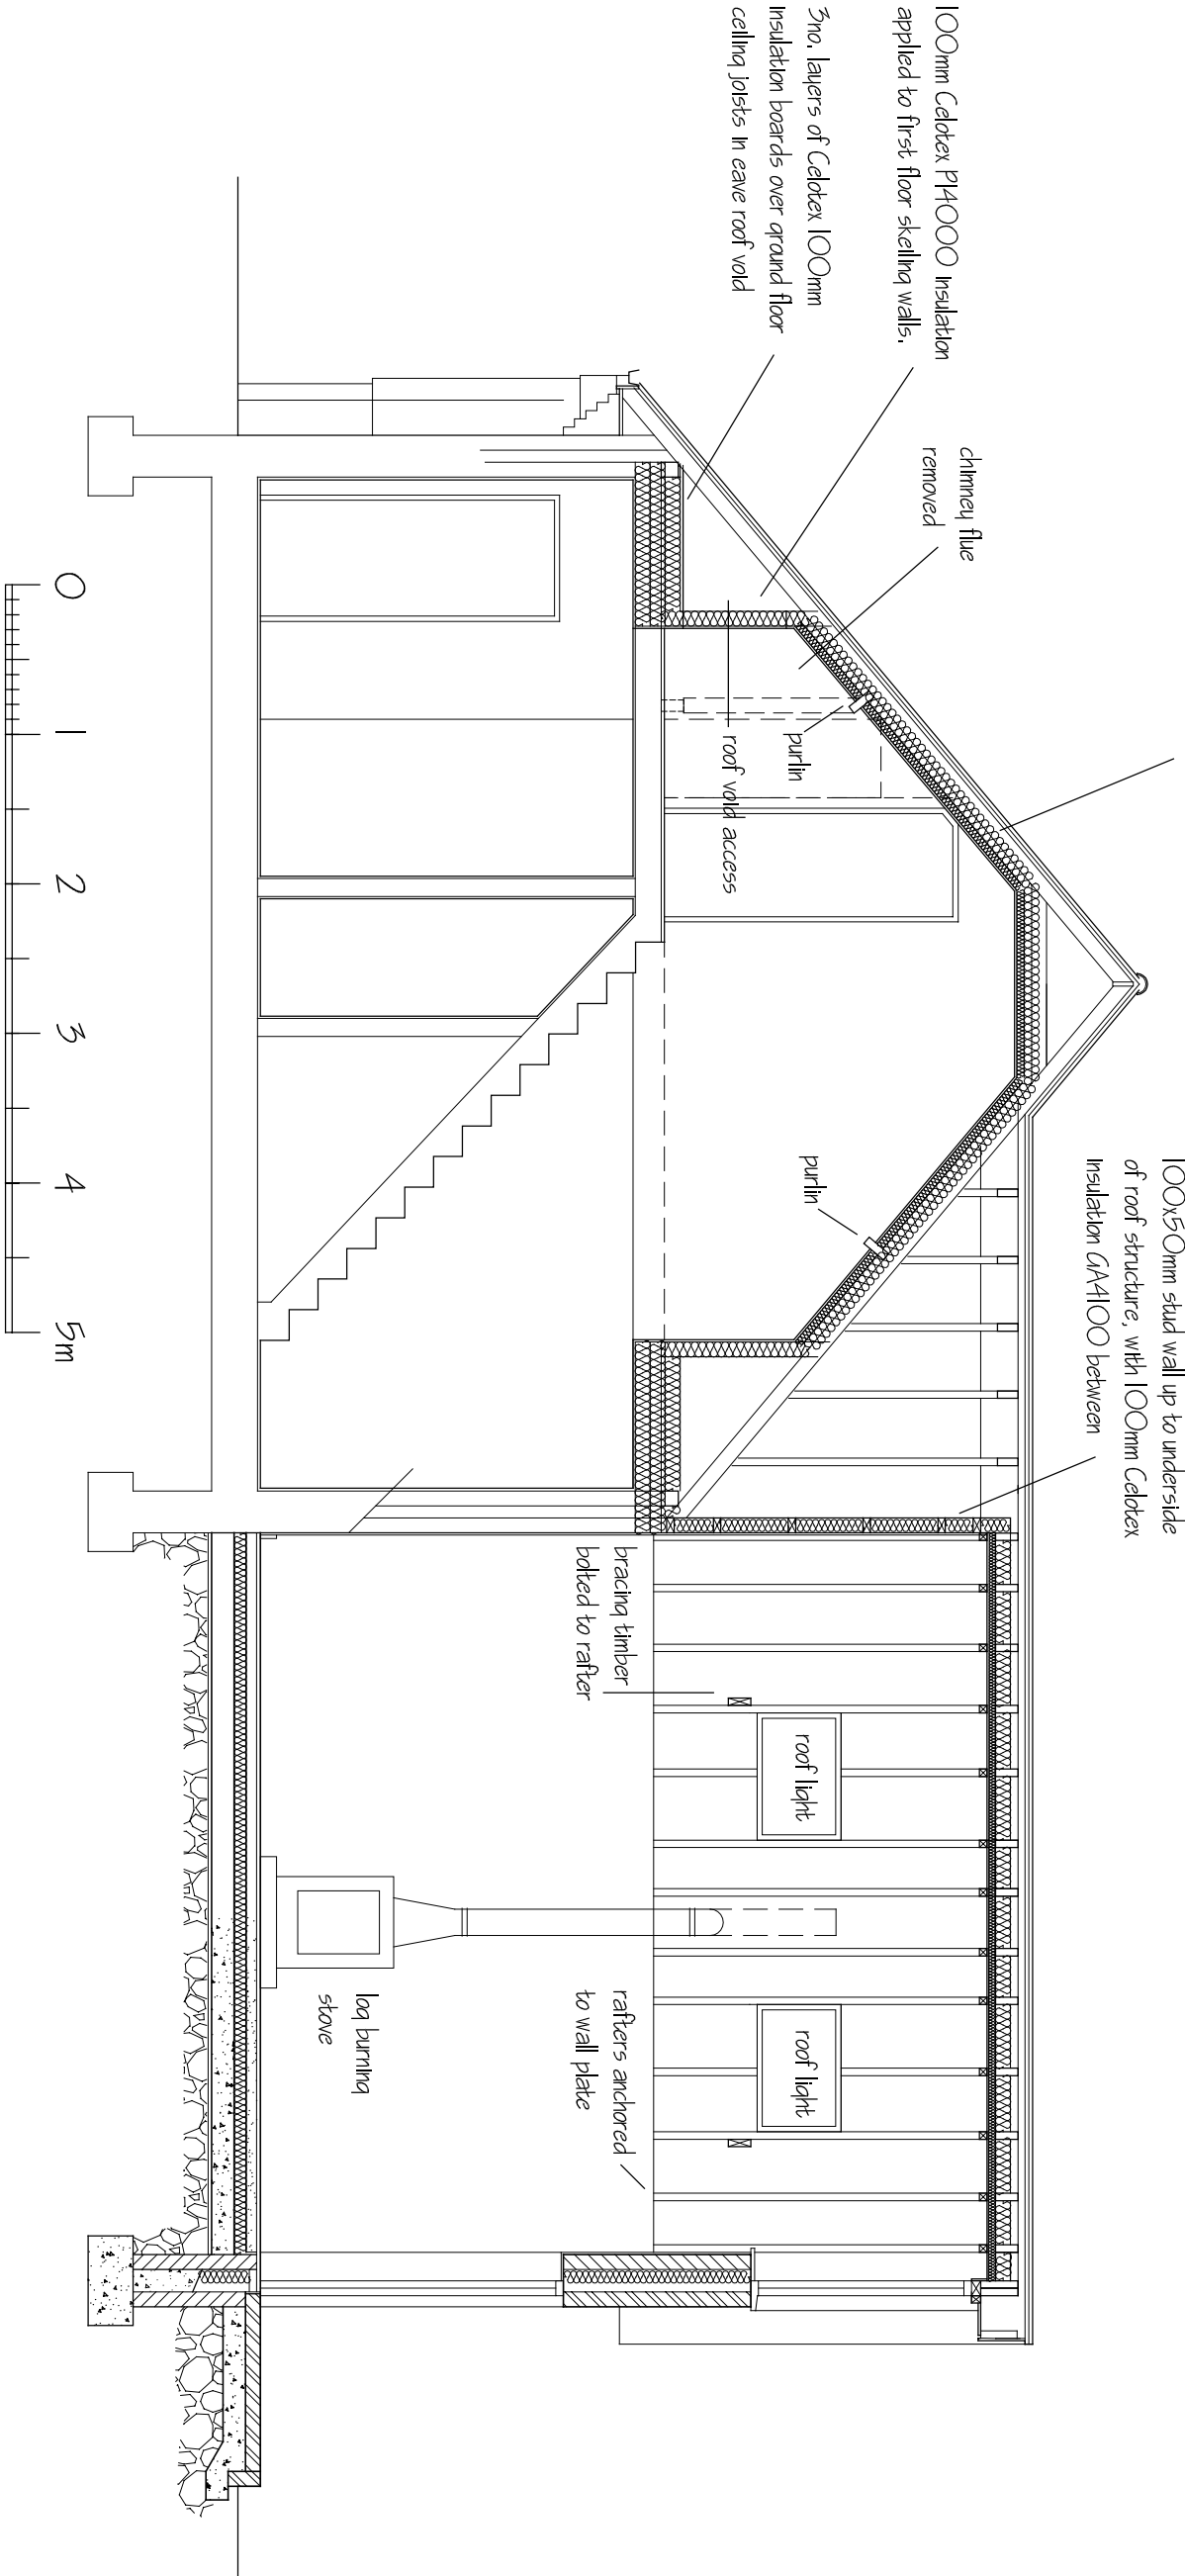

rev	description	date	drawn

Project
YORK LODGE
STAKES HILL ROAD
WATERLOOVILLE
POT SLIB

Title
SECTION A-A

Client

MR ISYVAN VRGA

Scale

1 : 50 @ A5

drawn	RS	checked	
date	10-05-16	date	

job no	150400	req no	15	rev	
--------	--------	--------	----	-----	--

Daniells Harrison

CHARTERED SURVEYORS

The Old Manor House
Wyldem Road
Farnham
PO16 7JK

Tel: 01529 221199
Fax: 01529 221185
email: info@dhsc.co.uk
www.dhsc.co.uk



Residential Services
Project Management
Planning Strategy Service