


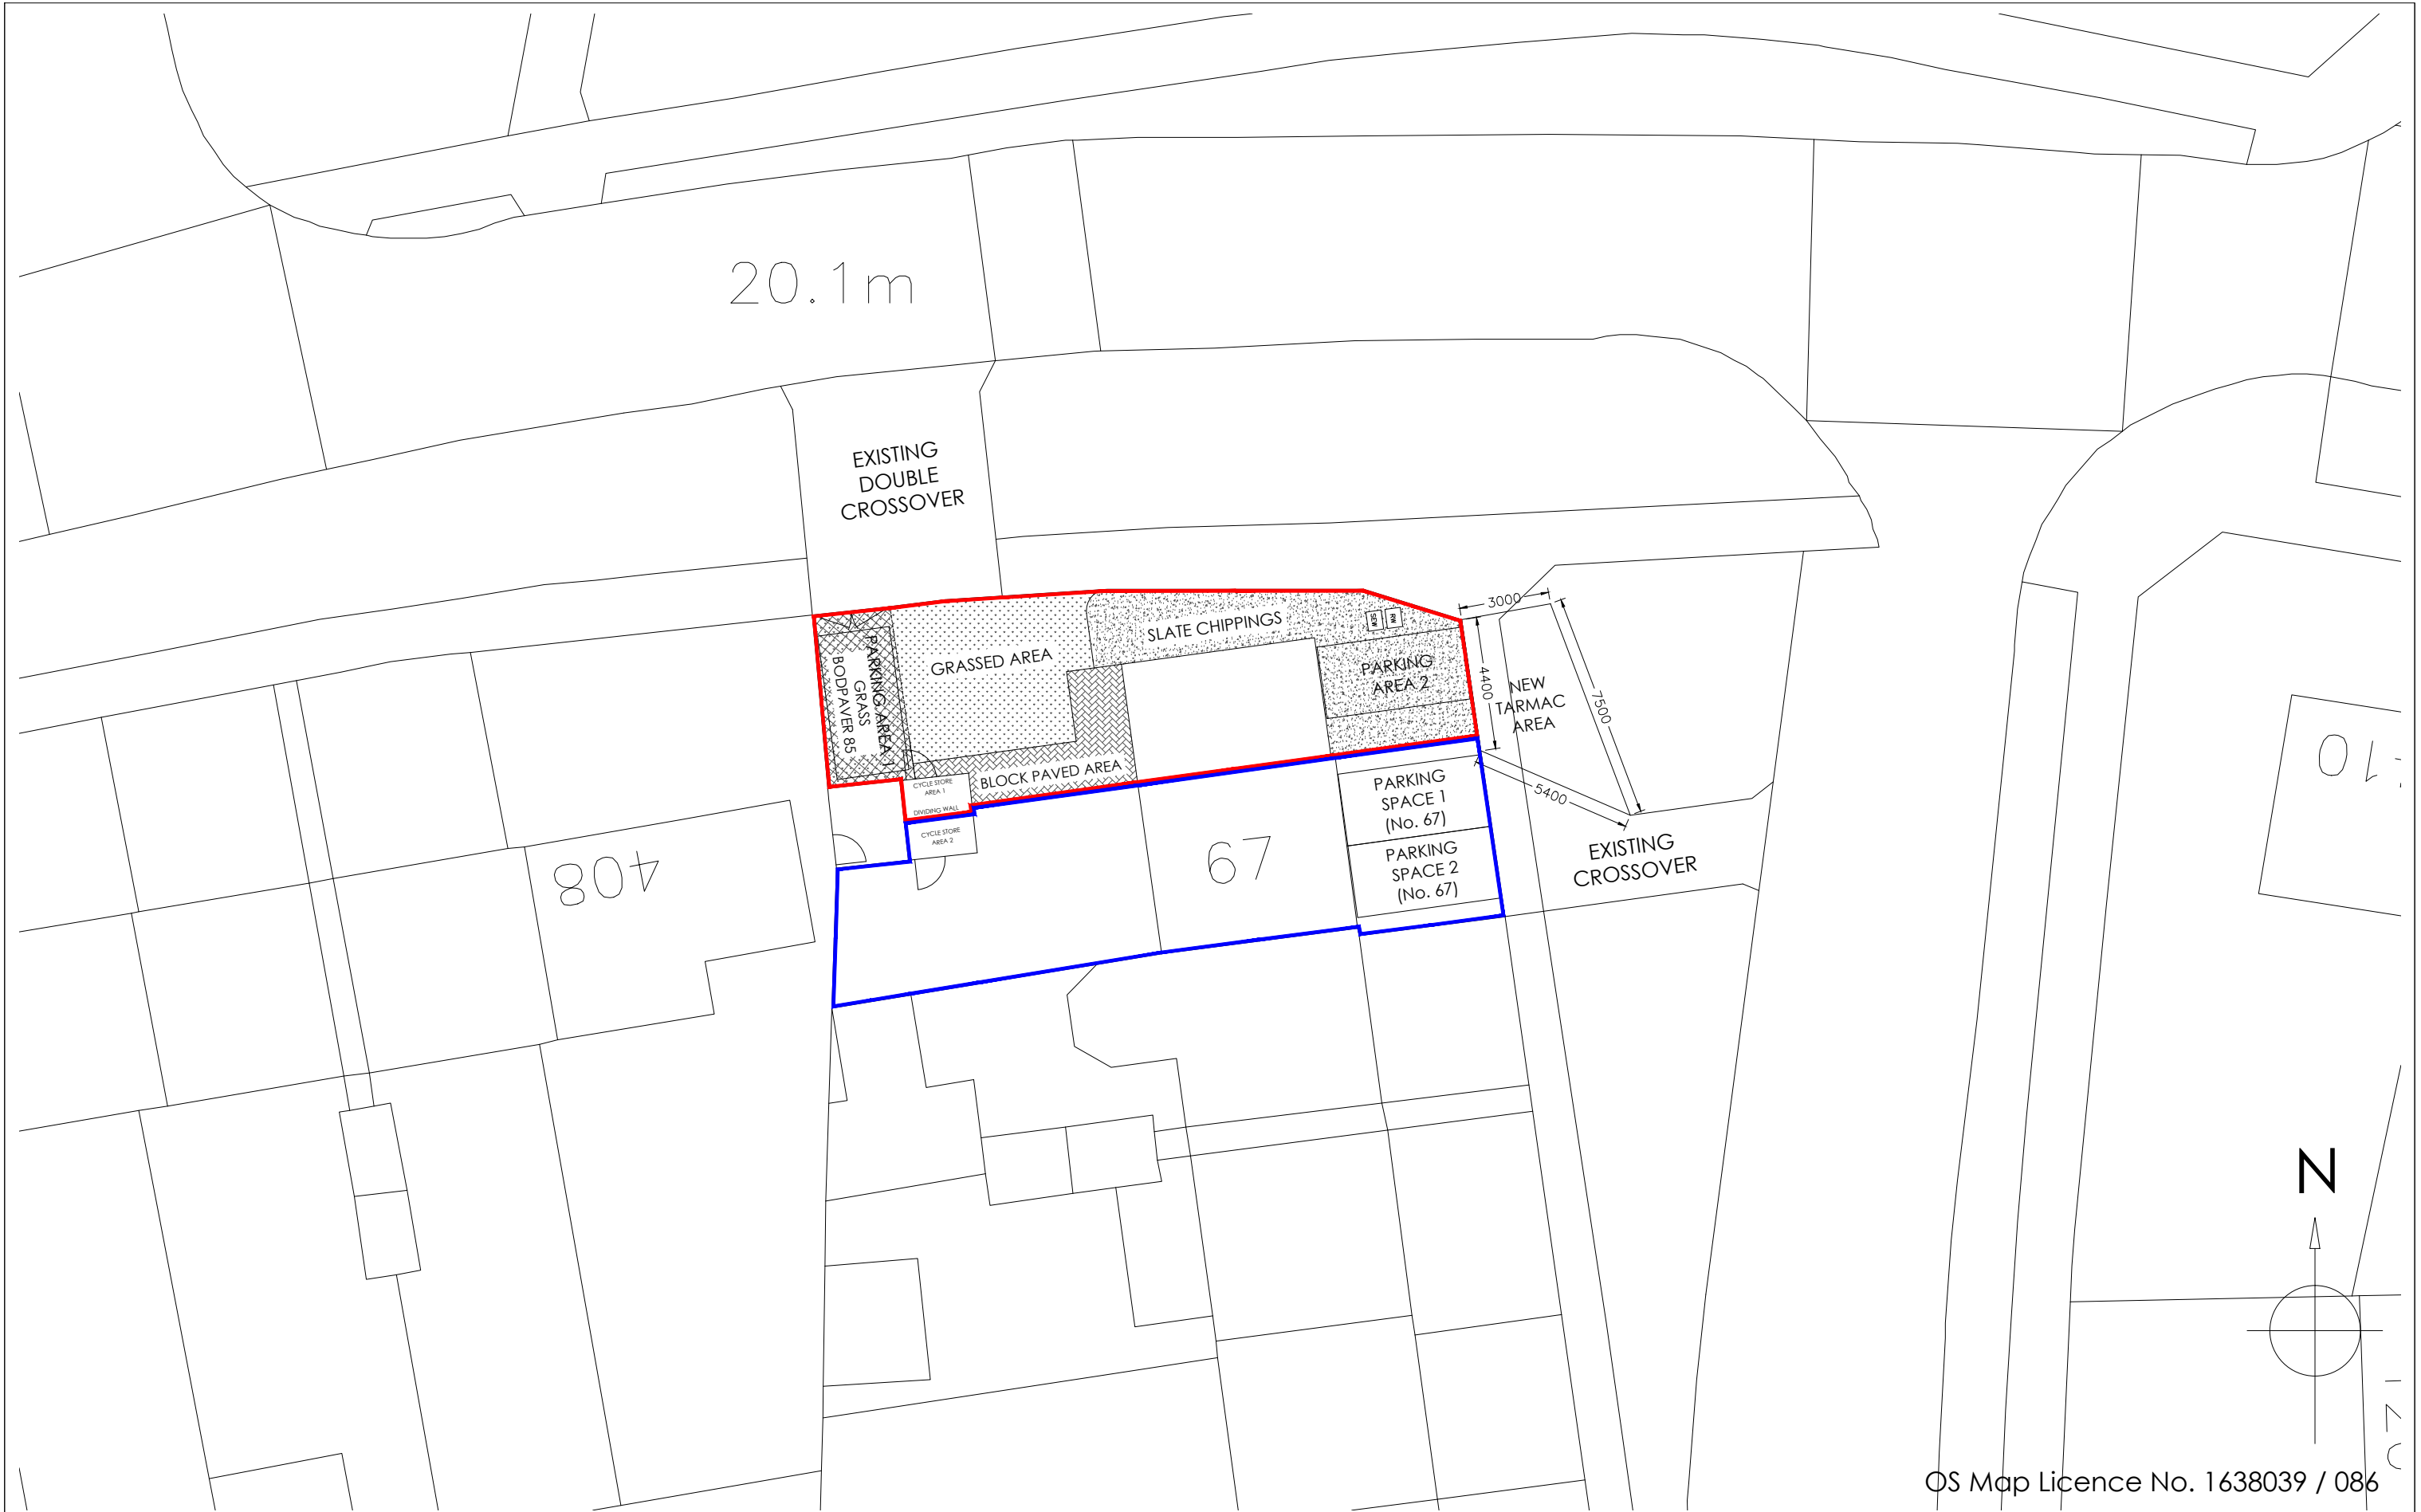


OS Map Licence No. 1638039 / 086

Copyright is reserved by GBS Designs and is issued on the condition that it is not copied or disclosed by or to any unauthorised persons without prior consent in writing from GBS Designs.

All dimensions to be checked on site

All structural elements to be specified by a suitably qualified structural engineer.

REV	DESCRIPTION	DRAWN	DATE
-	Initial design	GBS	24.02.16
A	Annotations changed, outlines added and altered, and parking added	GBS	25.02.16
B	Minor changes	GBS	26.02.16
C	Annotation altered	GBS	29.02.16
D	Changes to proposed block, site and location plans	GBS	24.08.16
E	Further changes to proposed block, site and location plans	GBS	25.08.16

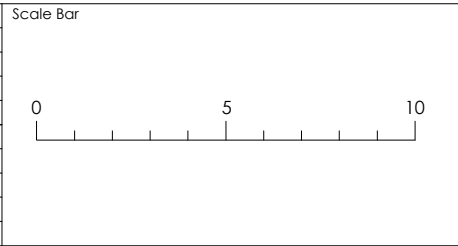

Drawing Ref COLES 05	Drawing Title New dwelling at 67 Bondfields Cresent Leigh Park Havant Hampshire PO9 5ER
Scale at A1 1:100	Scale at A3 1:200
Date 24 FEB 2016	
Drawn by GBS	



CAD - ARCHITECTURE - DESIGN

6 Shillinglee Waterloooville
Hampshire PO7 5RW

Tel 023 9225 8315
www.gbsimages.co.uk