


SCALE 1:100.

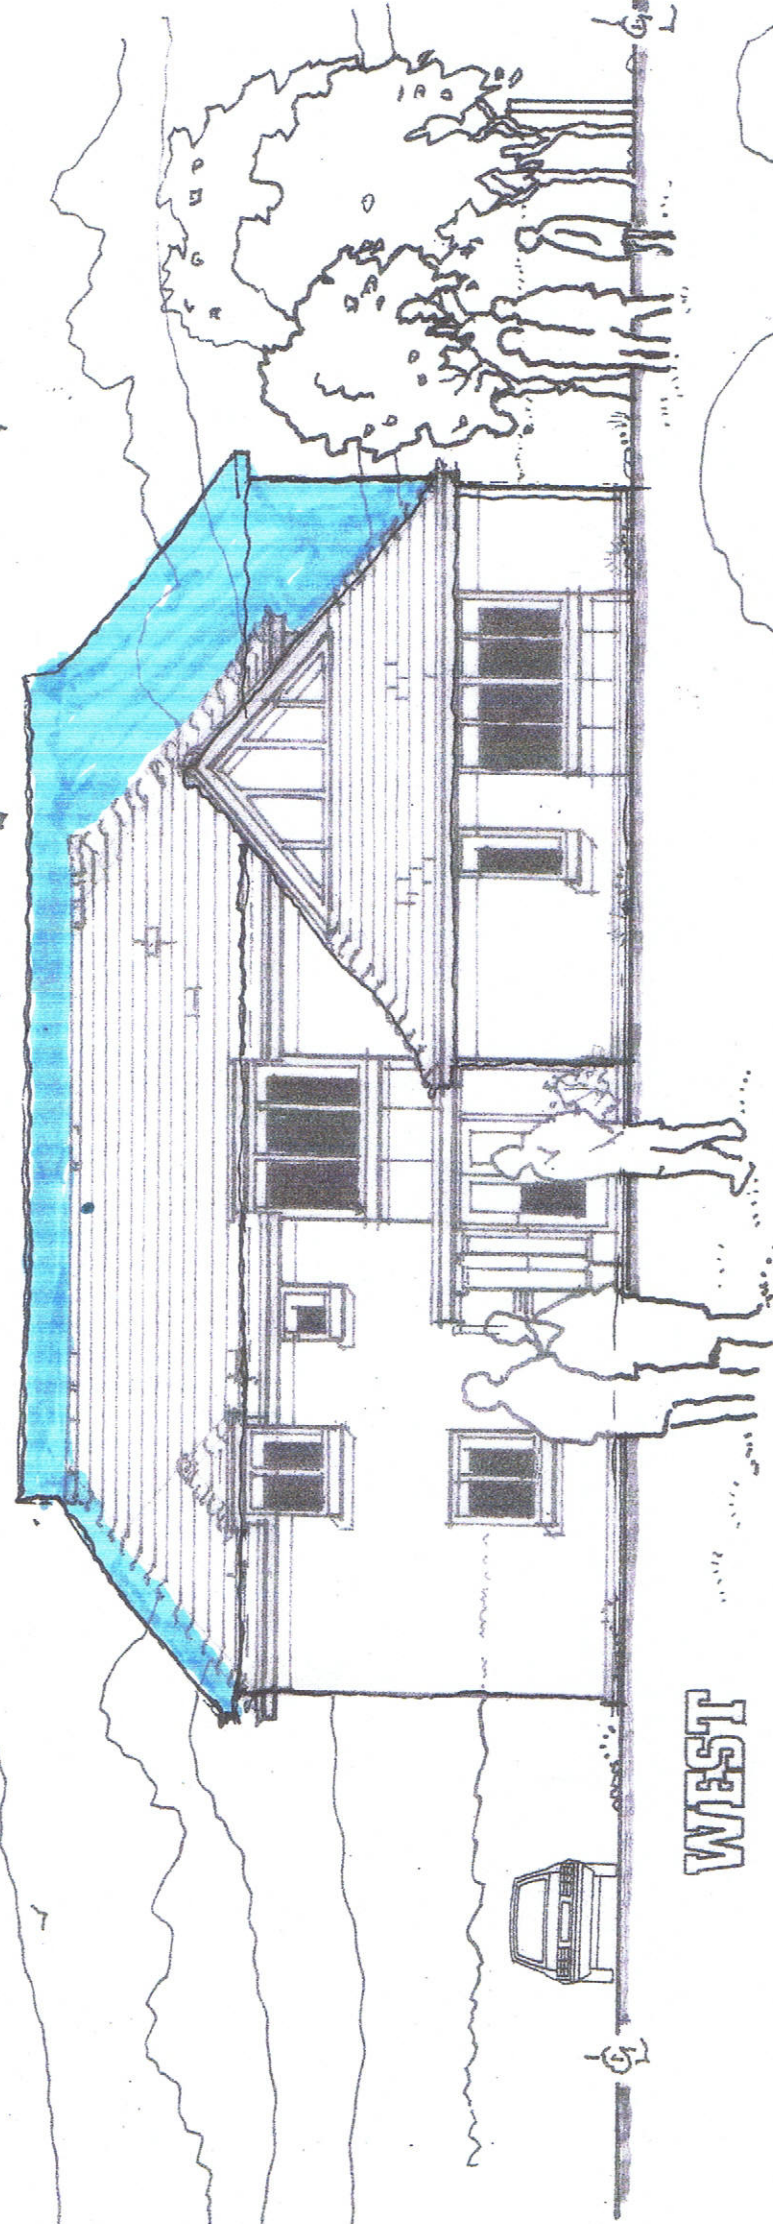

WEST

Lead coloured ribbed panels below windows

White fascia and eaves boards

Brown anodised metal windows & doors

Asphalt drive and turning circle

Stone coloured paved footpaths


1. Armoured plans
2. Original plans

Antique brown plain tiled roof

White painted facing bricks to flat one

Multi coloured facing brickwork

Red coloured facing brick plinth

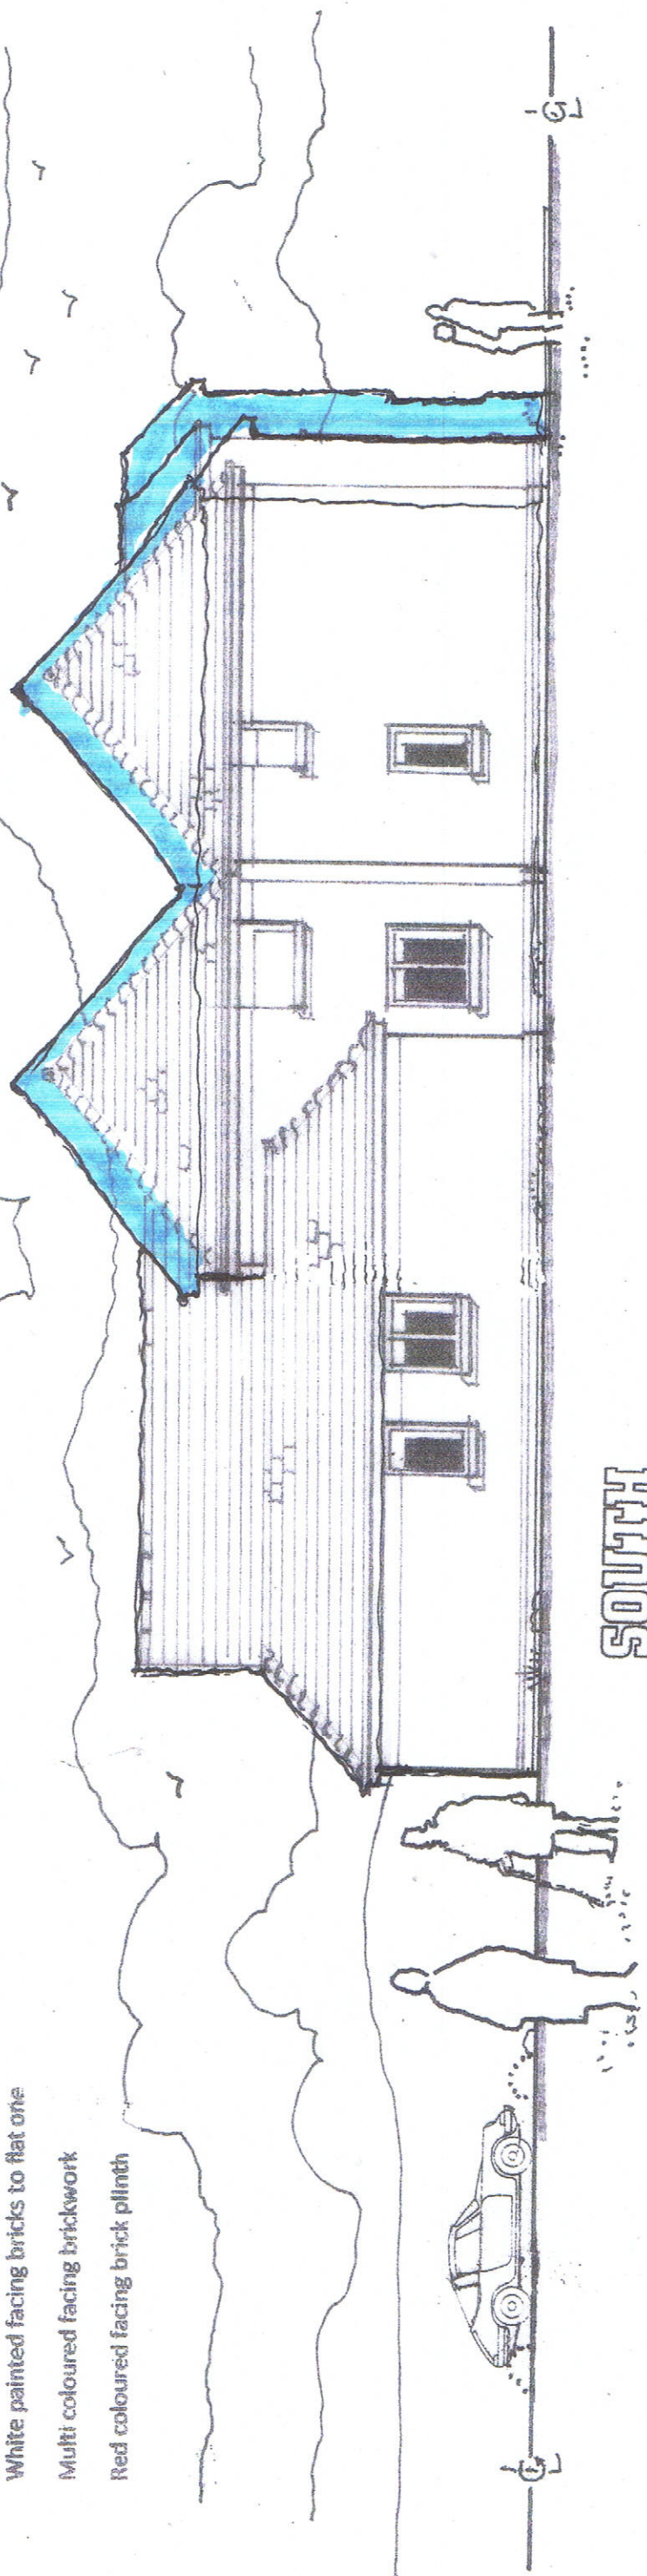

SOUTH

DEVELOPMENT at LANGSTONE ROAD HAVANT

For Phillips Build Ltd

L BRUCE MILLER FAS RICS MCSD FRSA
Mandiwindi
Cut Mill Bosham
Chichester
West Sussex PO18 8PS
Tel/Fax: 01243 572553

