




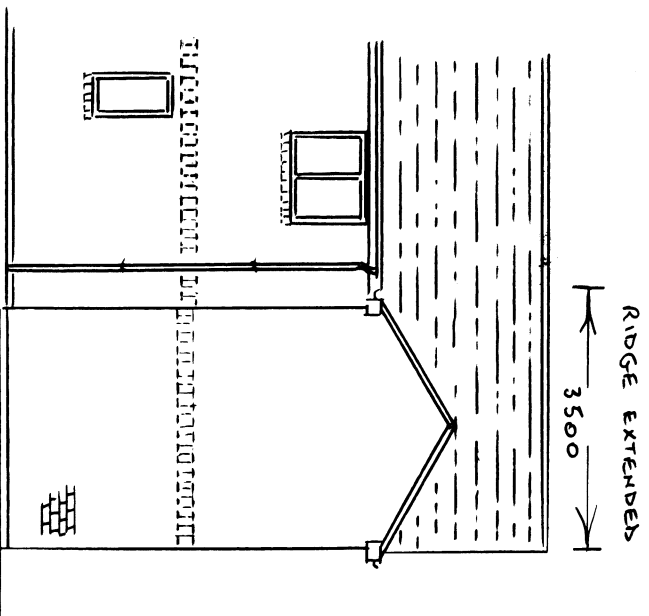


FRONT ELEVATION (NORTH)

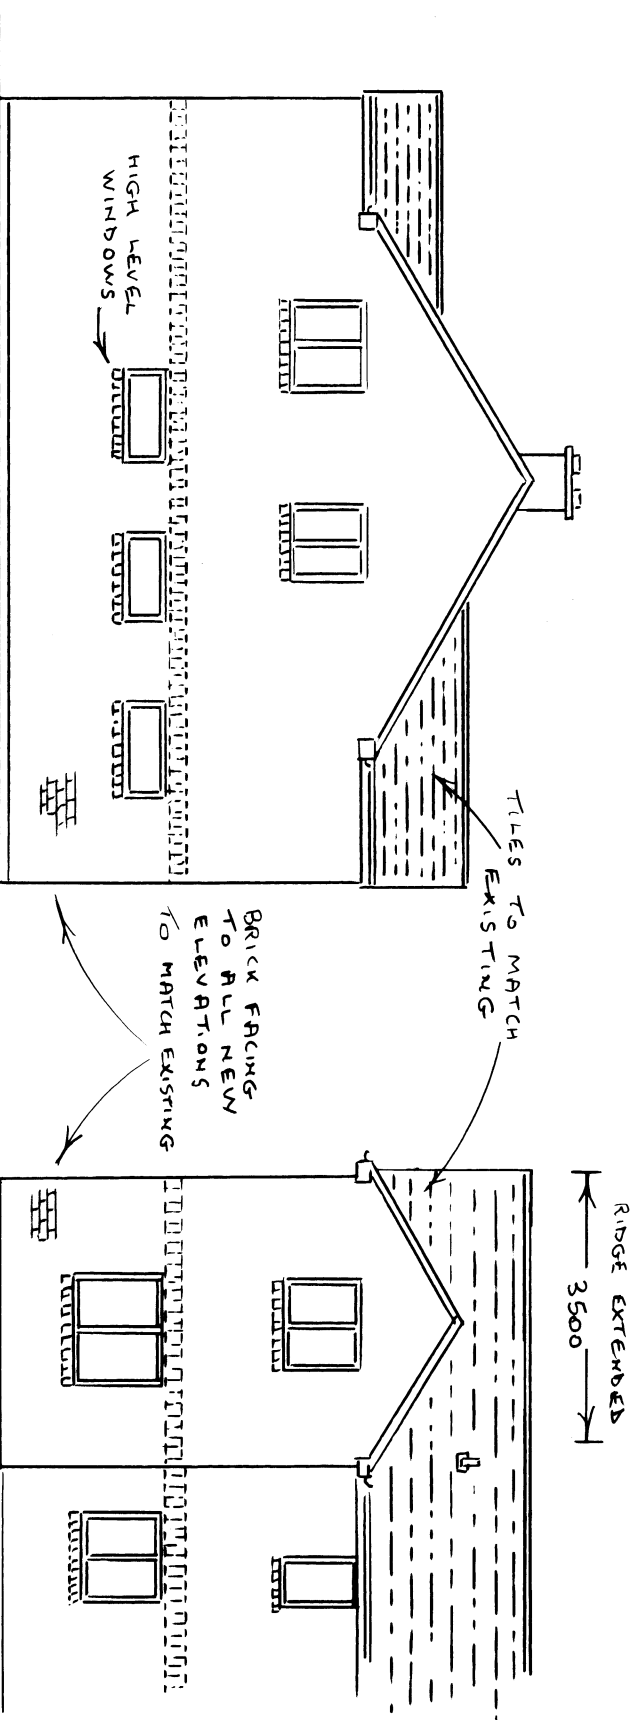


SIDE ELEVATION (WEST)

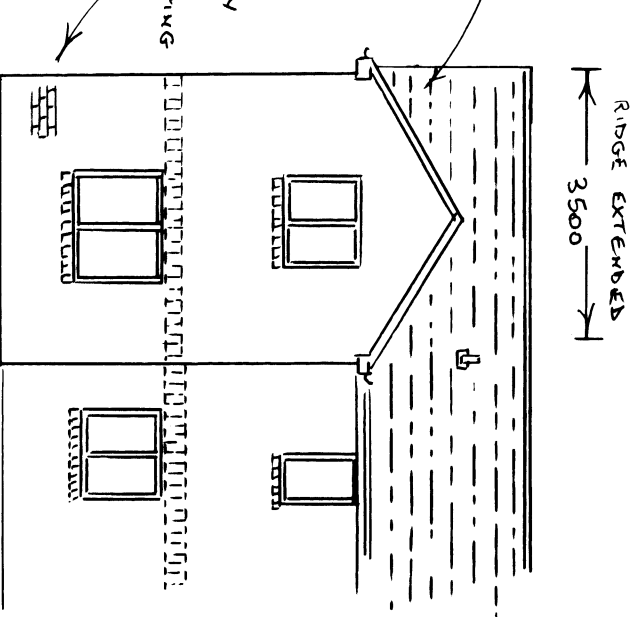

REAR ELEVATION (SOUTH)

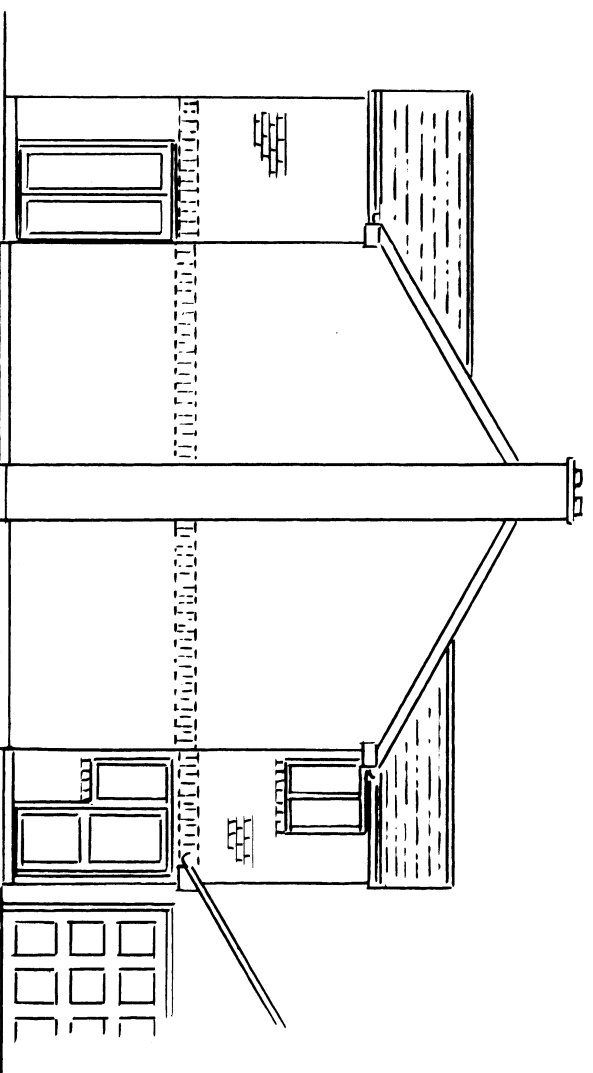

SIDE ELEVATION (EAST)

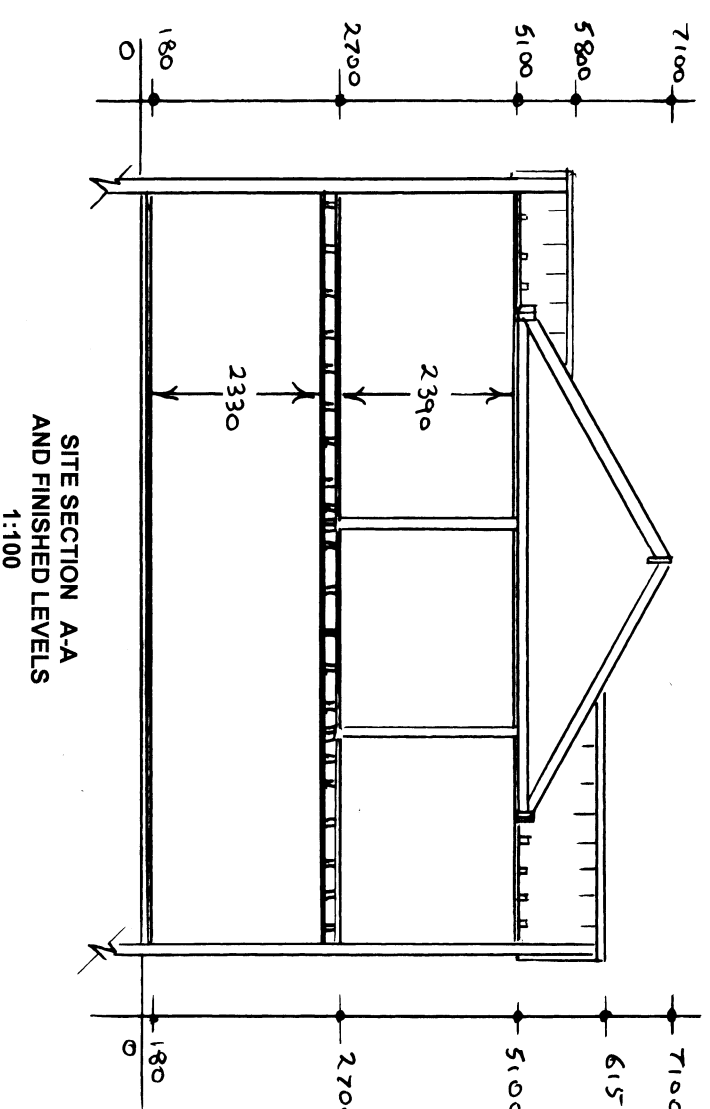

SITE SECTION AA
AND FINISHED LEVELS
1:100

PROPOSED ELEVATIONS 1:100

ROGER CLARK (ARCHITECTURAL SERVICES)	
Tel: 023 9237 3841	
PLAN No:	24417 / 4
Proposed Elevations	1:100 @A3
Drawing : Scale :	
PROPOSED EXTENSION	
9 MOOR PARK	
WATERLOOVILLE	