


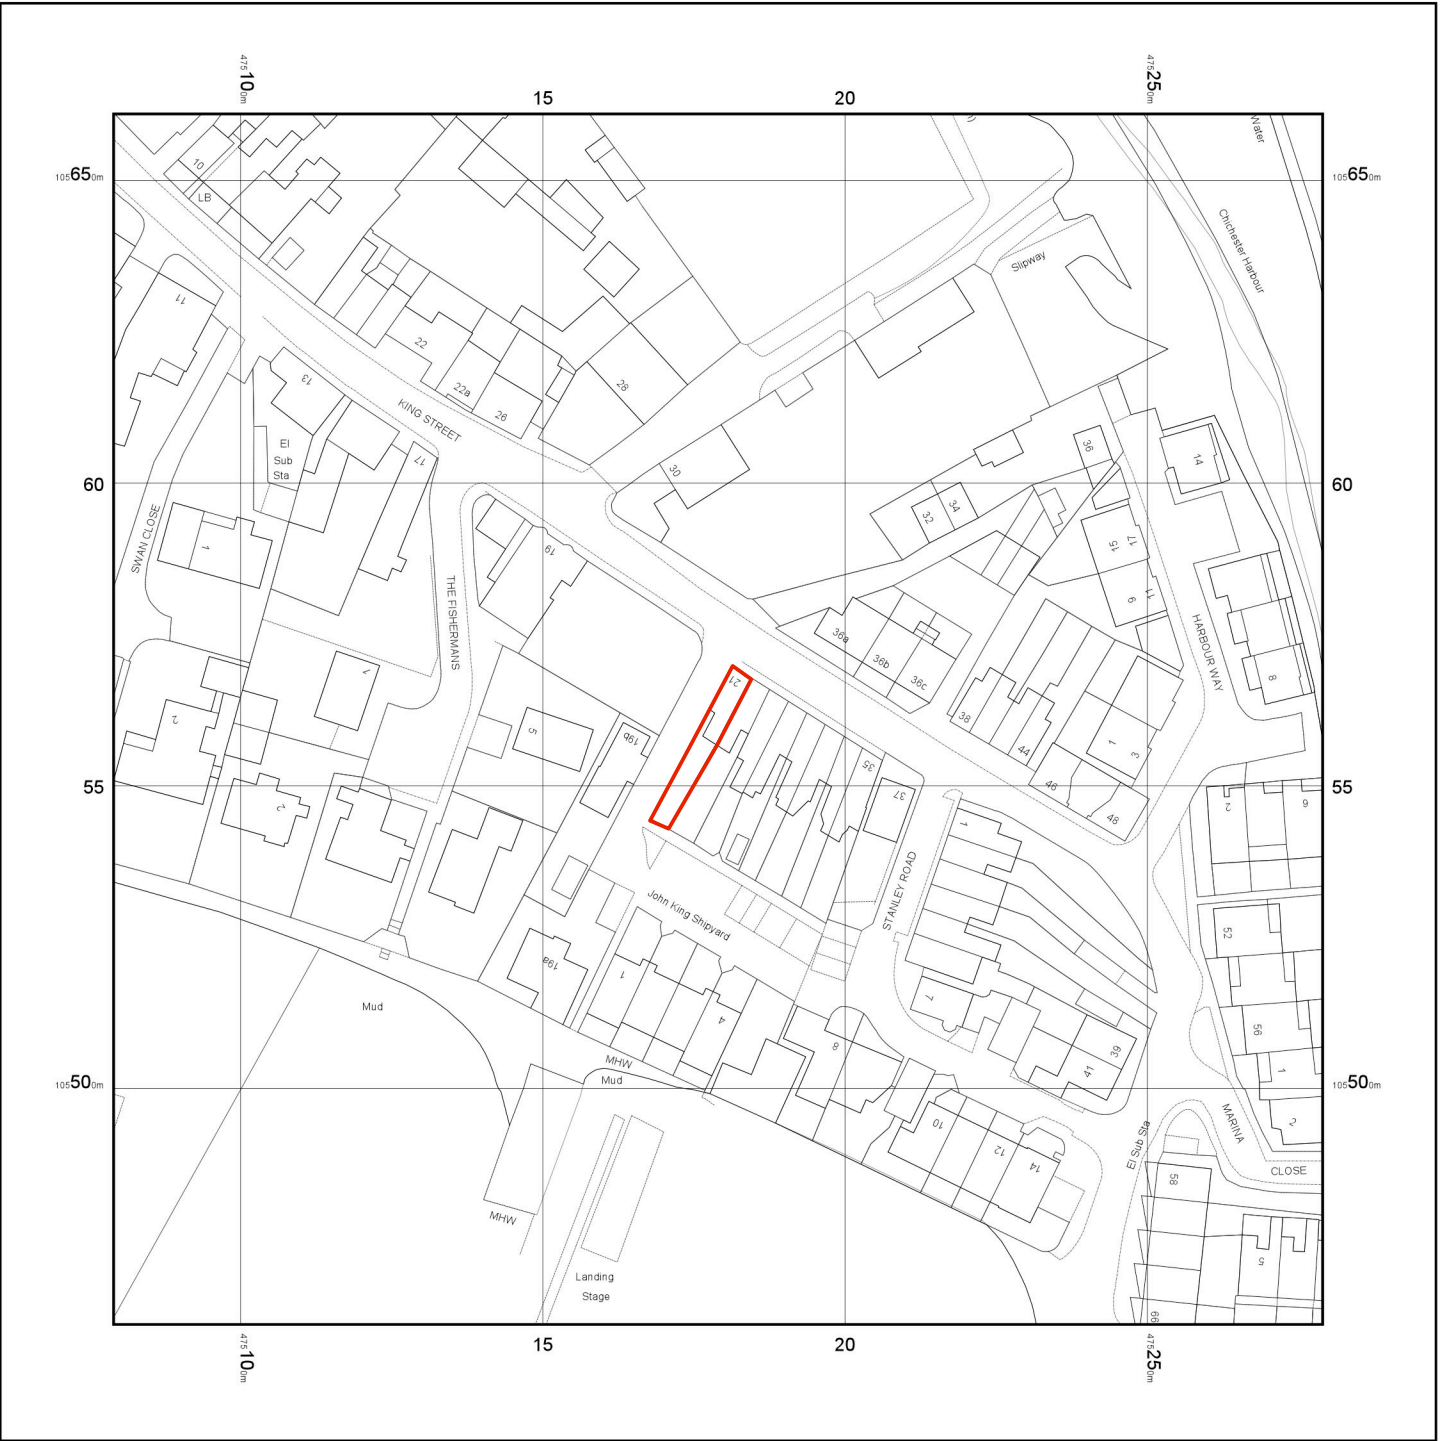

© Crown copyright and database rights 2015 Ordnance Survey 100048957. The representation of road, track or path is no evidence of a boundary or right of way. The representation of features as lines is no evidence of a property boundary.

Supplied by: www.ukmapcentre.com
Serial No: 77522
Centre Coordinates: 475179, 105561
Production Date: 10/09/2015 08:54:19

21 King Street, Emsworth, Hampshire PO10 7AX

Location Plan at 1:1250 scale



Site Plan at 1:500 scale