



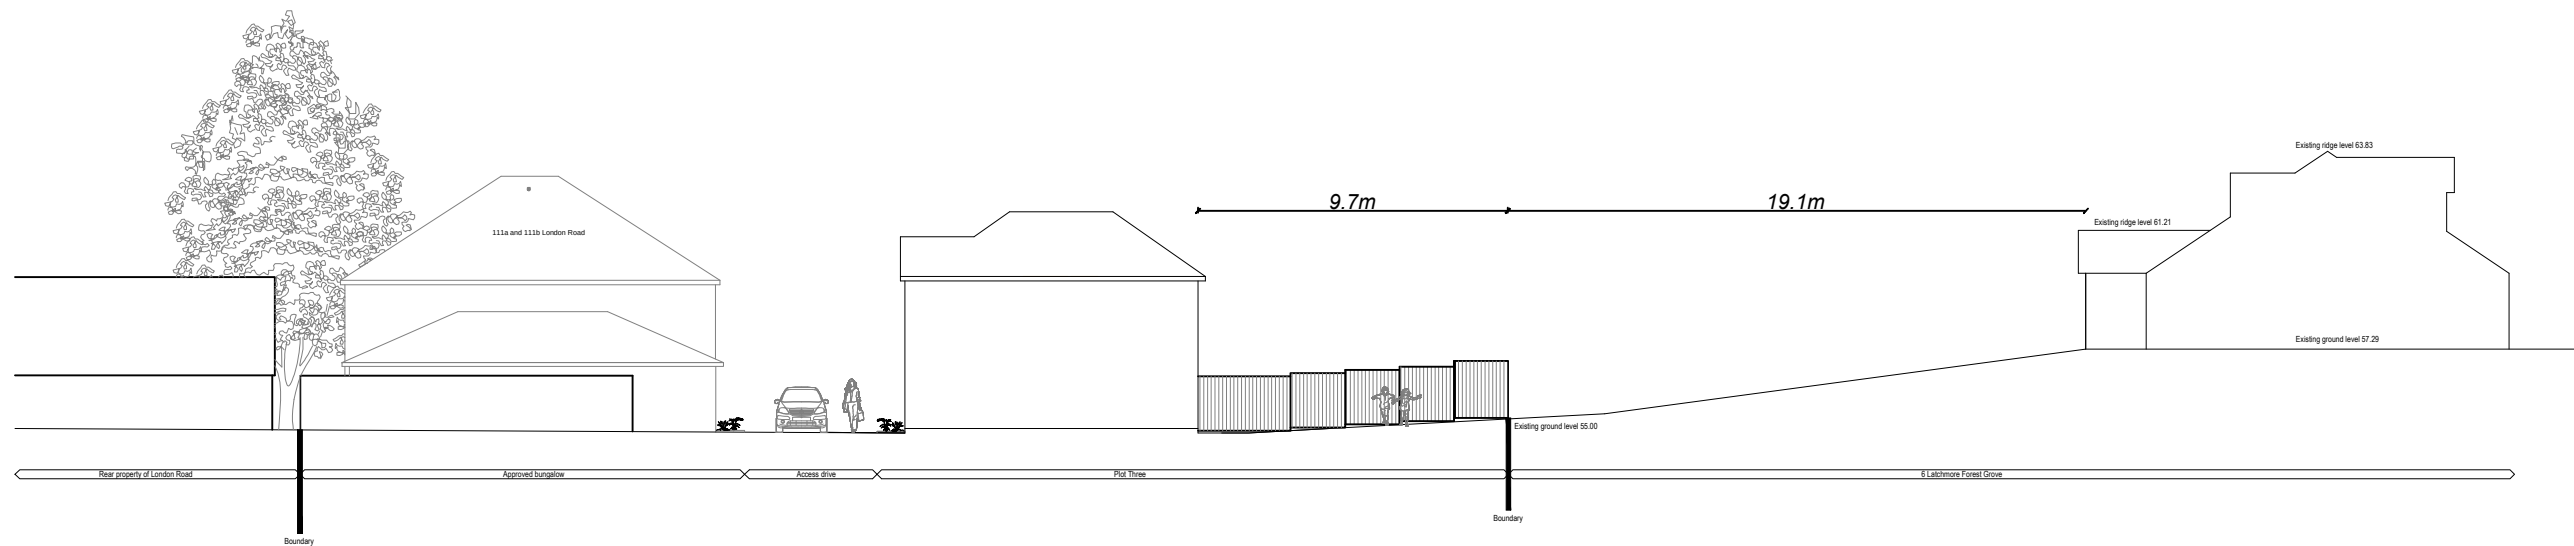

Site Section
scale 1:250

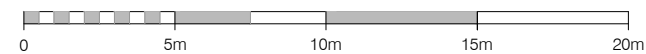

Street Scene
scale 1:200



CLIENT
Sovereign Developments Ltd

SITE
109 London Road, Cowplain

TITLE
Street Scene / Section - Plot 3 Alterations

SCALE 1:250 / 1:200 (A3)	DRAWING NO. 2015.078 PL.104	REVISION
DATE Dec 15		
DRAWN	CHECK	

Kalotec Limited, Cams Hall, Fareham, Hampshire, PO16 8AB
Telephone: 01329 227 424 Email: info@kalotec.co.uk
Website: www.kalotec.co.uk