



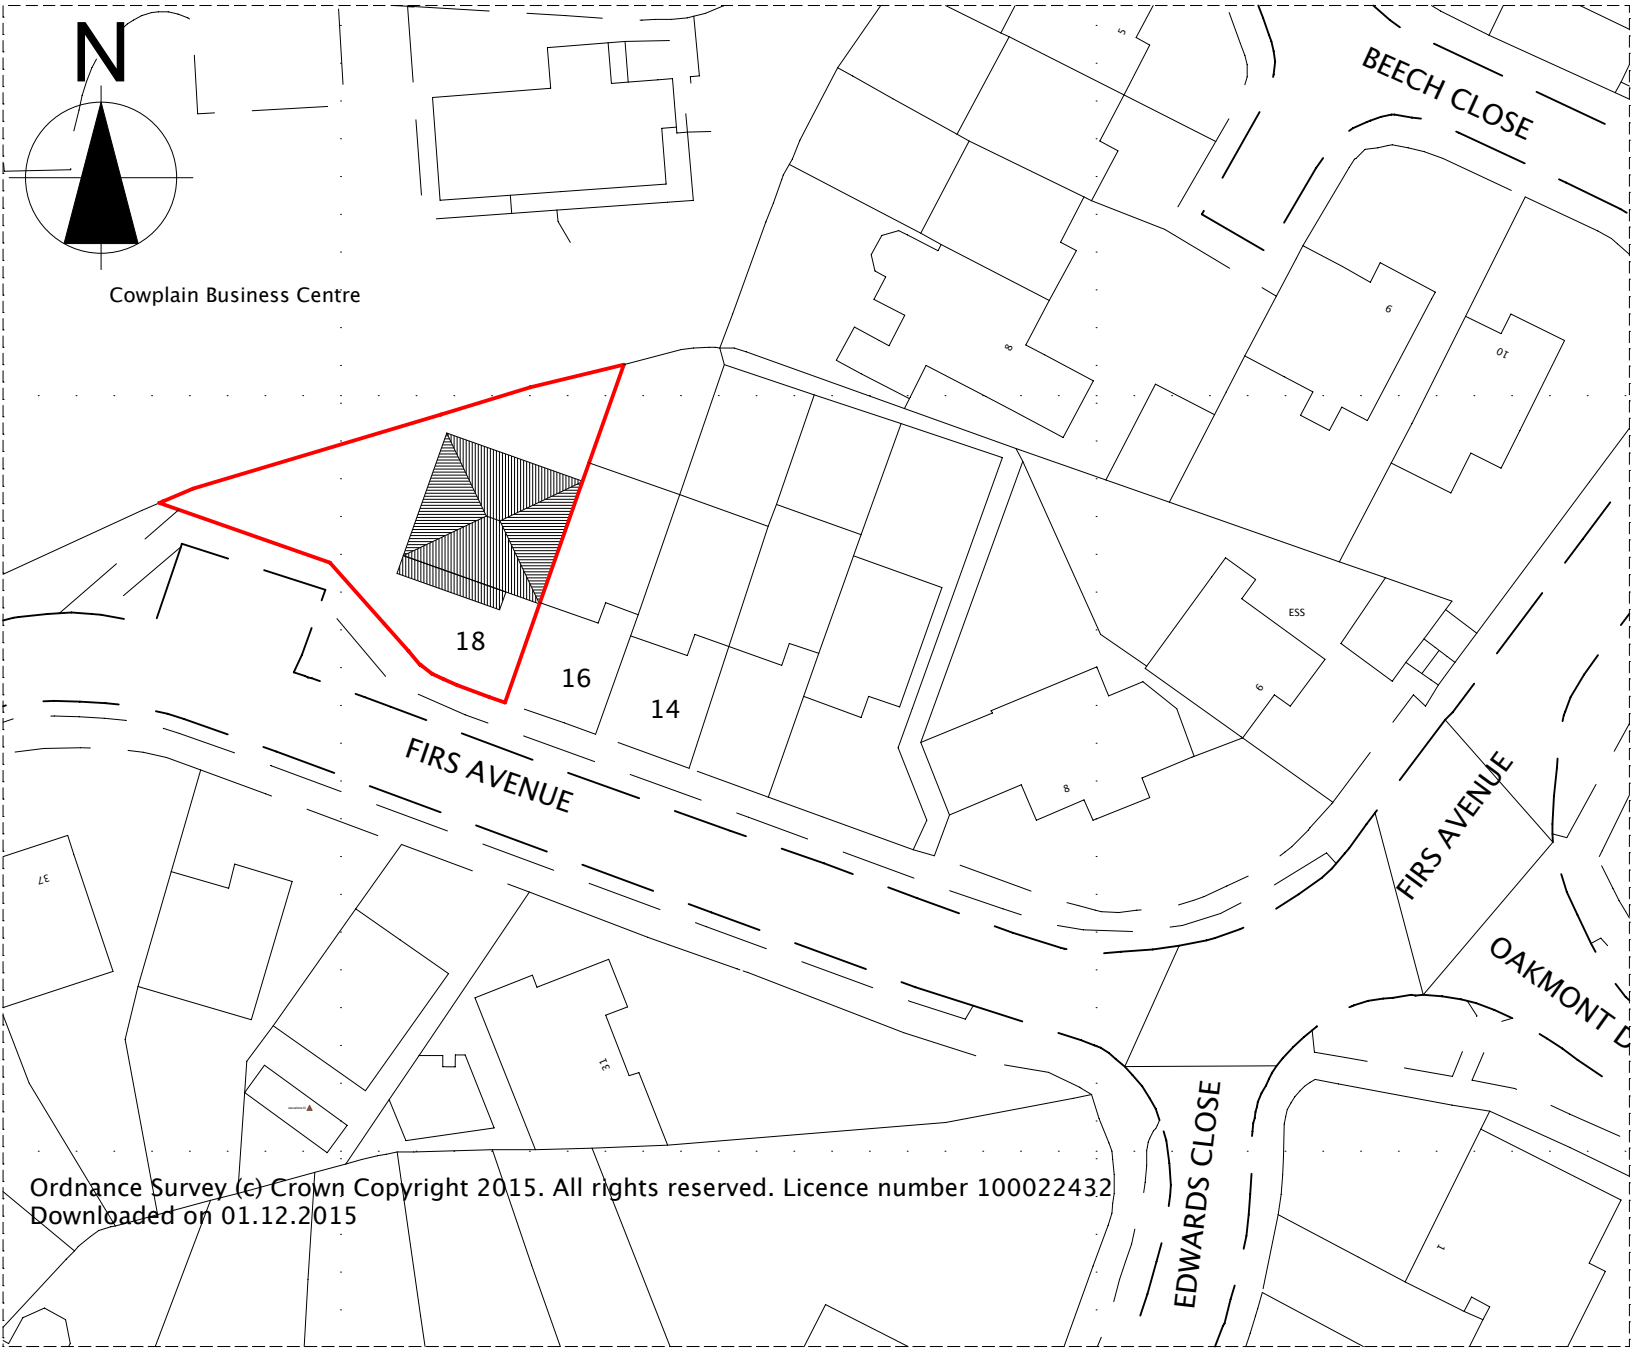

Proposed Block Plan Scale 1:500



Scale 1:500 (in meters)

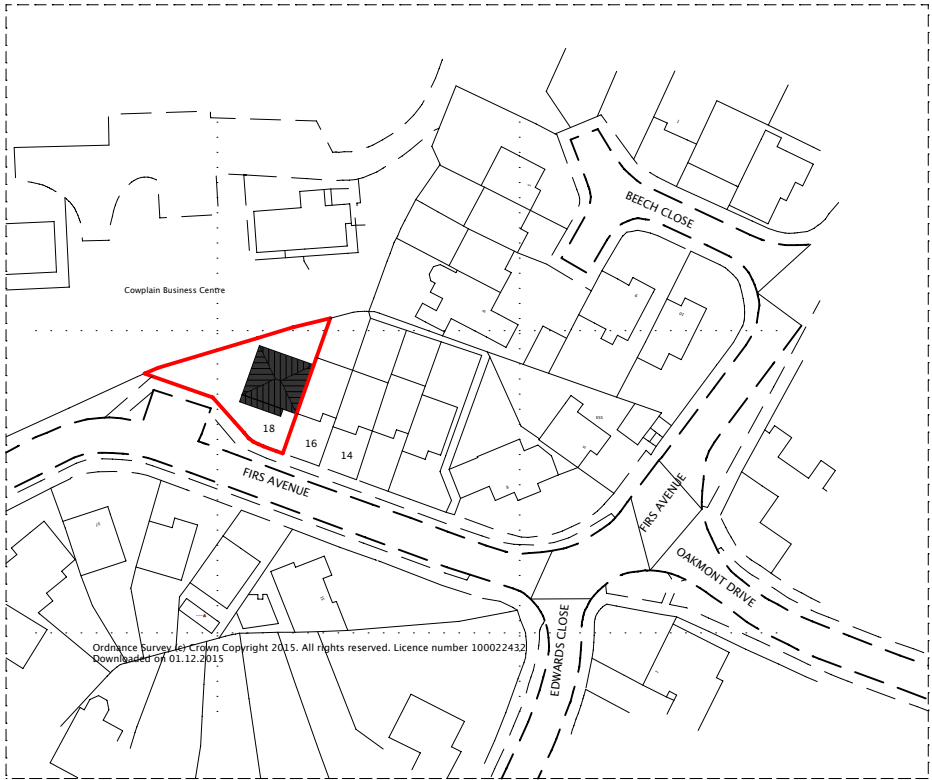

Proposed Location Plan Scale 1:1250



Scale 1:1250 (in meters)