


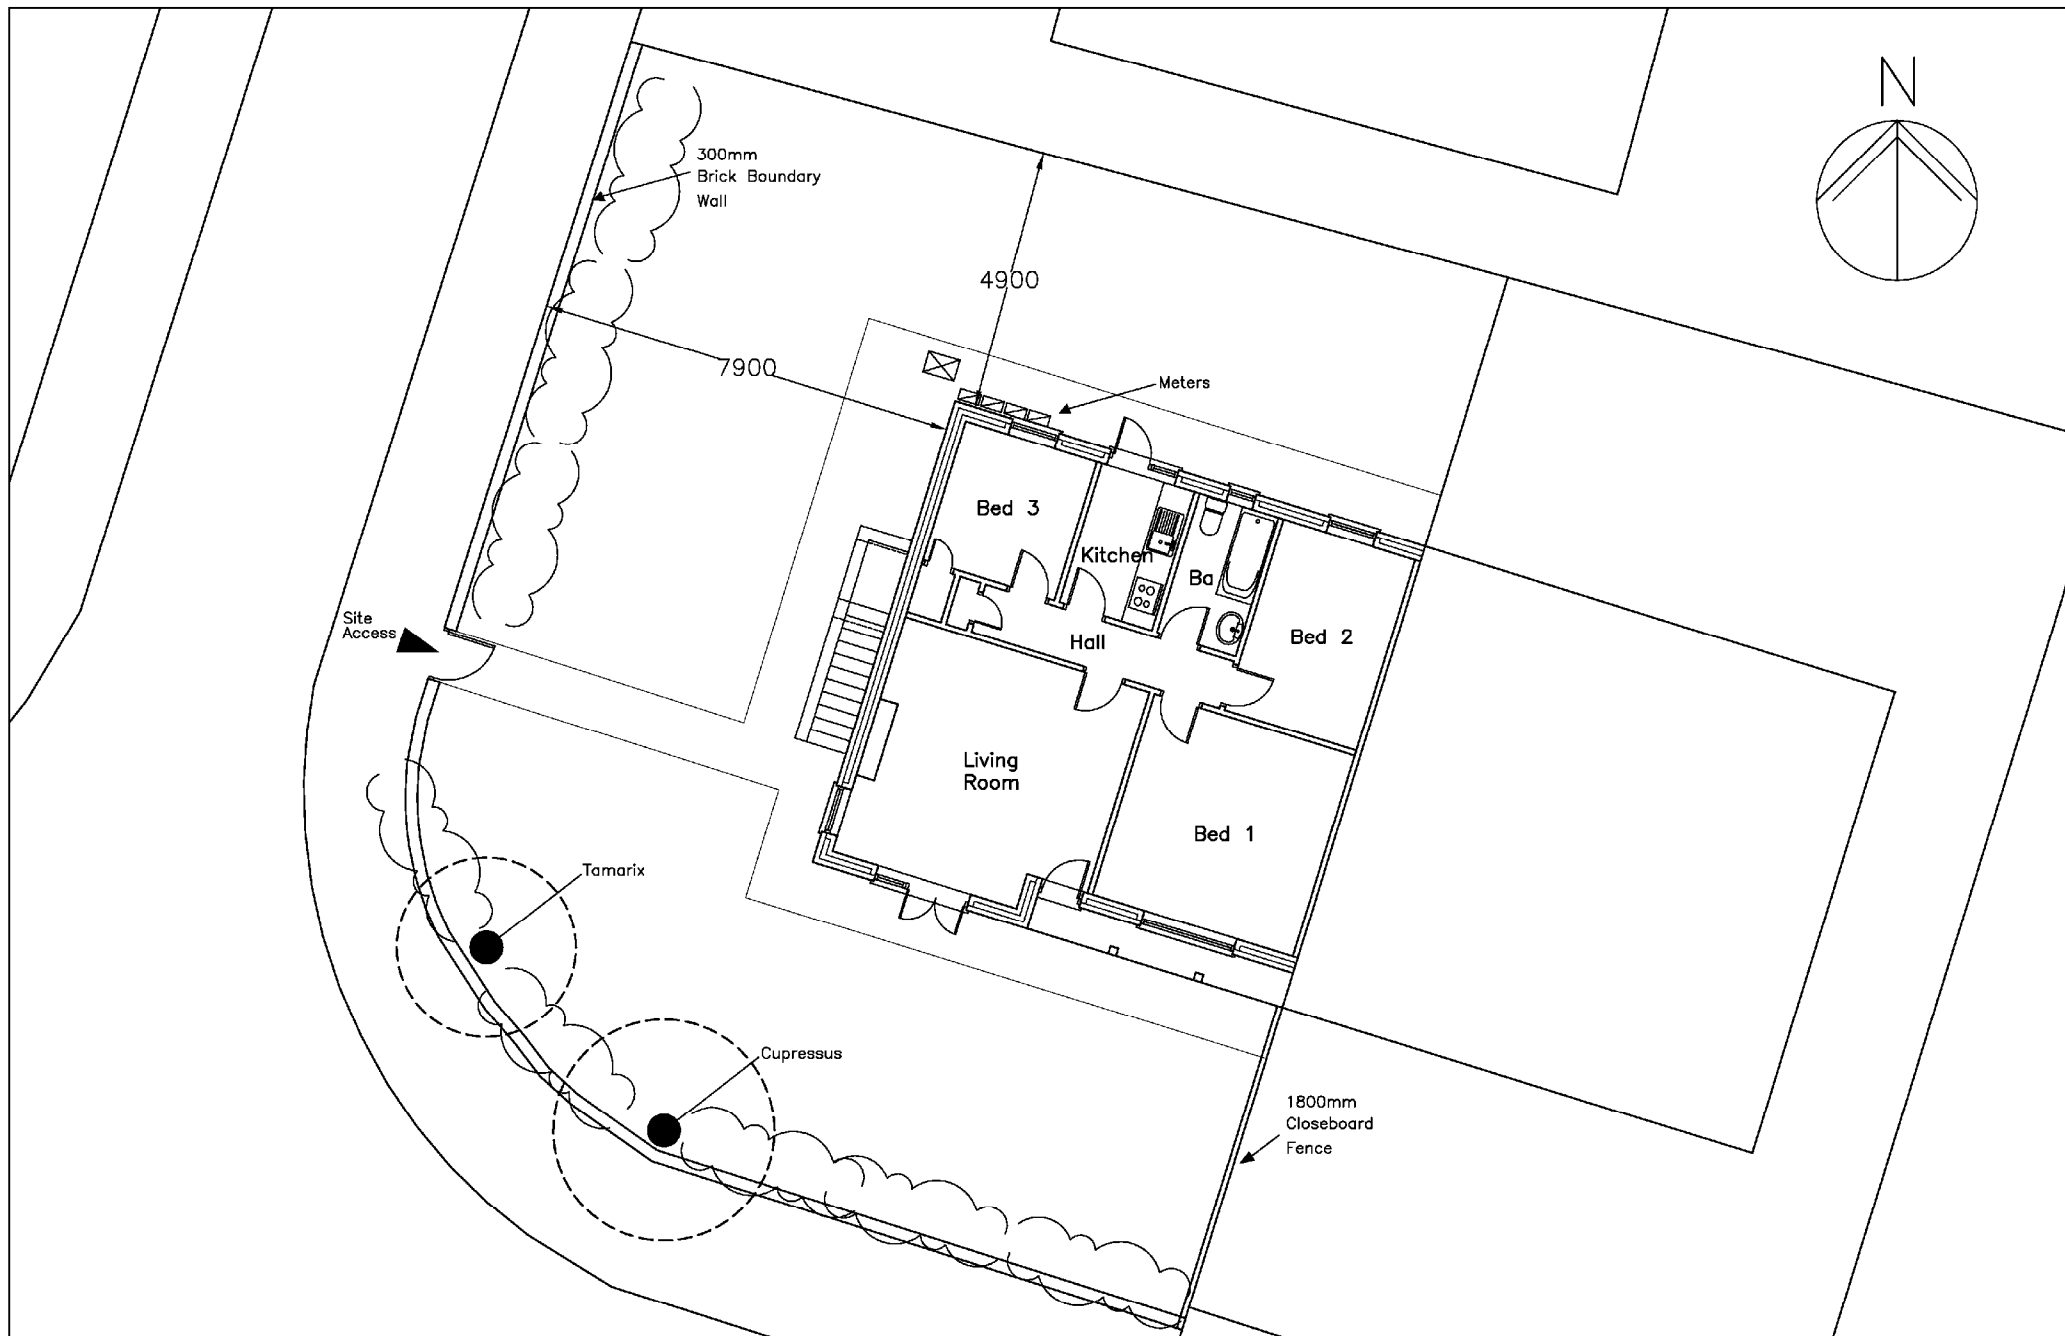

3 & 3A
Bembridge Drive
Hayling Island
PO11 9LU

Existing Site Plan

Revisions
A. Ground floor plan added
18/04/16



Scale A3 = 1:100
Drawn OS/SAR/NKM
Date 18/04/16

1625_201^A

metres

10

20

30