


27 London Road, Cowplain, Waterlooville, PO8 8DF

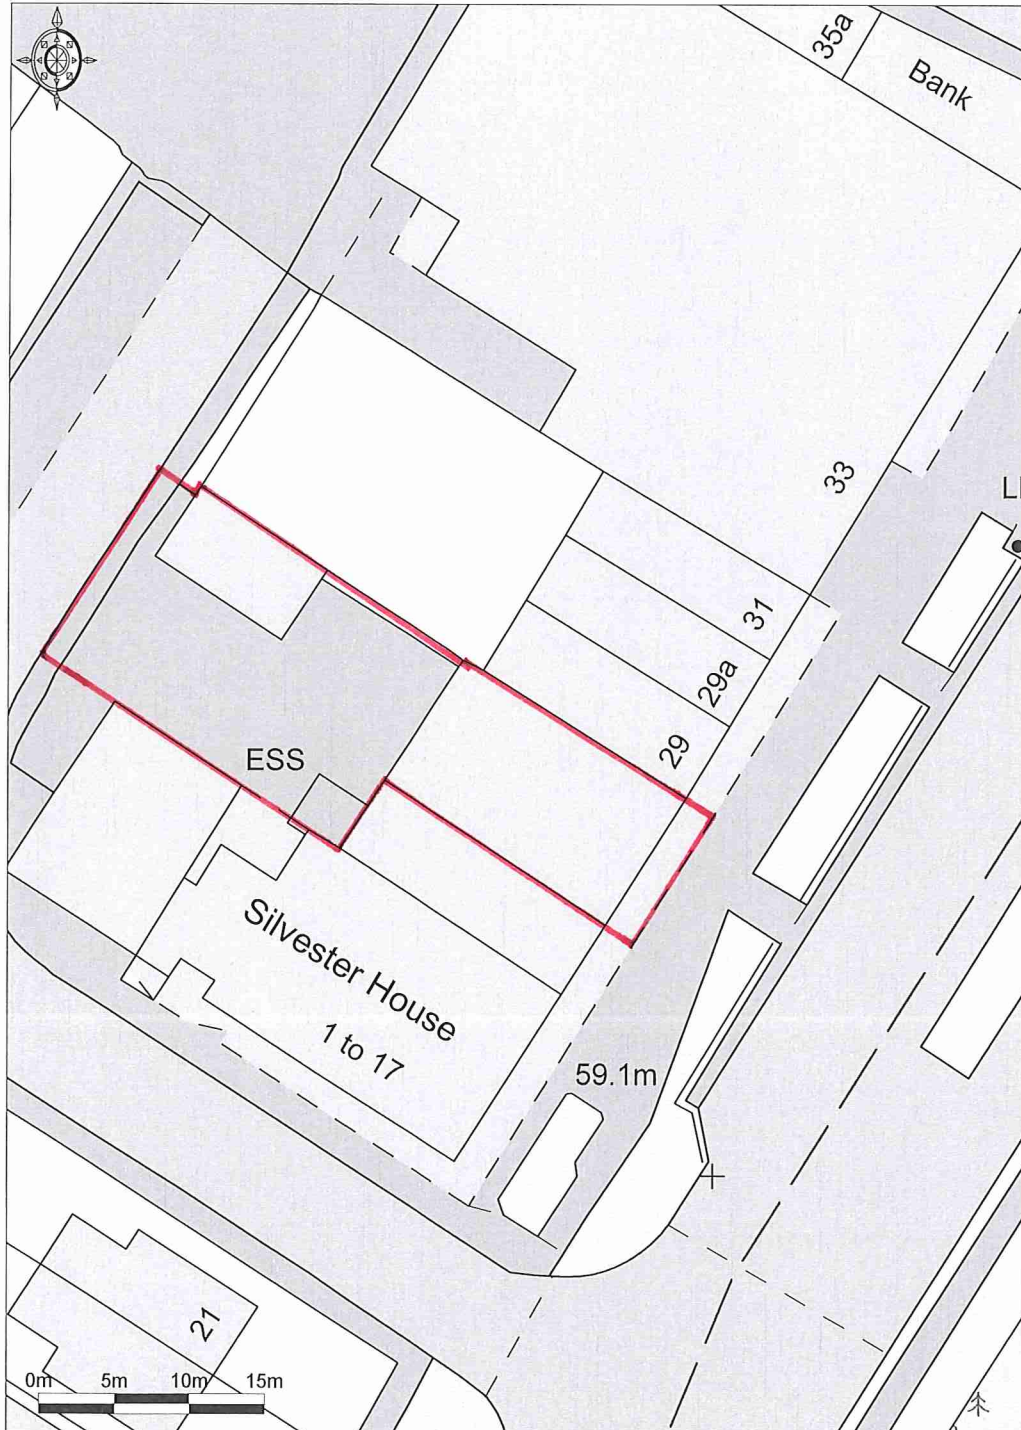

Ordnance Survey © Crown Copyright 2016. All rights reserved.
Licence number 100022432. Plotted Scale - 1:500