
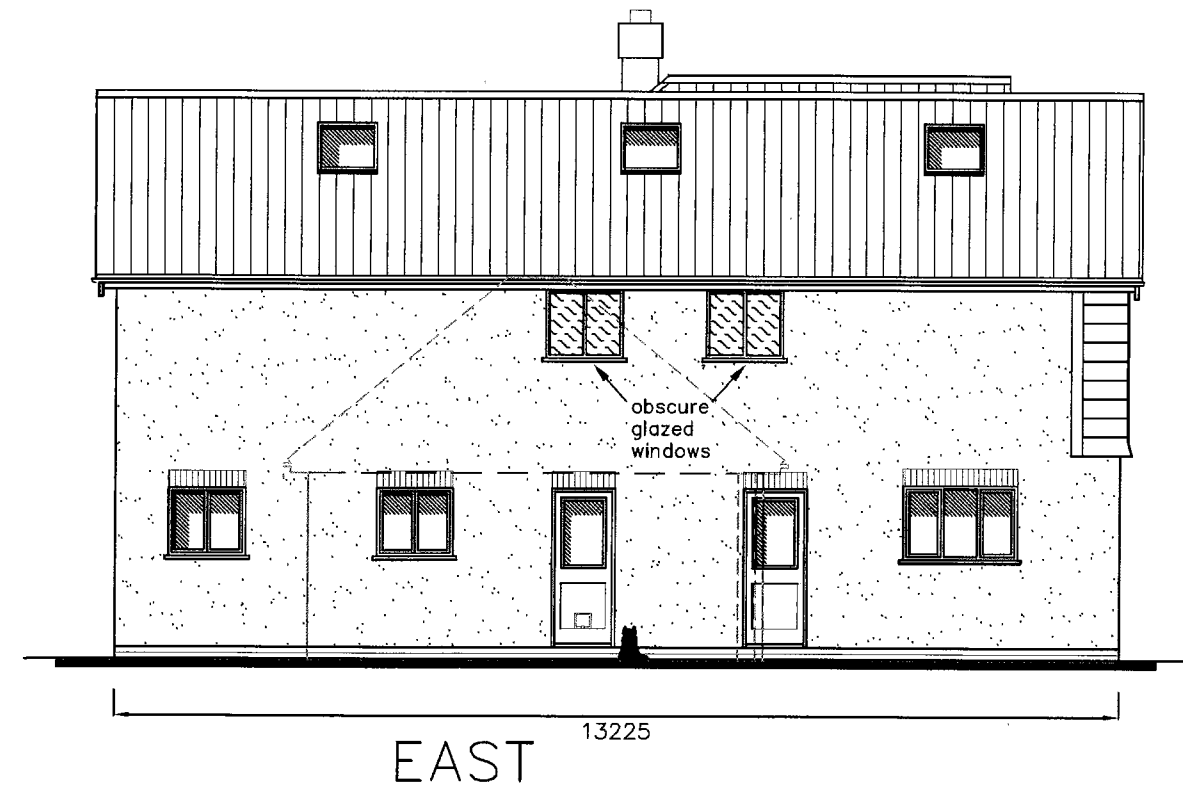


HAVANT BOROUGH COUNCIL
DEVELOPMENT CONTROL
29 JAN 2016
RECEIVED

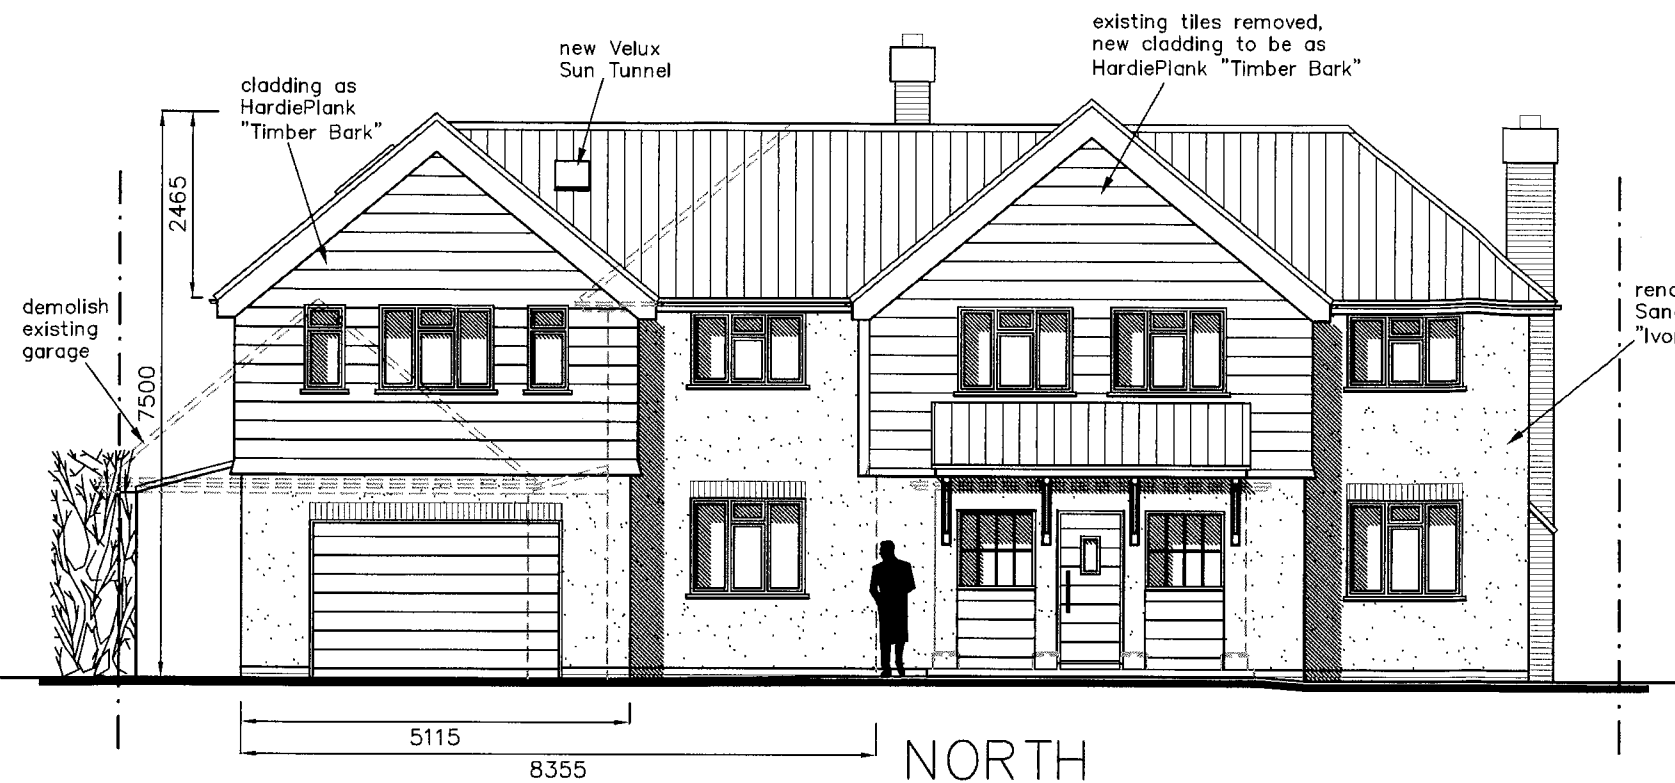

HAVANT BOROUGH COUNCIL
DEVELOPMENT CONTROL
29 JAN 2016
RECEIVED

2A Emsworth Road,
Havant,
PO9 2SR

PROPOSAL ELEVATIONS

- Revisions
- A. Client revisions. 04/01/16
 - B. Client revisions. 06/01/16
 - C. Window amendments. 21/01/16
 - D.

Martin Critchley
CHARTERED ARCHITECT

The Old Brewery,
15E South Street, Havant,
Hampshire, PO9 1BU
023 92 474 919
critchleyarchitect@hotmail.com

Scale A1 = 1:50, A3 = 1:100
Date 03/12/15
Drawn SAR/JHL

metres

10

20

30

1581-502^C