
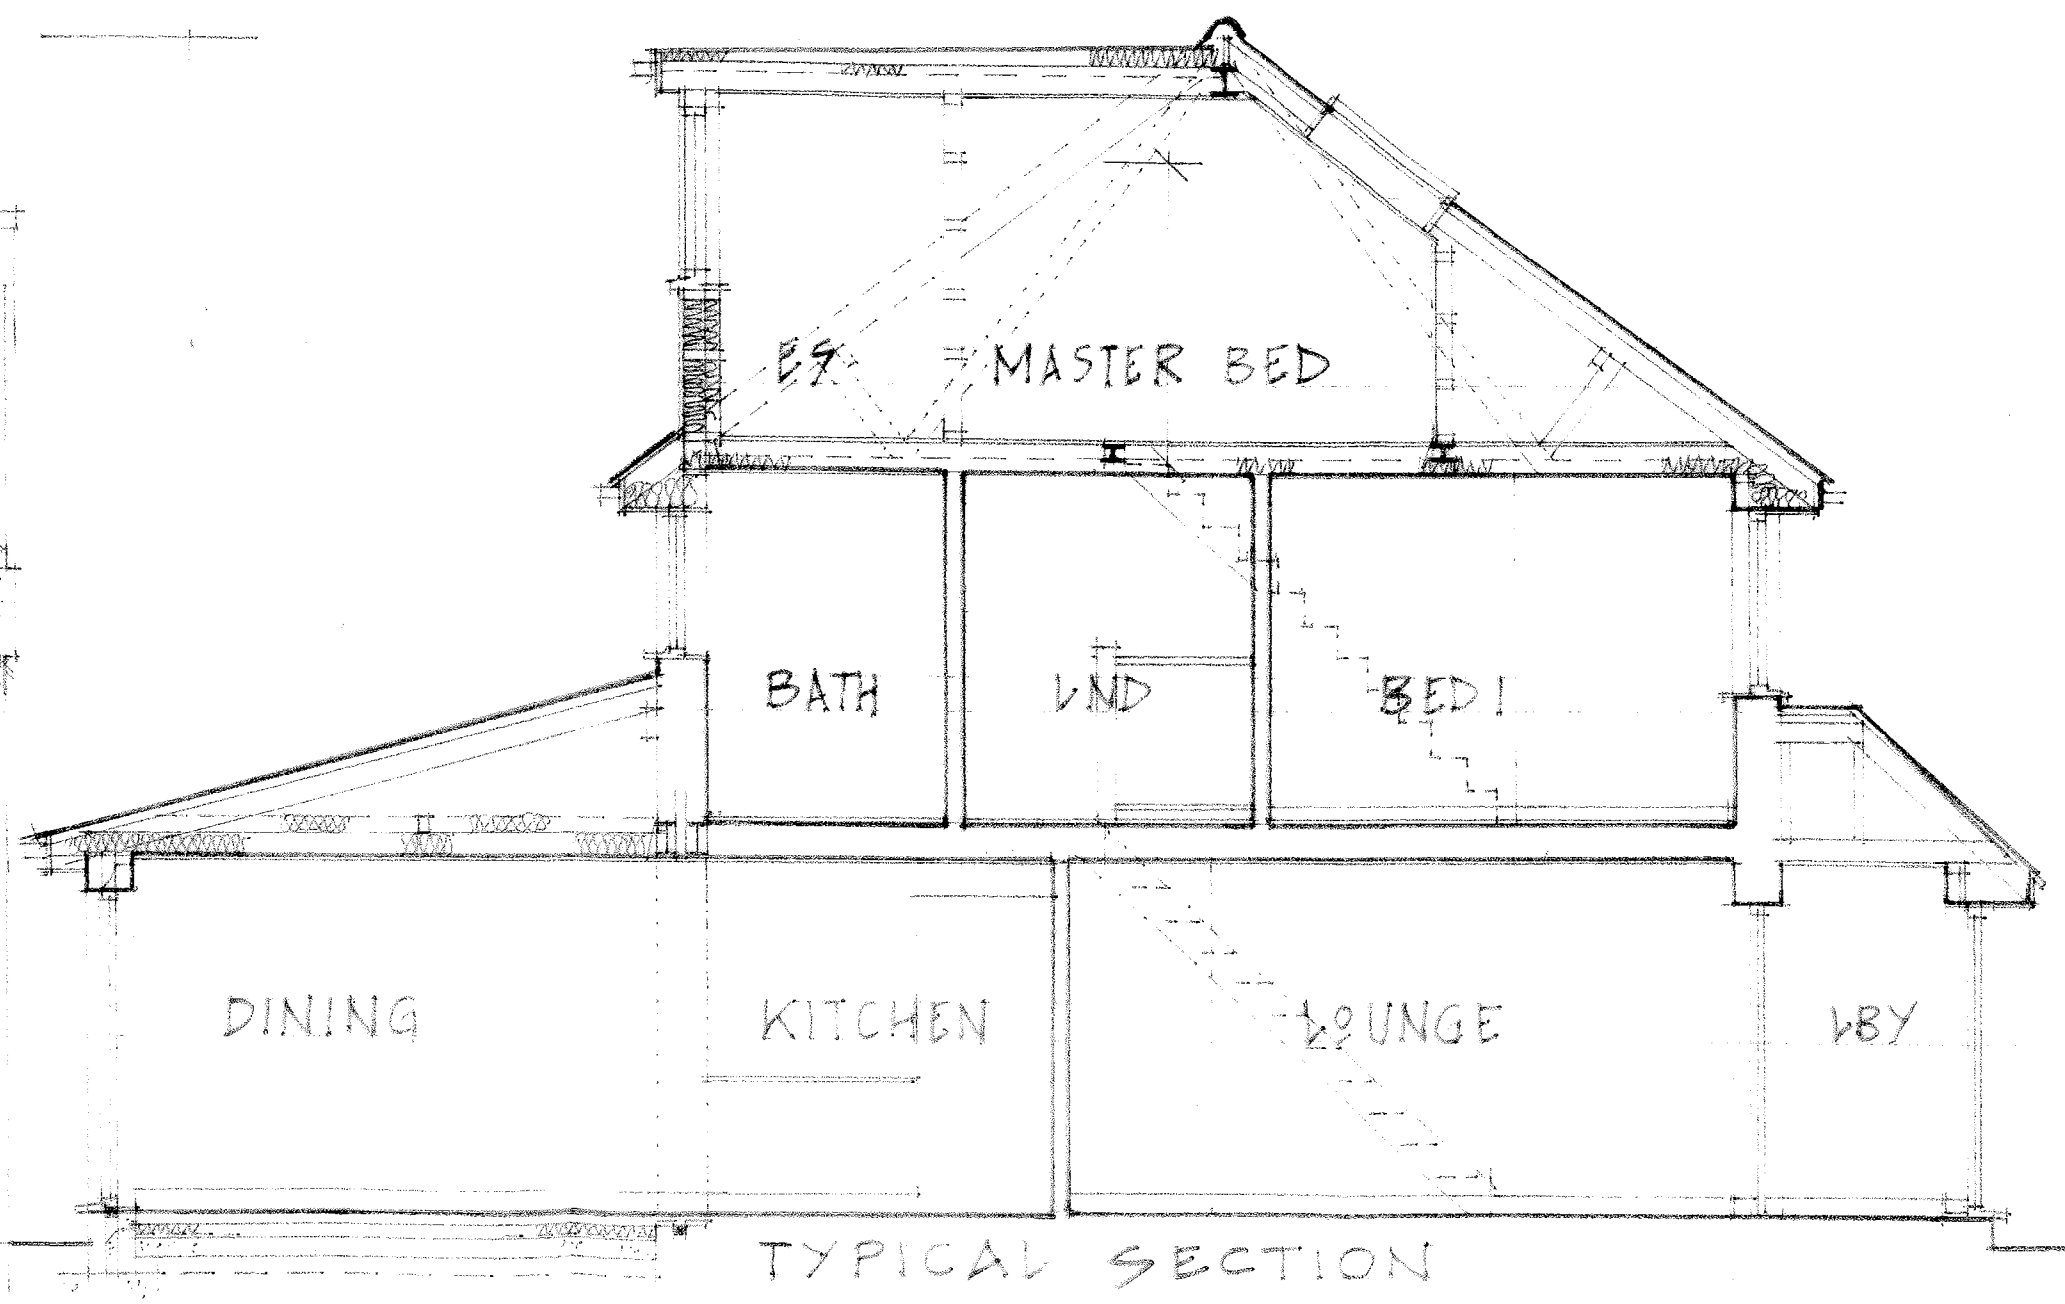


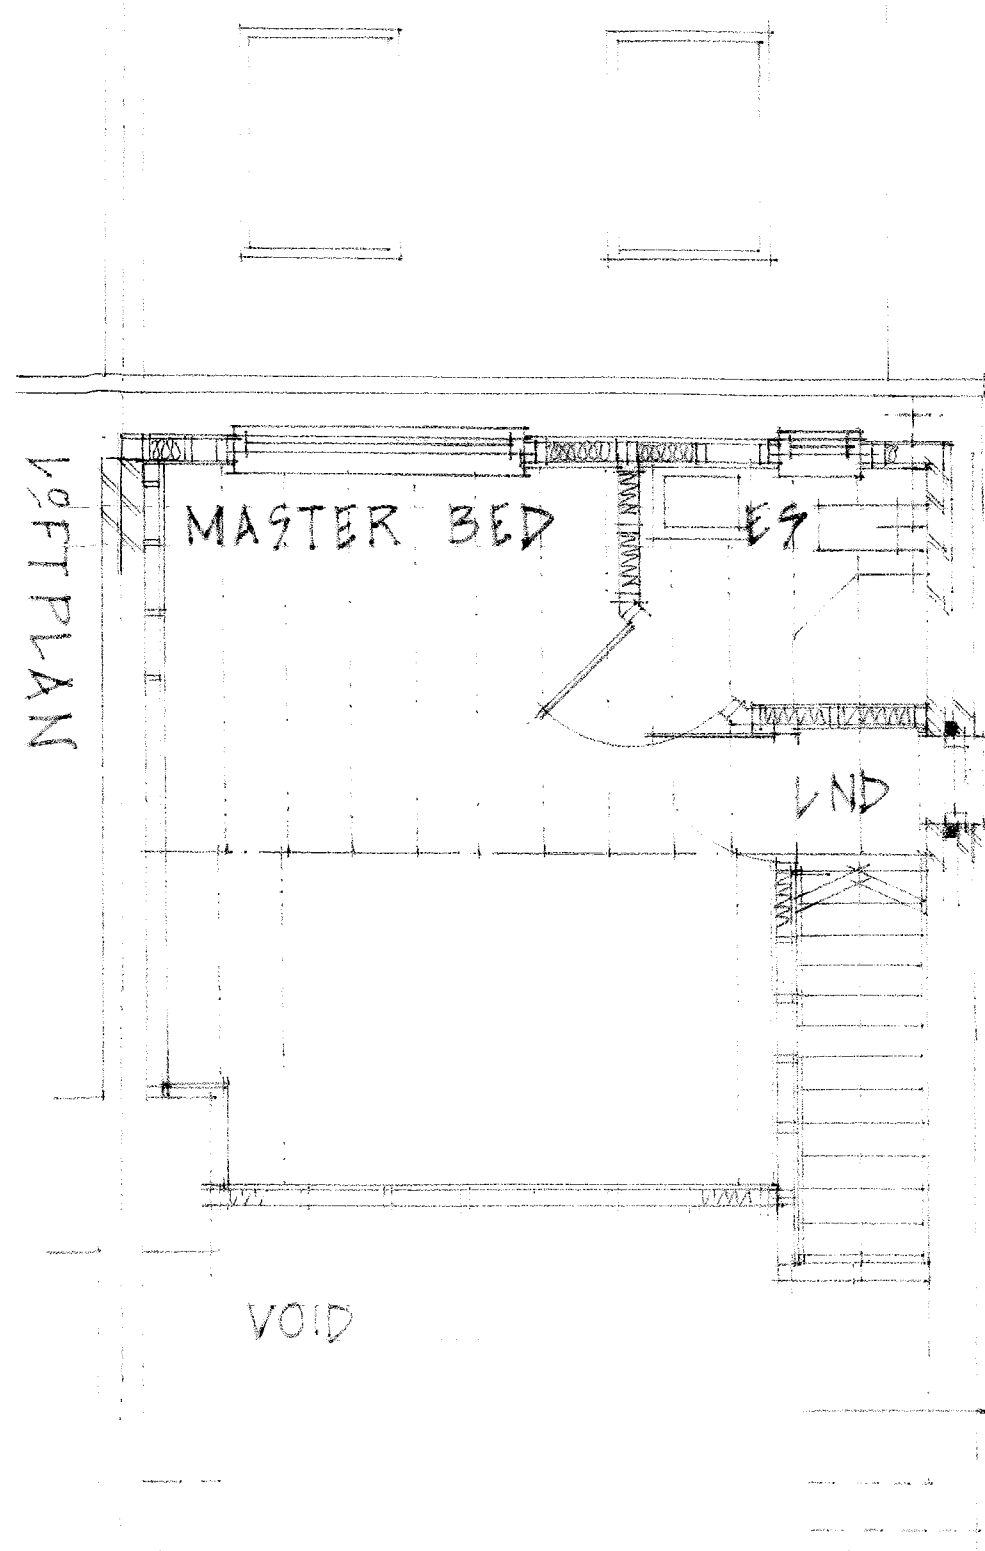

Registered offices : 1a Nutbourne Road, Sandy Point, Hayling Island, Hampshire. PO11 9RT.
Residential, Commercial Building Surveyors & Designers, Project management & Administrators.
Telephone : 02392 463994, mobile : 07795 633100.
Registered in England No: 6738305.

Proposed Alterations and improvements to;
183 Winterslow Drive, Havant, Hampshire.
FOR: Mr & Mrs Weaving.
AUGUST 2016
PROPOSED LOFT PLAN & TYPICAL SECTION.
DRG NO: Y2016/08/03/05.
SCALE 1: 50 @ A3.