



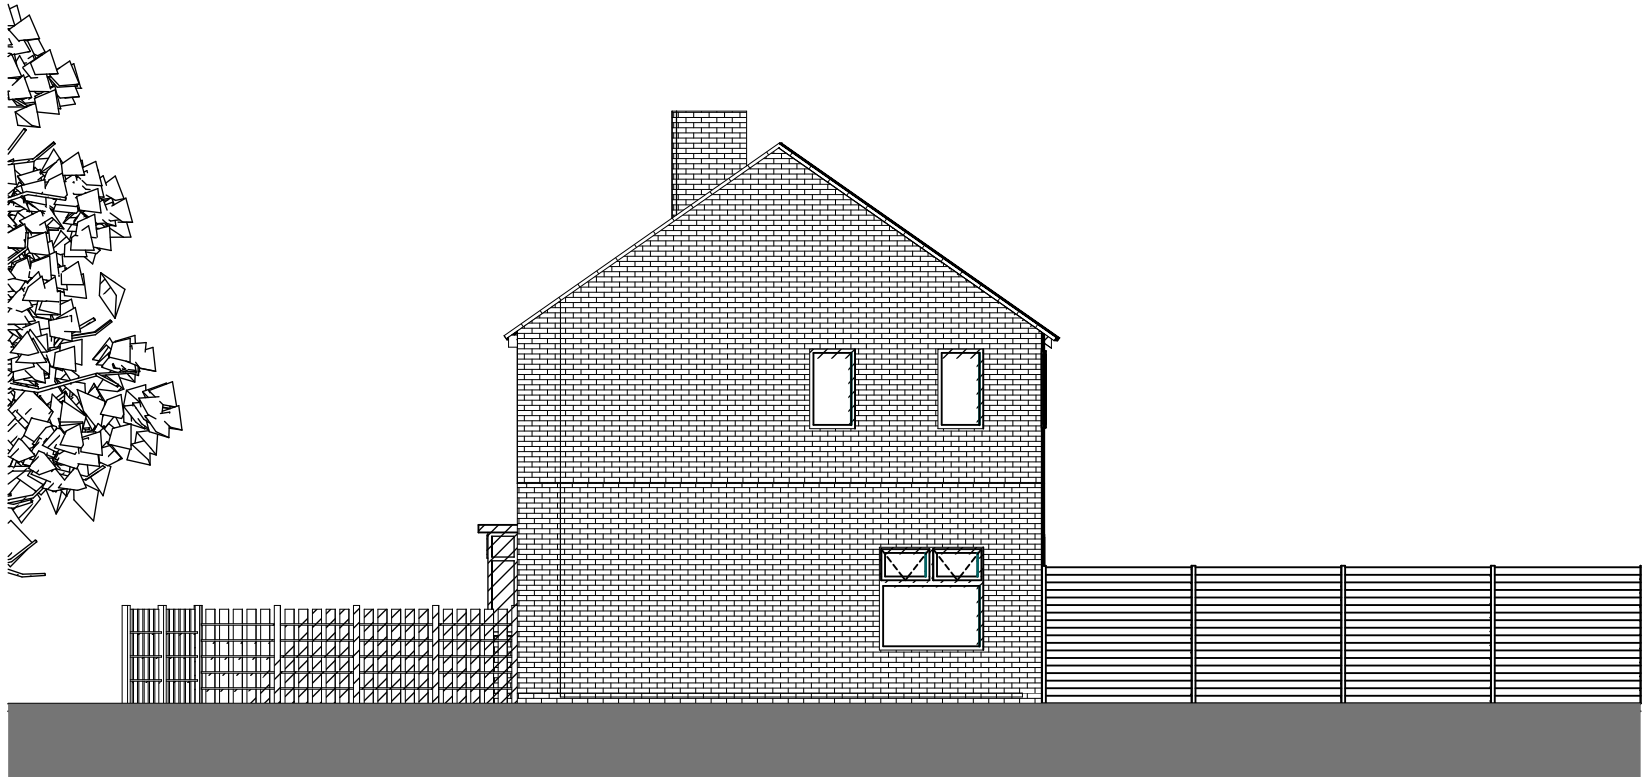


EXISTING EAST ELEVATION 1:100

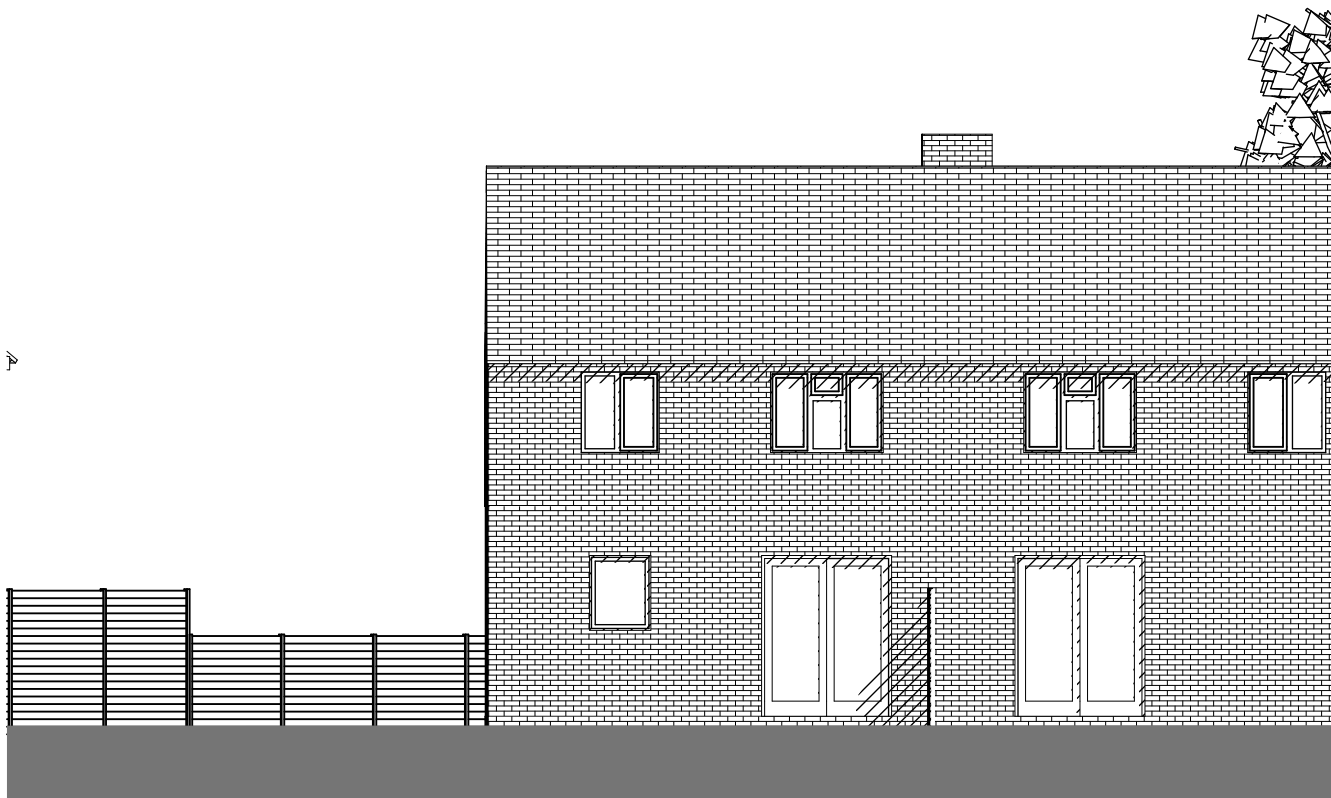

EXISTING NORTH ELEVATION 1:100



EXISTING WEST ELEVATION 1:100

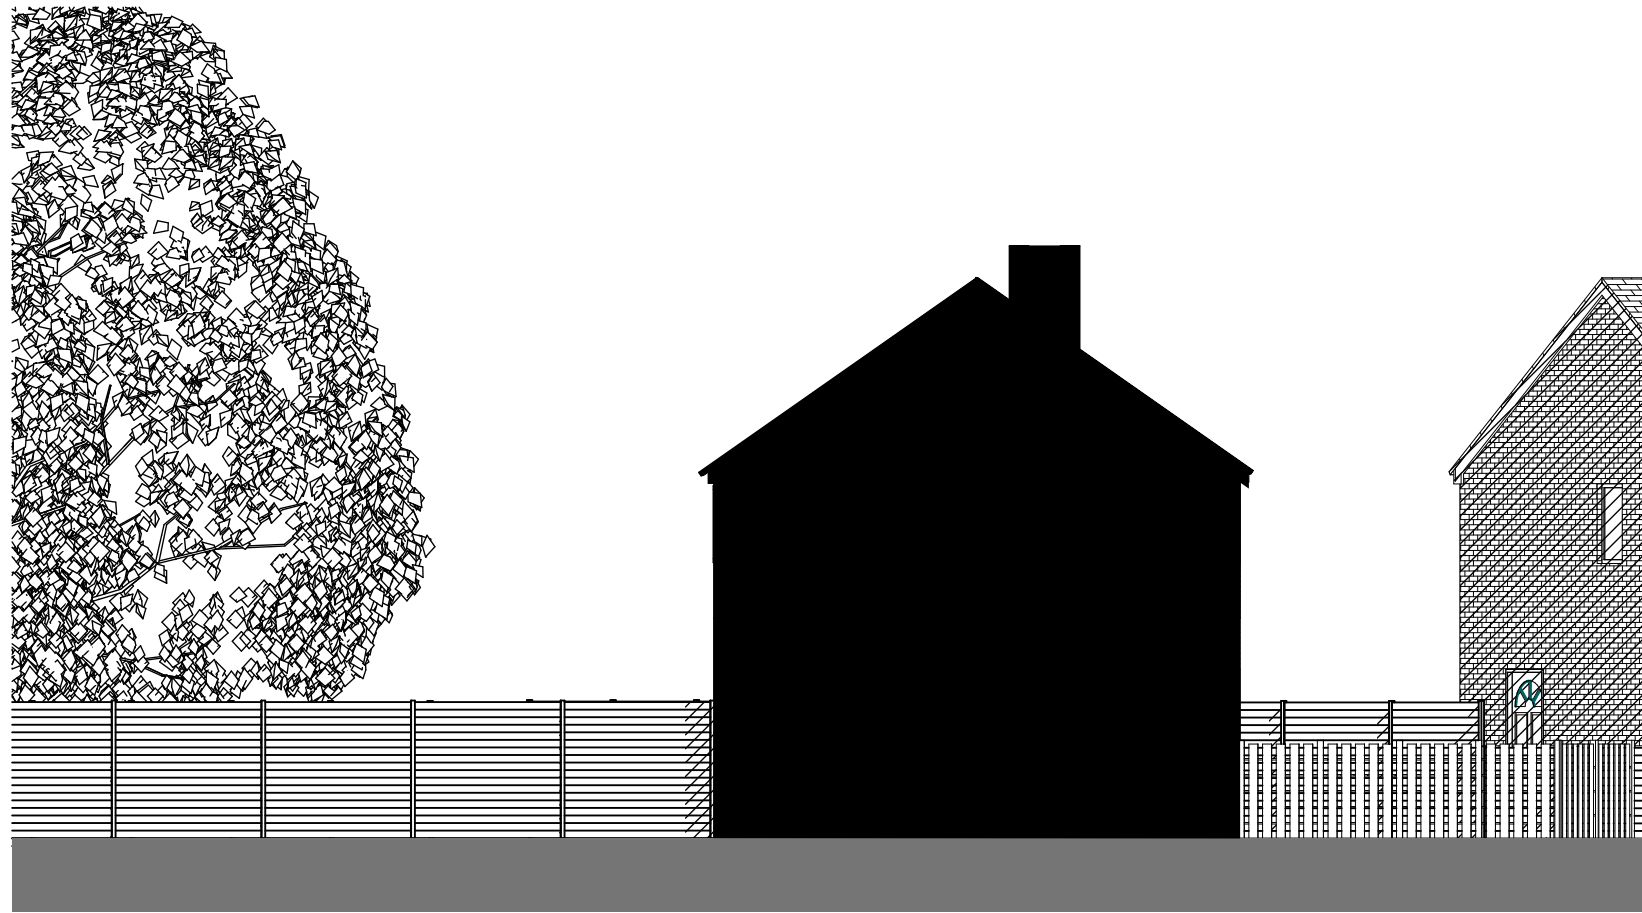

EXISTING SOUTH ELEVATION 1:100