


PROPOSED GROUND FLOOR

HAVANT BOROUGH
COUNCIL
14 SEP 2015
RECEIVED

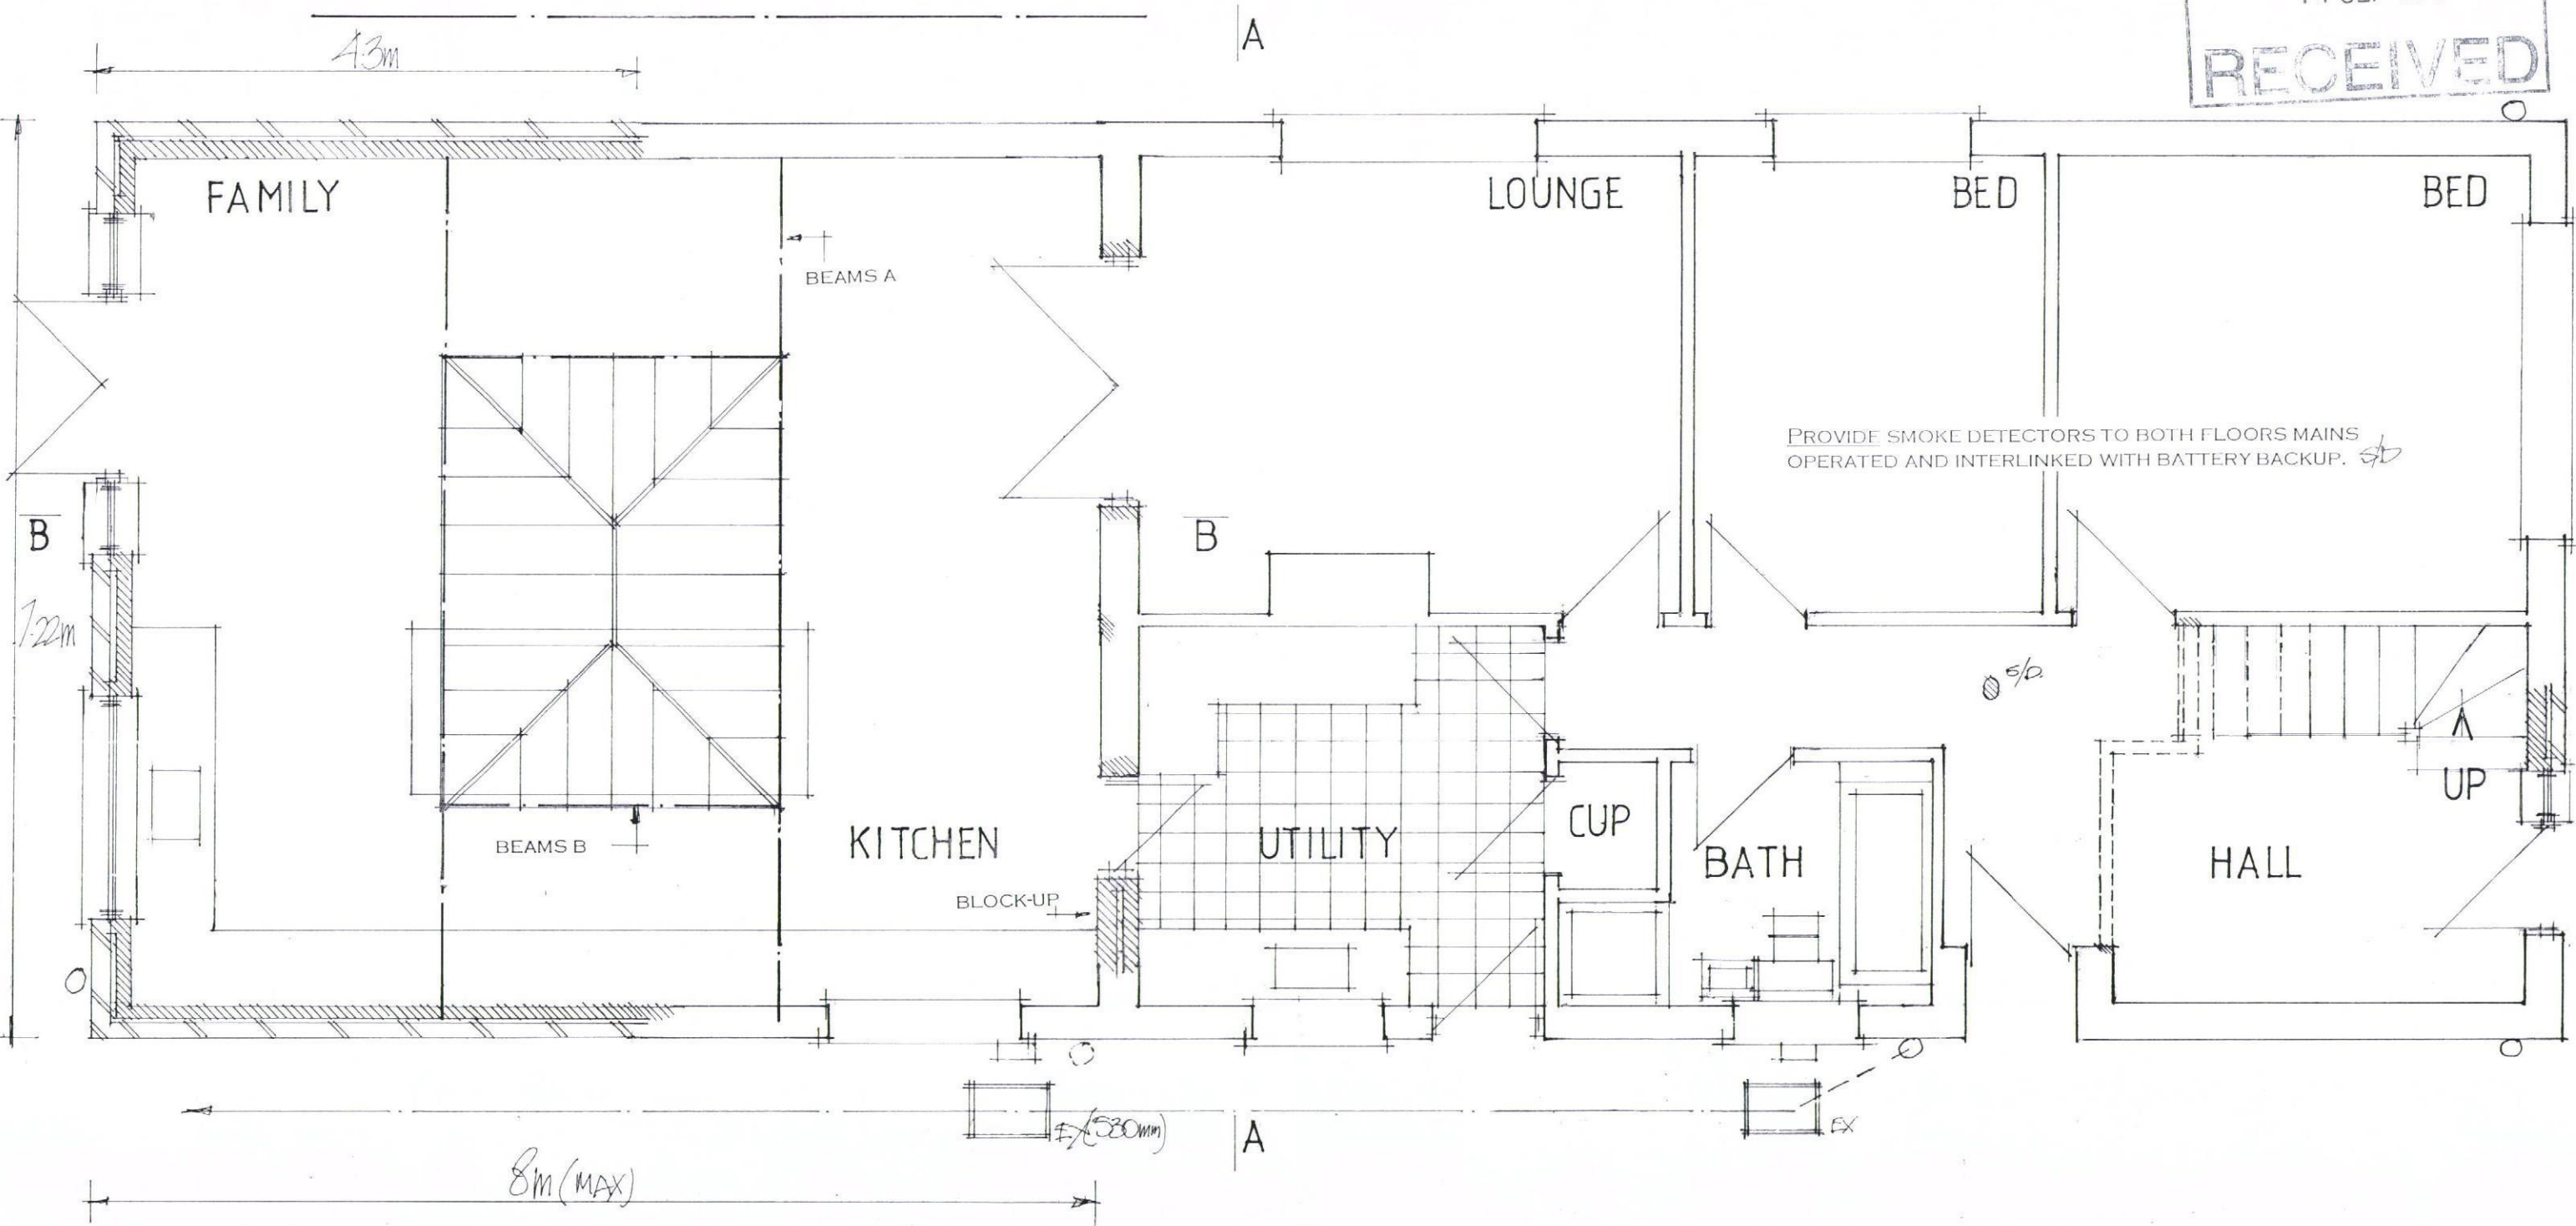

PROVIDE SMOKE DETECTORS TO BOTH FLOORS MAINS OPERATED AND INTERLINKED WITH BATTERY BACKUP. S/D

EX STACK TO BE REMOVED NOTE ANY EXISTING DRAINS UNDER THE NEW EXTENSION TO BE EXPOSED AND ENCASED IN 150MM CONCRETE AND PROTECTED WITH LINTELS THROUGH FOUNDATIONS.

NEW SINGLE STACK PLUMBING TO BS 5572 USE 75MM DEEP SEAL TRAPS, SVP TO TERMINATE MINIMUM 900MM ABOVE THE NEAREST OPENING WINDOW PROVIDE A RODDING ACCESS POINT AT THE BASE OF THE STACK

DATE SEPT 15
SCALE 1:50

PROPOSED REAR ADDITION & LOFT CONVERSION.
26, HAVANT ROAD, HAYLING ISLAND, HANTS.
FOR MR & MRS T. NORGate.

PETER J. WALKER MRICS
CHARTERED SURVEYOR
182 SEAFRONT, HAYLING ISLAND, HANTS
PO11 9 AN

TEL: 02392467571