



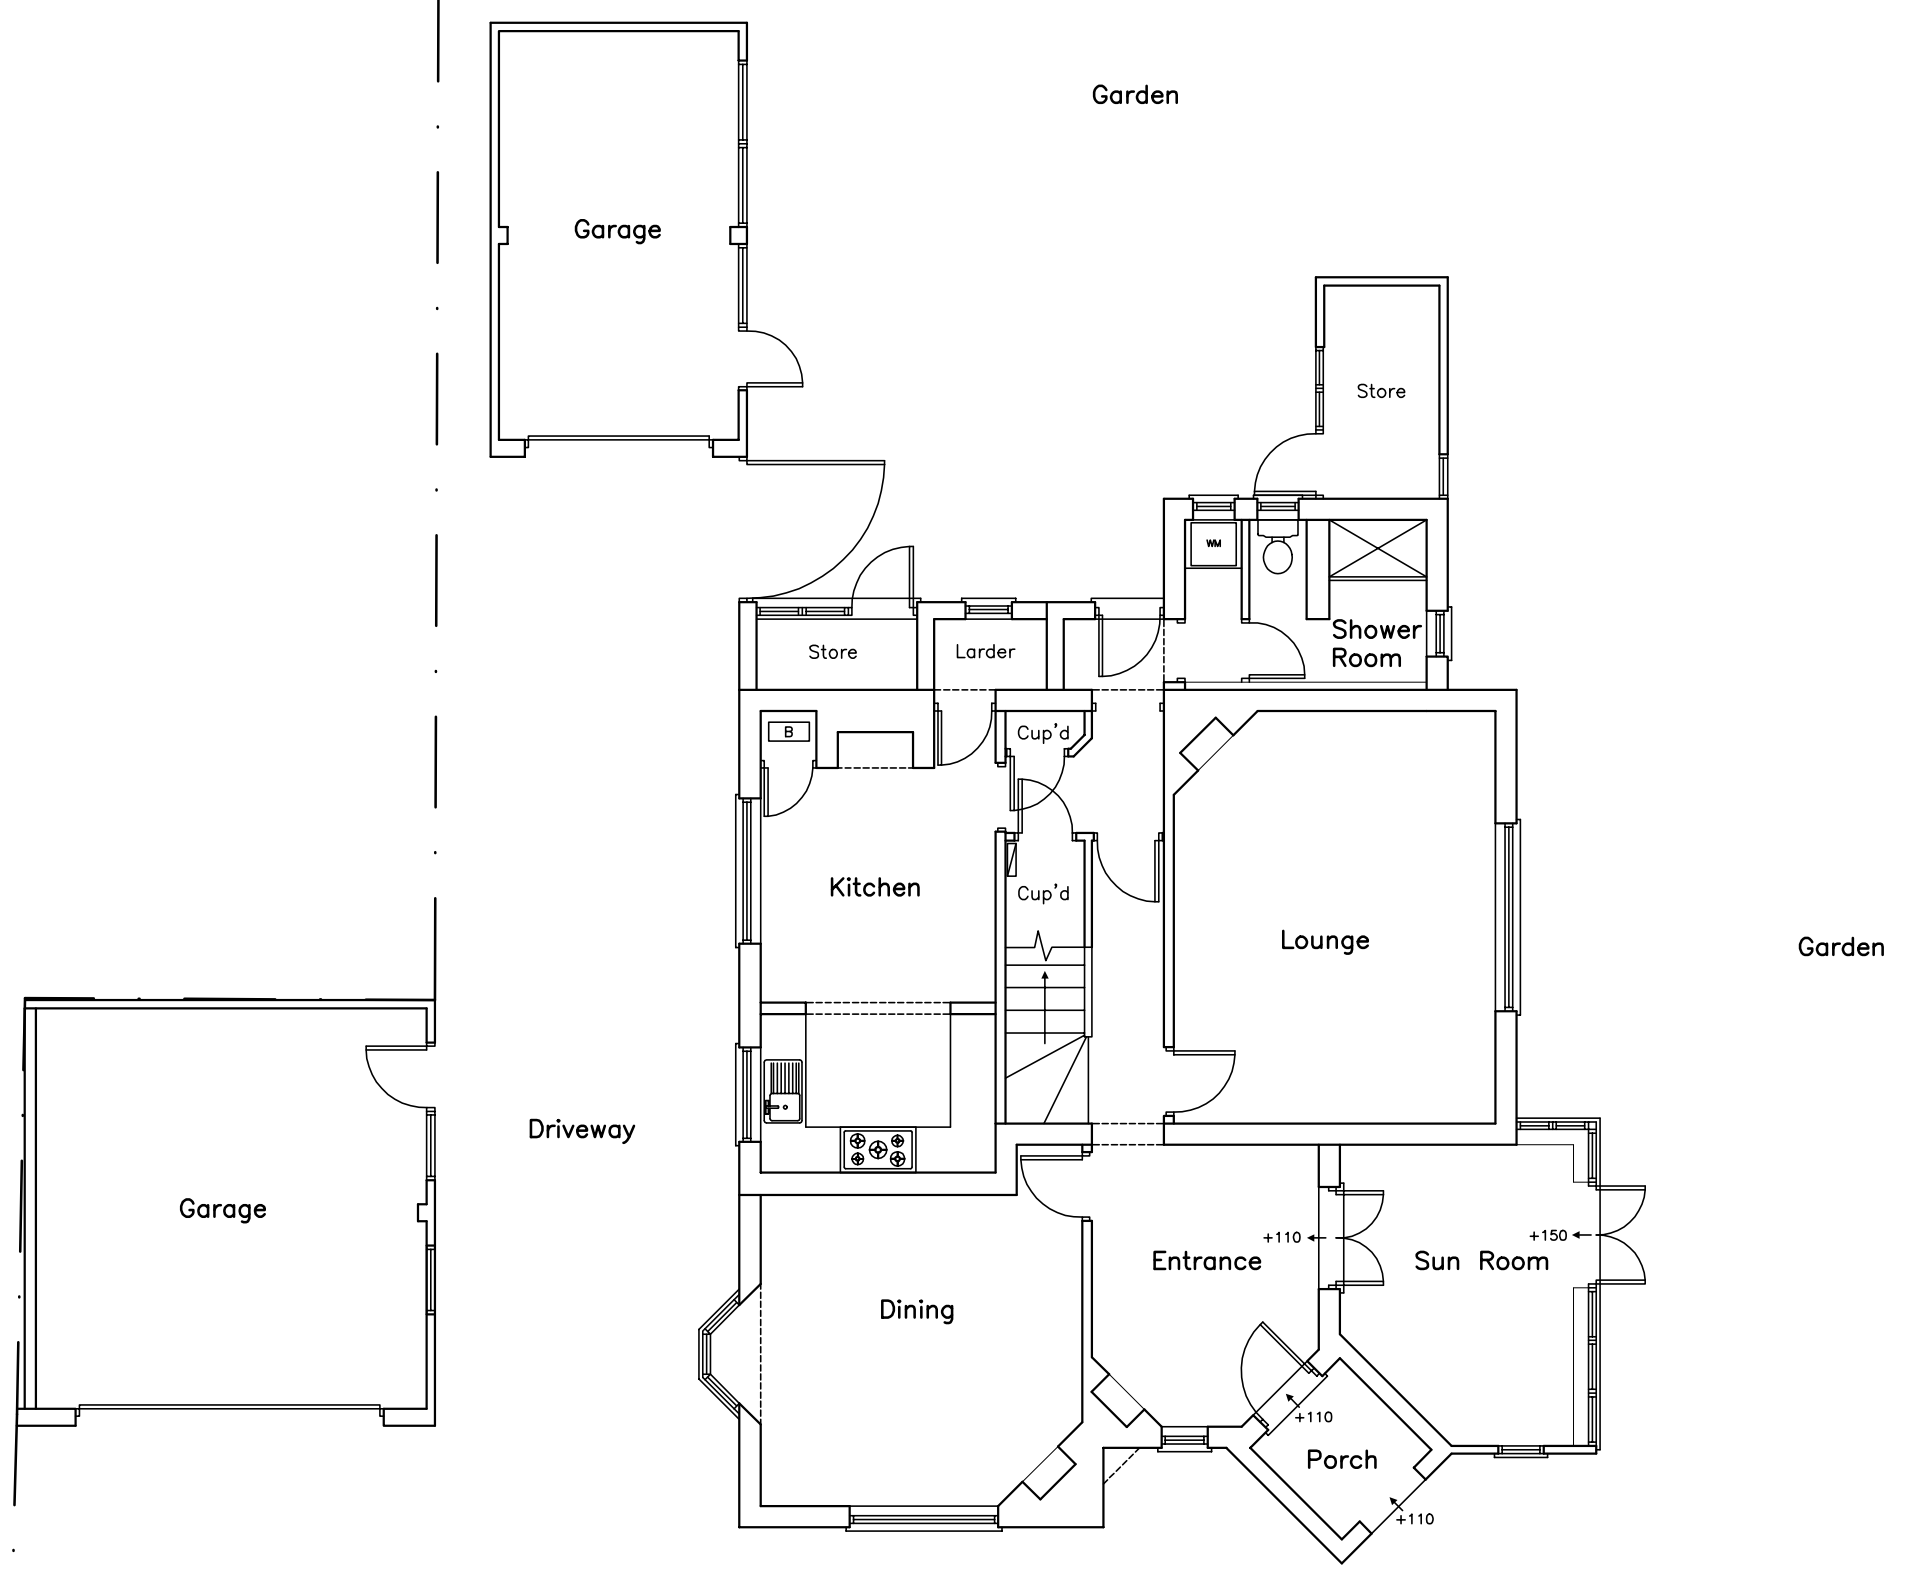

5A Shawfield Road
Havant
PO9 2SY

EXISTING GROUND FLOOR PLAN

Revisions
A.

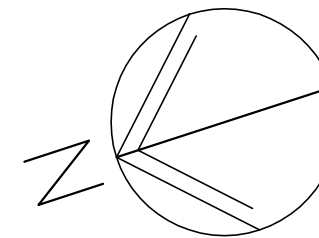

Scale A3 = 1:100
Drawn SAR
Date 27/07/16

metres

10

20

30

1656-201⁰