


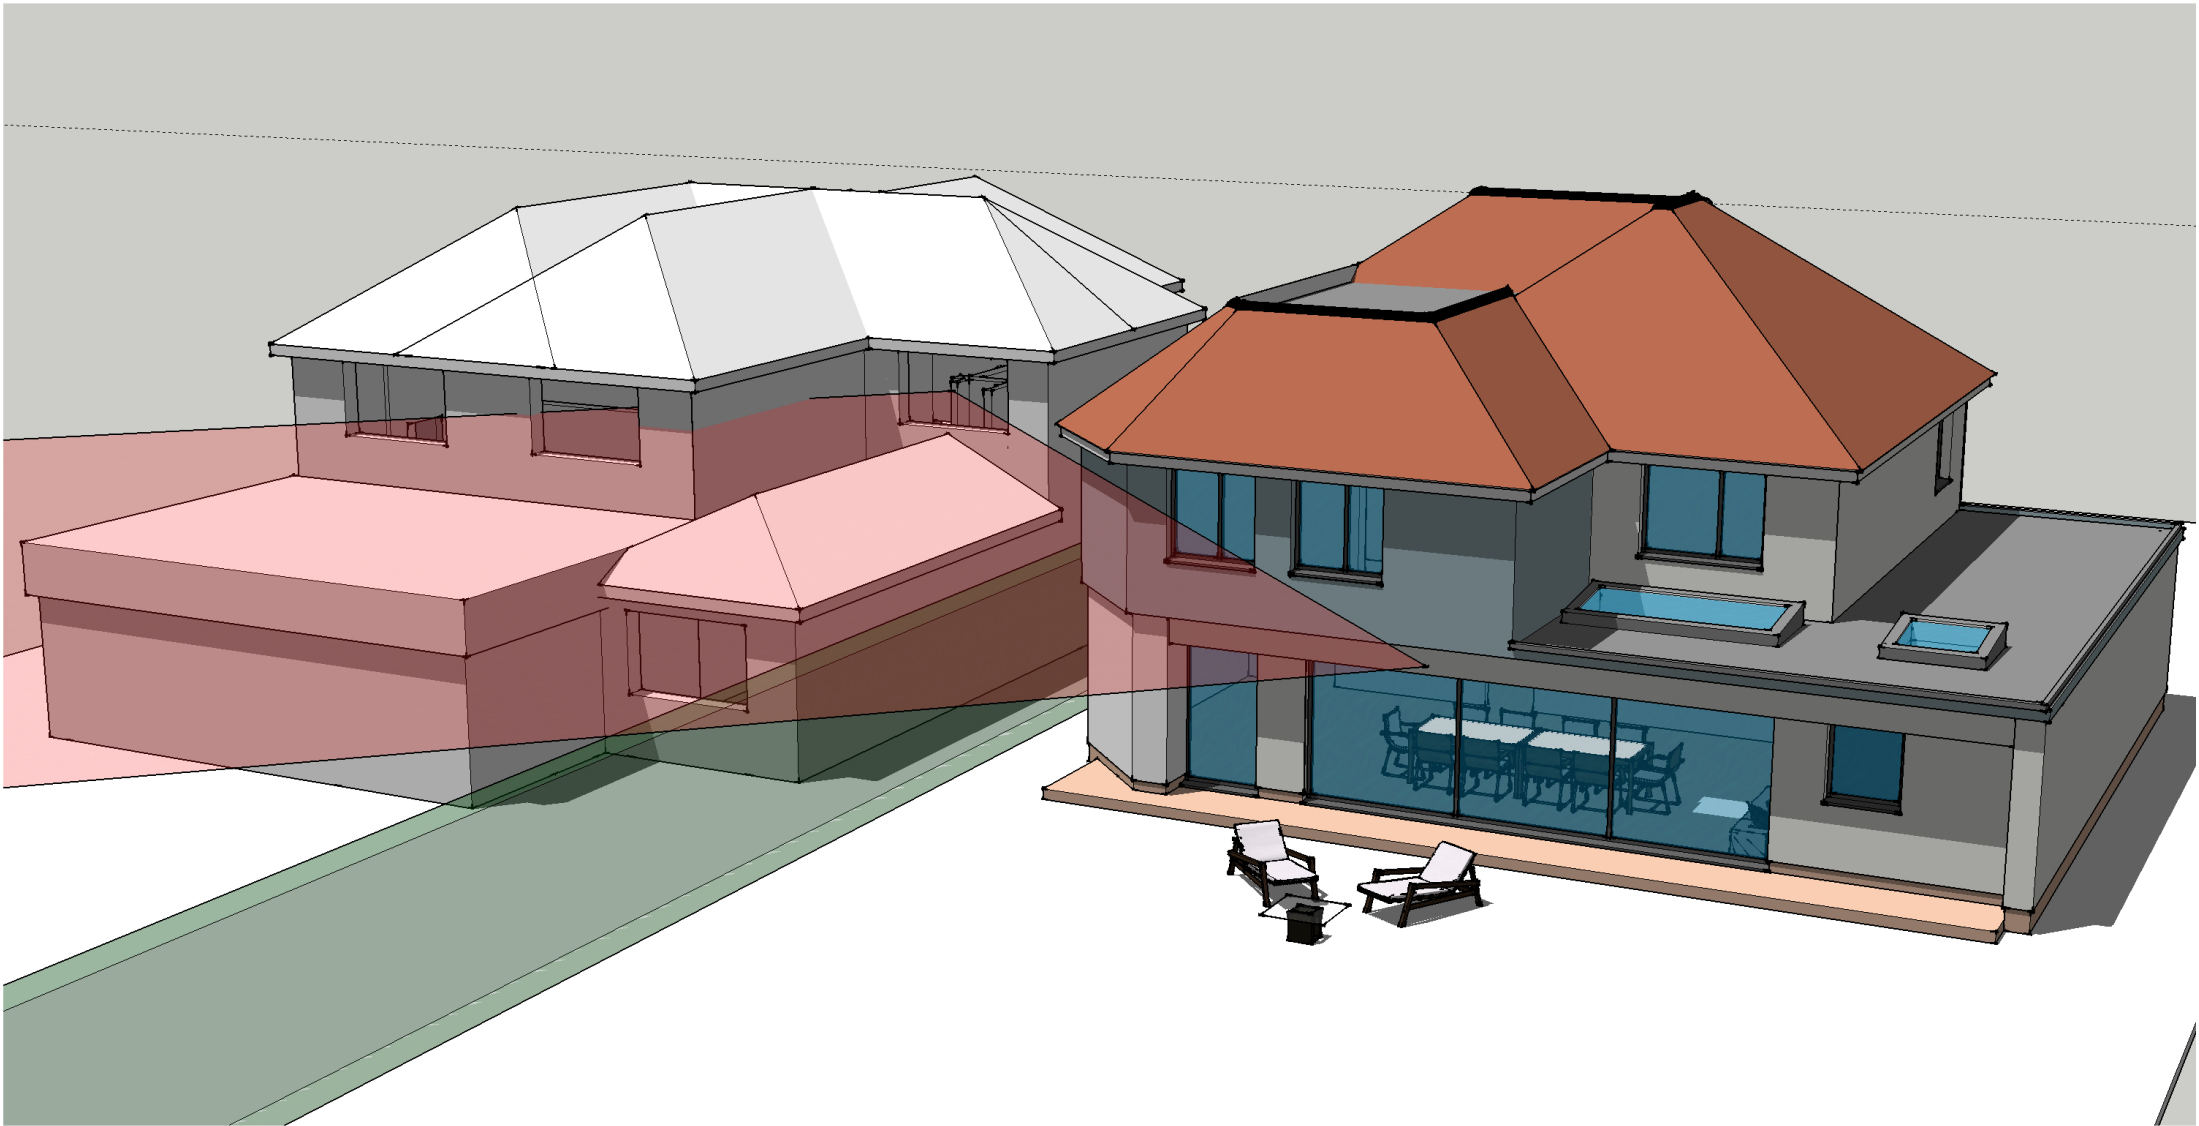

Mr & Mrs Kovas

6 Westbourne Ave, Emsworth . . . VIEW 2 - 45 Degree Rule Overlay / Setout Bed 4 of No 4 19/10/2016

avltd architecture : visualization

shiloh studios, inlands road, chichester, west sussex, po188rd
t: 0844 3181 318 f: 0871 714 3223 e: info@avltd.co.uk

RIBA 
Chartered Practice