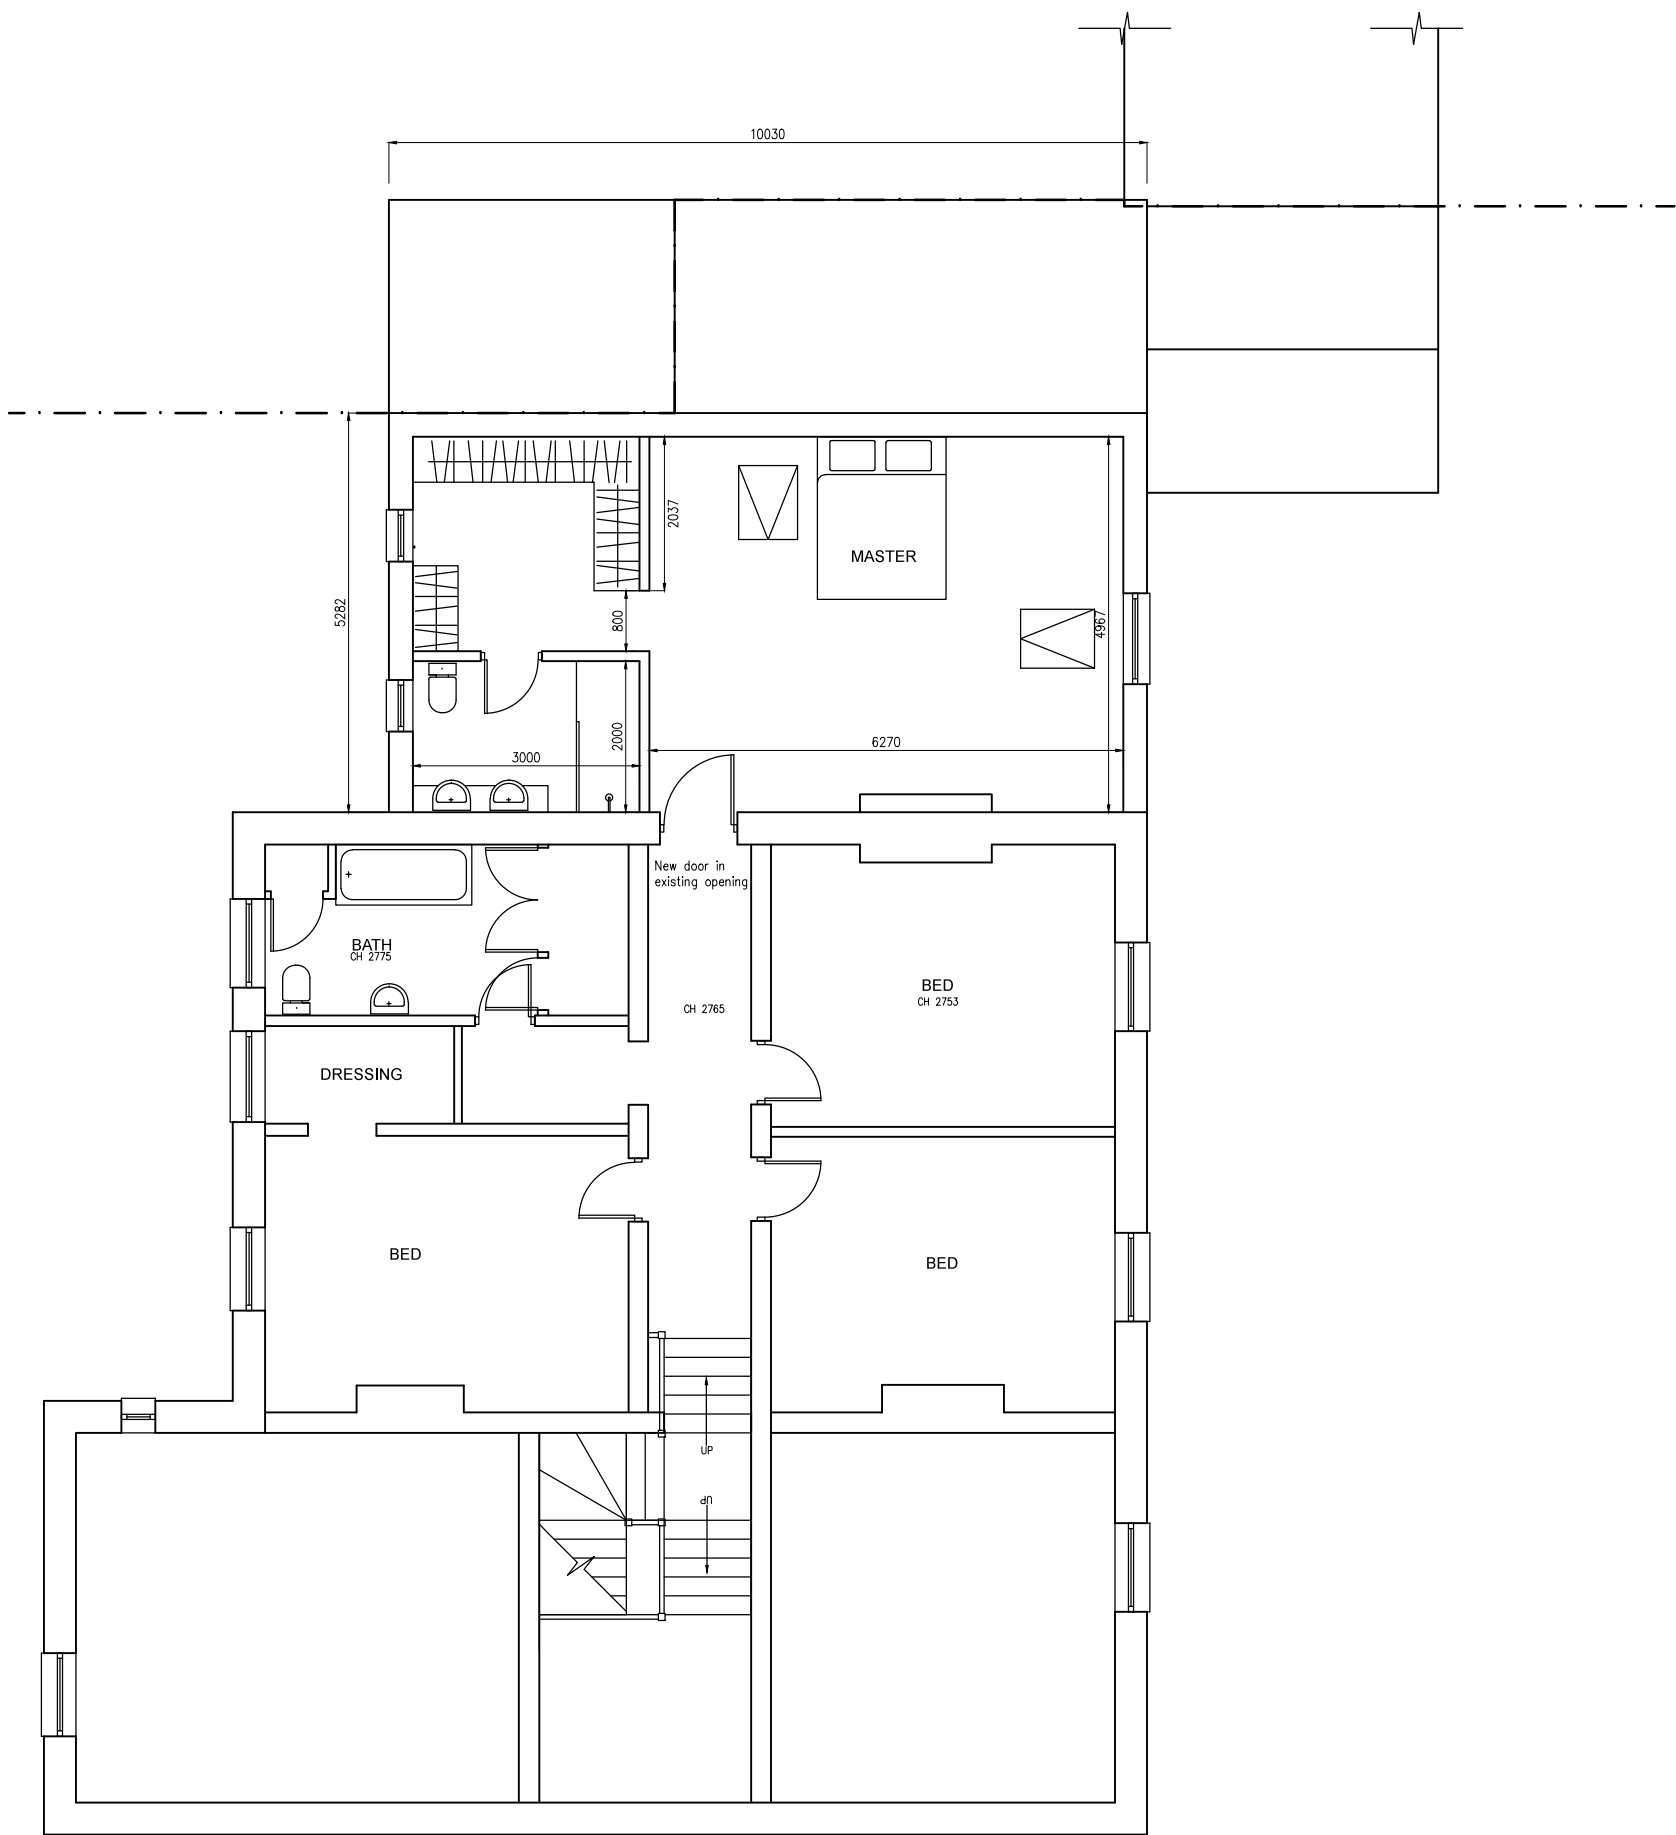


NOTES

- 01: All new and existing building work dimensions are critical to the construction process.
- 02: All drawings are preliminary unless stated differently. Preliminary drawings are not to be built or manufactured from.
- 03: Drawing dimensions and scales to be checked prior to commencement of work.
- 04: All structural work where mentioned on this drawing is subject to a qualified structural and civil engineer calculations before building work commences.
- 05: These plans may be subject to Planning and/or Building Regulation approval, or any other statute in law before the commencement of building works.
- 06: All materials to match existing unless otherwise stated.


PARTIAL FIRST FLOOR PROPOSED

Anouska Brown
Architectural & Interior Designer
7a The Grove
Westbourne
Emsworth
PO10 8UJ
Mobile: 07768 533127
Email: anouskabrown@hotmail.co.uk

C	11/07/16	Window amendments.
B	04/07/16	Window amendments.
A	16/06/16	Client amendments.
REV.	DATE	DESCRIPTION

SITE ADDRESS:
Northwood Farmhouse,
Northwood Lane,
Hayling Island, PO11 0LR.


DRAWING:
Proposal Plan

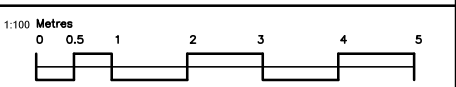

SCALE: A3: 1:100	DATE: 23/05/16	DRG NO. RNF-003
----------------------------	--------------------------	---------------------------



SOUTH FACING

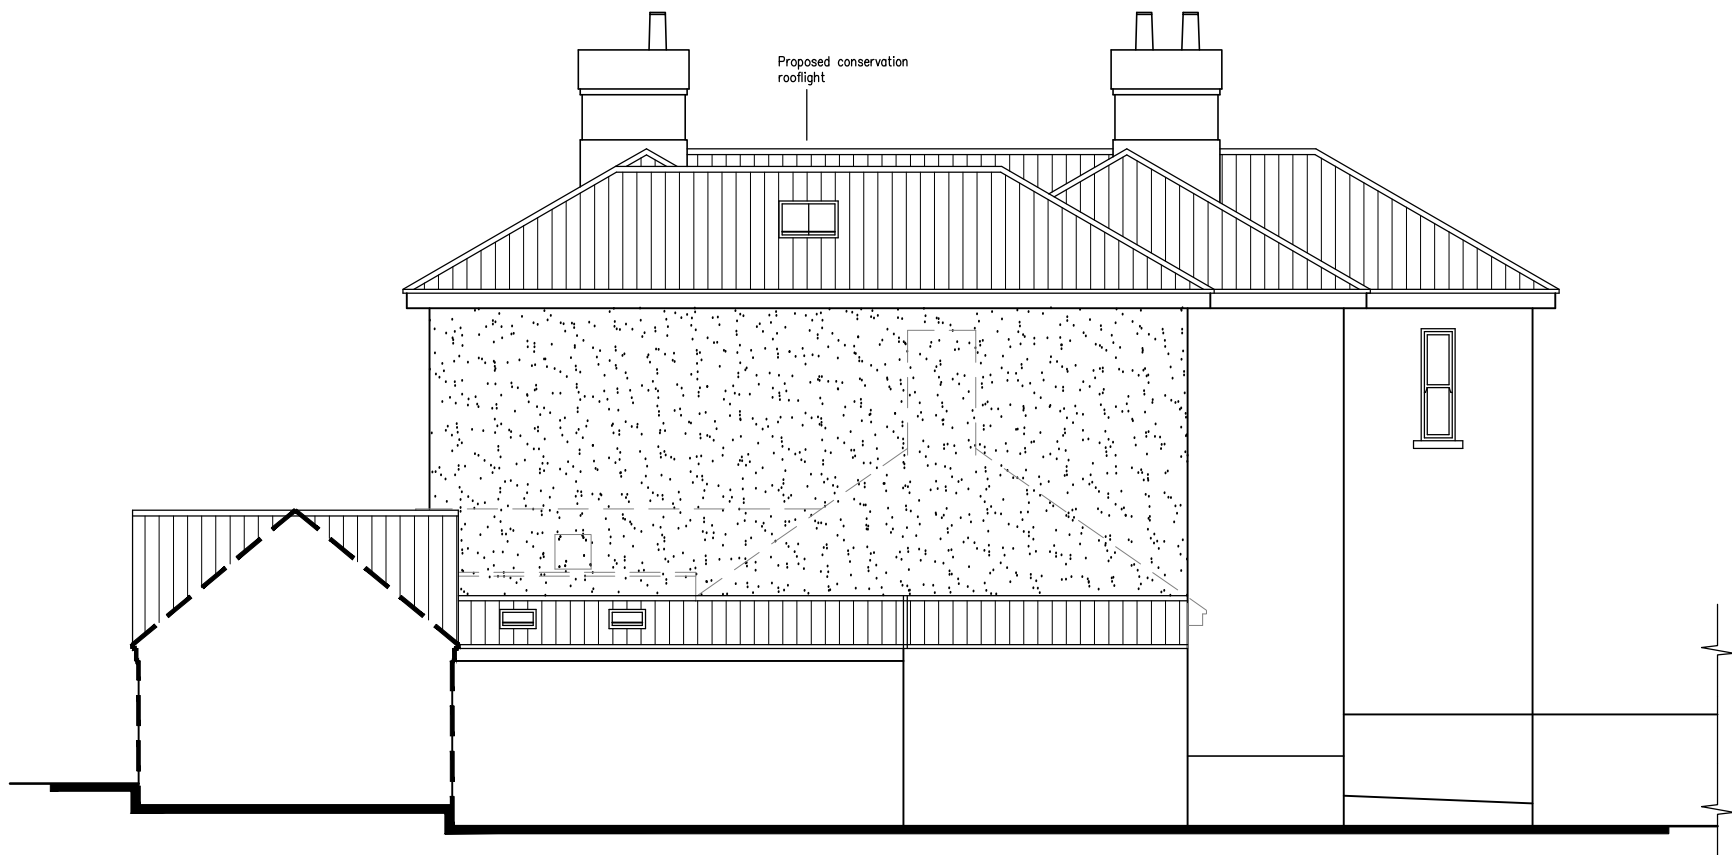

EAST FACING

NOTES


- 01: All new and existing building work dimensions are critical to the construction process.
- 02: All drawings are preliminary unless stated differently. Preliminary drawings and are not to be built or manufactured from.
- 03: Drawing dimensions and scales to be checked prior to commencement of work.
- 04: All structural work where mentioned on this drawing is subject to a qualified structural and civil engineer calculations before building work commences.
- 05: These plans may be subject to Planning and/or Building Regulation approval, or any other statute in law before the commencement of building works.
- 06: All materials to match existing unless otherwise stated.

Anouska Brown
Architectural & Interior Designer
7a The Grove
Westbourne
Emsworth
PO10 8UJ
Mobile: 07768 533127
Email: anouskabrown@hotmail.co.uk

C	11/07/16	Window amendments.
B	04/07/16	Window amendments.
A	16/06/16	Client amendments.
REV.	DATE	DESCRIPTION

SITE ADDRESS:
Northwood Farmhouse,
Northwood Lane,
Hayling Island, PO11 0LR.


DRAWING:
Proposed Elevations

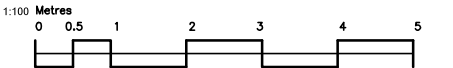

SCALE: A3: 1:100	DATE: 07/06/16	DRG NO. RNF-008
----------------------------	--------------------------	---------------------------

NOTES

- 01: All new and existing building work dimensions are critical to the construction process.
- 02: All drawings are preliminary unless stated differently. Preliminary drawings and are not to be built or manufactured from.
- 03: Drawing dimensions and scales to be checked prior to commencement of work.
- 04: All structural work where mentioned on this drawing is subject to a qualified structural and civil engineer calculations before building work commences.
- 05: These plans may be subject to Planning and/or Building Regulation approval, or any other statute in law before the commencement of building works.
- 06: All materials to match existing unless otherwise stated.

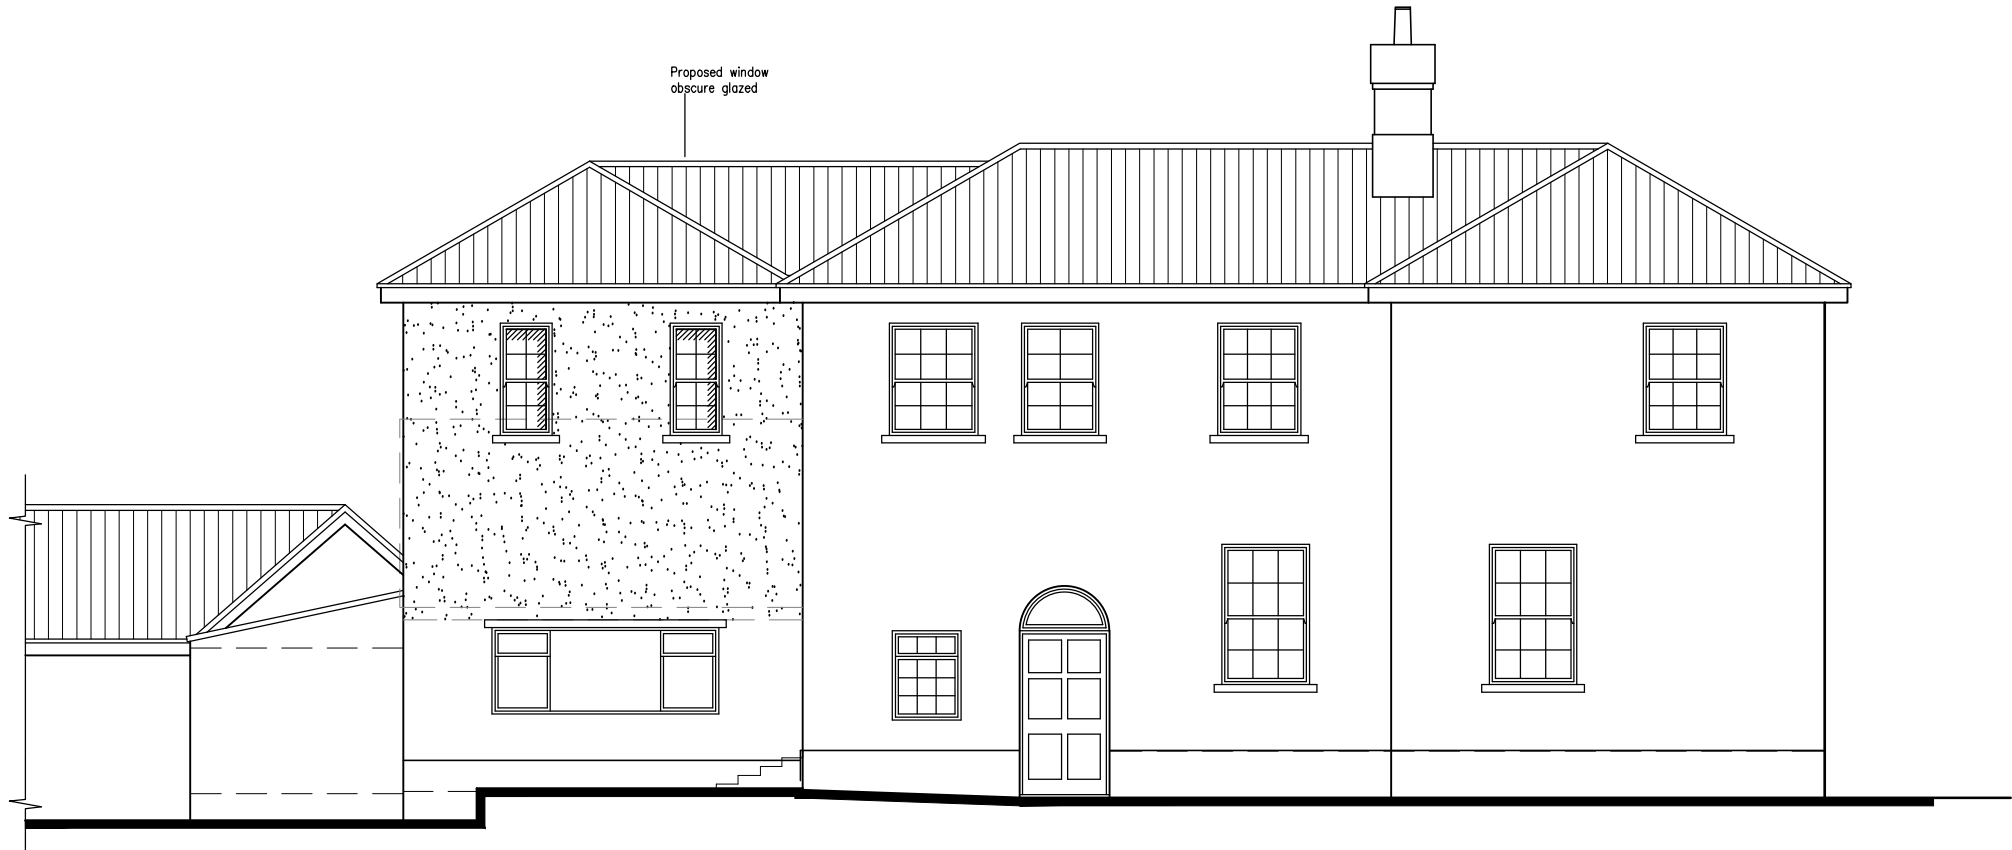


NORTH FACING

Anouska Brown
Architectural & Interior Designer
7a The Grove
Westbourne
Emsworth
PO10 8UJ
Mobile: 07768 533127
Email: anouskabrown@hotmail.co.uk

C	11/07/16	Existing kitchen window reinstated.
B	04/07/16	Window amendments.
A	16/06/16	Client amendments.
REV.	DATE	DESCRIPTION

SITE ADDRESS:
Northwood Farmhouse,
Northwood Lane,
Hayling Island, PO11 0LR.

DRAWING:
Proposed Elevations

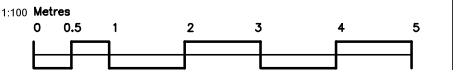

SCALE: A3: 1:100	DATE: 07/06/16	DRG NO. RNF-009
----------------------------	--------------------------	---------------------------