


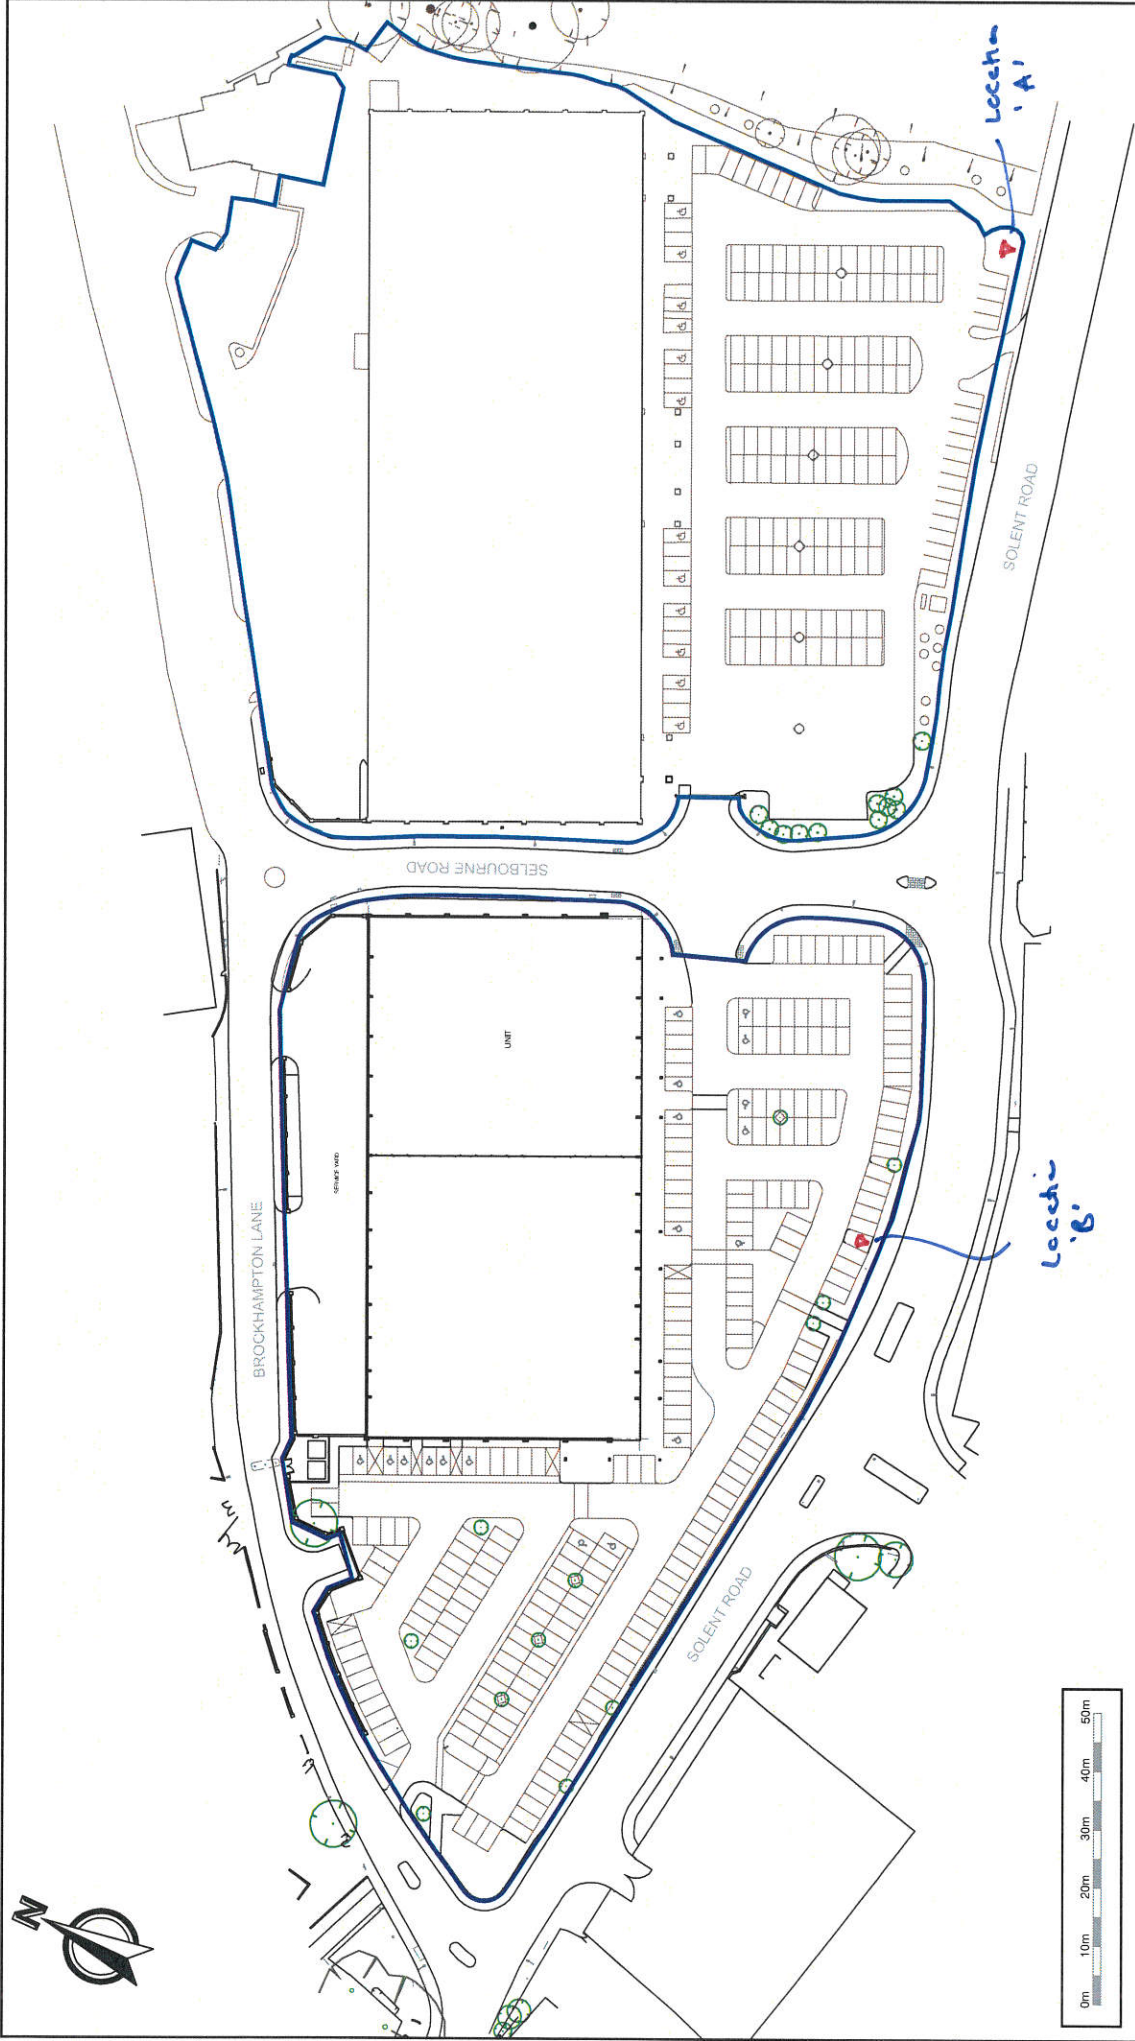

Ordnance Survey (c) Crown Copyright 2012. All rights reserved. Licence number 100020449

job no.	147-000	drawing no.	10	rev.	-
scale	1:1250	@ A4	SMM	drawn by	date
					03.02.16

SOLENT RETAIL PARK
SOLENT ROAD, HAVANT
SITE LOCATION PLAN



Hargreaves

Ruslington House, Worthing Road, Rustington, West Sussex, BN16 3PS
Tel No: (01903) 777777 Fax No: (01903) 777700