




EAST ELEVATION

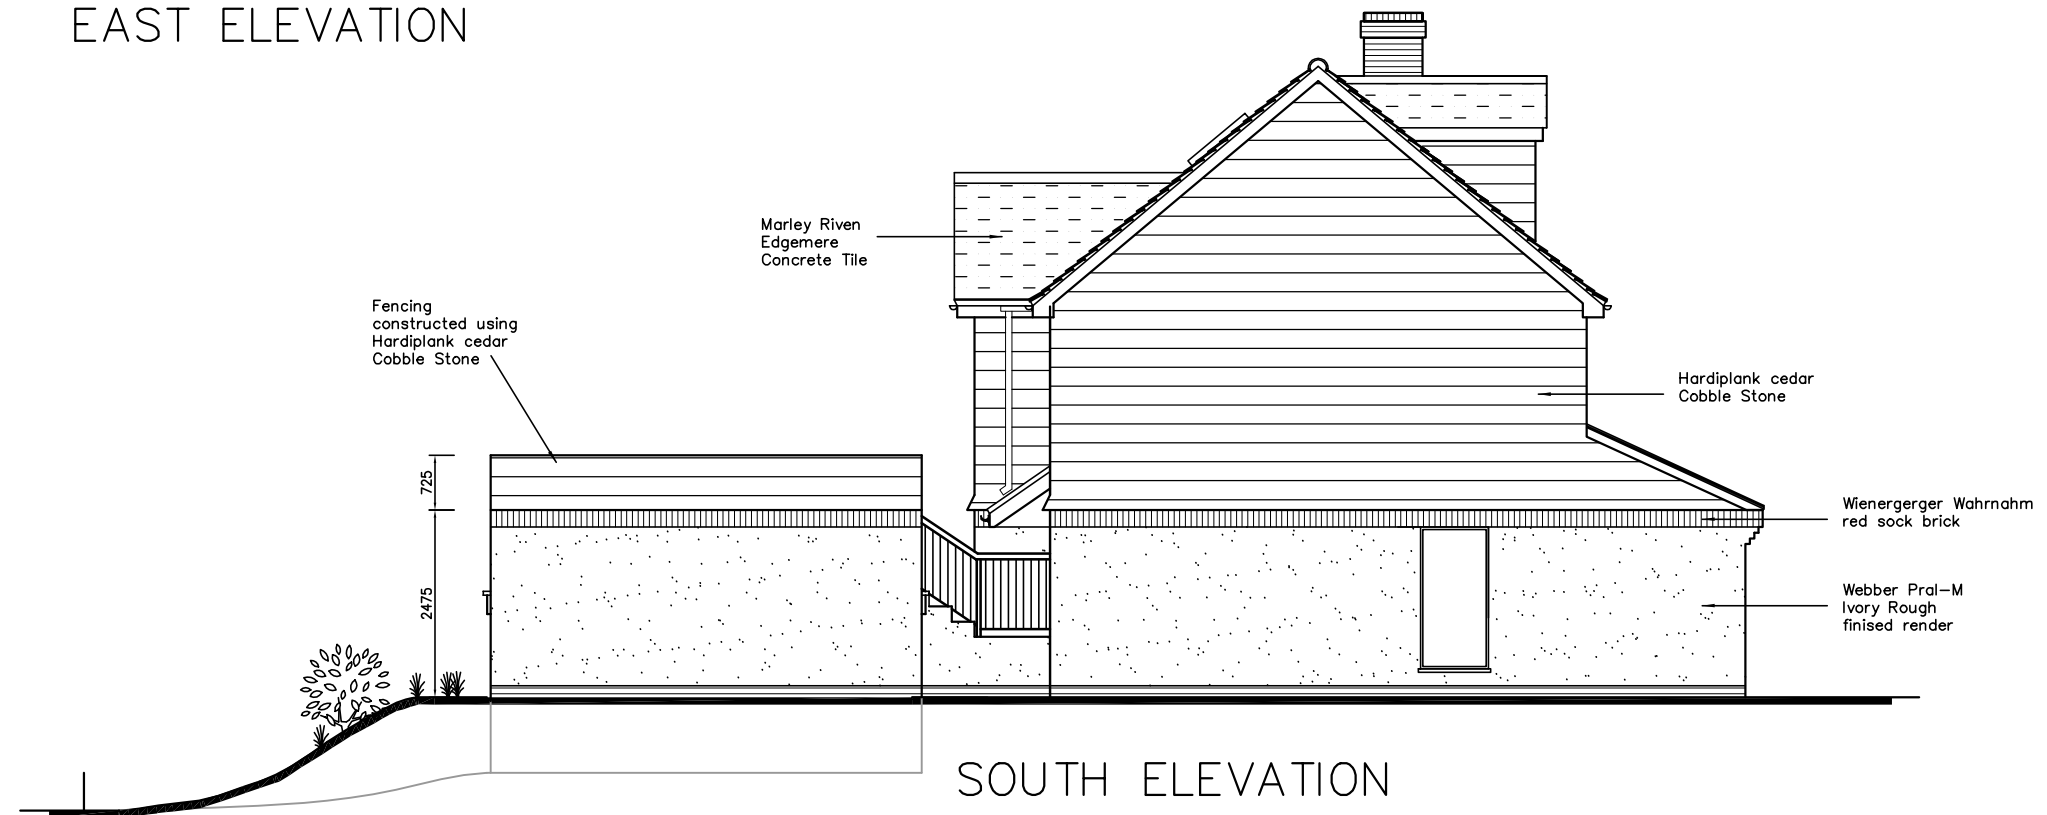


SOUTH ELEVATION

26 Leigh Road,
Havant,
PO9 2ET

PROPOSAL ELEVATIONS

Revisions
A. Screen wall added. 06/10/16
B. Screen revisions. 25/10/16

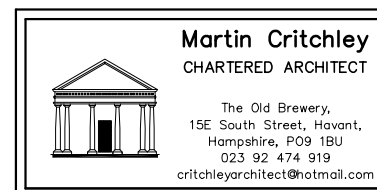

Scale A3 = 1:100
Drawn NKM/BLB
Date 13/07/16

metres

10

20

30

1645-502^B