
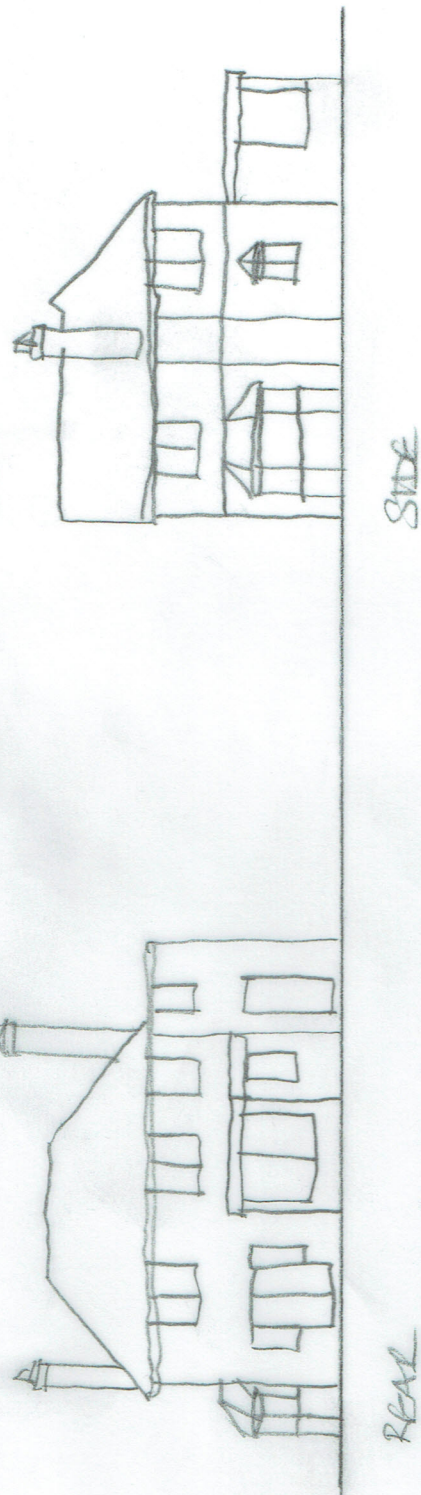


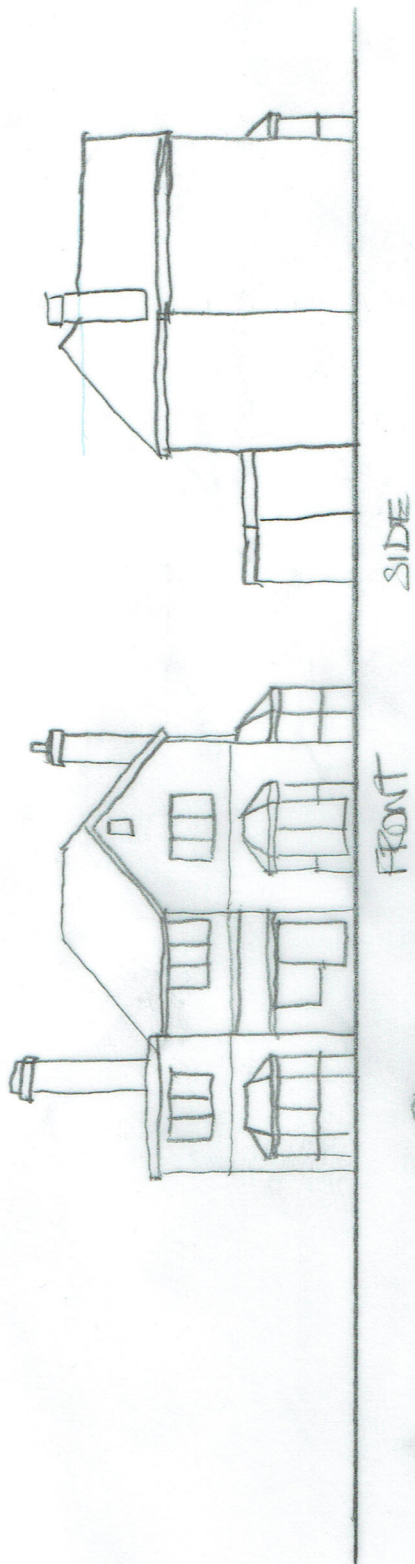

AMBERLY, ALEXANDRA AVENUE
HAYMARK ISLAND
EXISTING ELEVATIONS
Scale 1:200 @ A4