



UNITED
BY OUR
DIFFERENCE



MEADOWLANDS

Transport Statement

22/12/2014

Confidentiality: Public

Quality Management

Issue/revision	Issue 1	Revision 1	Revision 2	Revision 3
Remarks	First Issue	Second Issue		
Date	11/12/14	22/12/14		
Prepared by	Philip Moss/ Grace Blizard	Grace Blizard		
Signature				
Checked by	Chris Cary	Stephen Reed		
Signature				
Authorised by	Stephen Reed	Stephen Reed		
Signature				
Project number	70003744	70003744		
Report number				
File reference				

MEADOWLANDS

Transport Statement

22/12/2014

Client

Hampshire County Council

Consultant

WSP UK
Regus House
George Curl Way
Southampton
SO18 2RZ
UK

Tel: +44 23 8030 2696

Fax: +44 2380 302001

www.wspgroup.co.uk

Registered Address

WSP UK Limited
01383511
WSP House, 70 Chancery Lane, London, WC2A 1AF

WSP Contacts

Chris Cary 01256 318689
chris.cary@wspgroup.com

Grace Blizard 02380 302600
grace.blizard@wspgroup.com

Table of Contents

1	Introduction.....	5
1.1	Background	5
1.2	Policy Context and Methodology	5
1.3	Summary	8
2	Existing Conditions	10
2.1	Introduction.....	10
2.2	Site Location and Local Highway Network	10
2.3	Pedestrian Network.....	10
2.4	Cycle Network.....	12
2.5	Public Transport.....	12
2.6	Personal Safety	13
2.7	Committed Development.....	14
3	Development Proposals	15
3.1	Introduction.....	15
3.2	Development Access	15
3.3	Car and Cycle Parking Standards	15
3.4	Pedestrian and Cyclist Access	16
3.5	Travel Plan	17
4	Highway Impacts.....	18
4.1	Introduction.....	18
4.2	Assessment Methodology	18
4.3	Trip Generation.....	18
4.4	Vehicular Distribution and Assignment	19
4.5	Vehicle Impact Assessment	19
4.6	Summary.....	21
5	Transport Contributions.....	22
5.1	Introduction.....	22
5.2	Financial Contribution	22
5.3	Community Infrastructure Regulation 2010.....	22
6	Conclusions.....	23
	Figures	24
	Appendix A – Havant Borough Council (HBC) Scoping Correspondence.....	25
	Appendix B – Personal Injury Accident Data	26
	Appendix C – HCC Drawing 502728/001 Rev D (Proposed Site Layout)	27
	Appendix D – HCC Drawing 502728/SK1 Rev D (Site Access Arrangement).....	28
	Appendix E – HCC Drawing 502728/SK4 Rev A (Swept Path Analysis at Site Access)	29
	Appendix F – Junctions 8 Model Output (Woodcroft Lane/ Lovedean Lane Junction).....	30
	Appendix G – Woodcroft Farm’s Drawing 21834/004/SK001 Rev A for Lovedean Lane/ Milton Road Mini-Roundabout)	31
	Appendix H – Junctions 8 Model Output (Lovedean Lane/ Milton Road Mini-Roundabout).....	32

Appendix A – Havant Borough Council (HBC) Scoping Correspondence

Blizard, Grace

From: Cary, Chris
Sent: 29 September 2014 09:54
To: Blizard, Grace
Cc: Gonzalez, Ana
Subject: FW: Residential development at Meadowlands

FYI

From: Peter Marshall [<mailto:Peter.Marshall@havant.gov.uk>]
Sent: 29 September 2014 09:25
To: Cary, Chris
Subject: RE: Residential development at Meadowlands

Sorry Chris, that I have not answered this before but I was waiting to see what sites East Hants were suggesting in their SHLA documents as I am concerned that the Woodcroft Farm area could become a mini MDA and that at the present moment no cross borough mast planning has taken place.
With regards to Meadowlands and the vehicular traffic impact a simple travel statement making references to the TAs that have already been submitted will be stuffiest. However I would like the statement to include, reference to other methods of travel with regard to cycle links and pedestrian links to existing footpaths (unfortunately not to the proposed network!)

Peter J Marshall BSc MCHIT
Development Engineer
Havant Borough Council
023 92446 457
Please note: I work Tuesday, Wednesday, Thursday

From: Cary, Chris [<mailto:Chris.Cary@WSPGroup.com>]
Sent: 26 September 2014 08:52
To: Peter Marshall
Cc: Gonzalez, Ana
Subject: RE: Residential development at Meadowlands

Dear Peter,

Further to my email below, I wondered whether you'd had a chance to consider and we might be able to align a conversation to run through requirements for our TA document?

Kind regards
Chris

From: Cary, Chris
Sent: 18 September 2014 12:33
To: 'Peter.Marshall@havant.gov.uk'
Cc: Gonzalez, Ana
Subject: Residential development at Meadowlands

Dear Peter,

We met with Philippa Gordon at Hampshire CC yesterday afternoon in order to discuss the scope of assessment required to support a number of forthcoming planning applications including residential development at Meadowlands, sited west of Woodcroft Primary School (northwest of Waterlooville).

Philippa advised that given scale of the development (43 units), this would be dealt with by yourself. I've obtained your email address from the Client team who I understand have liaised with you in the past, and I was hoping we might be able to pick up pre-application discussions for the revised scheme.

For background, a Transport Assessment was produced for Meadowlands site in 2009 based on 51 units, which was accounted for at that quantum for a more recent approved development at the adjacent Woodcroft Farm site (294 units). This was supported by a TA dated July 2013 and includes for junction improvements at the Lovedean Lane/Milton Road junction.

I note that this junction and Lovedean Lane/Woodcroft Lane was previously included in the 2009 TA for Meadowlands. Given the cumulative impact and mitigation is known, and the scale of development now sits below the threshold identified in DfT TA guidance, I was hoping to clarify the necessity for the assessment of highway impact and any other requirements in order to update the TA for development at Meadowlands that we might discuss?

I look forward to hearing from you

Best regards
Chris

Christopher Cary
Associate

WSP UK, Mountbatten House, Basingview, Basingstoke, RG21 4HJ
Mobile: +44 (0)7887 059 740
Tel: +44 (0)1256 318 689
Fax: +44 (0)1256 318 700

Website: www.wspgroup.co.uk

We are WSP. United by our difference.

Environmental Advisor of the Year 2011
Number 1 Transport Consultancy 2013 (NCE Consultants File)
[Click here](#) to hear stories from our WSP people.

WSP is one of the world's fastest-growing design, engineering and management consultancies. Specialising in property, transport and environmental projects, we work with clients to create built and natural environments for the future.

Confidential


This e-mail is confidential to the named recipient. If you have received a copy in error, please destroy it. You may not use or disclose the contents of this e-mail to anyone, nor take copies of it. The only copies permitted are (1) by the named recipient and (2) for the purposes of completing successful electronic transmission to the named recipient and then only on the condition that these copies, with this notice attached, are kept confidential until destruction.

WSP UK Limited Registered Office: WSP House, 70 Chancery Lane, London, WC2A 1AF Registered Number 01383511 England

 **If possible, please consider saving paper by not printing your e-mail.**

Information in this message is confidential and may be privileged. It is intended solely for the person to whom it is addressed. If you are not the intended recipient, please notify the sender and delete the message from your system immediately.

Appendix B – Personal Injury Accident Data

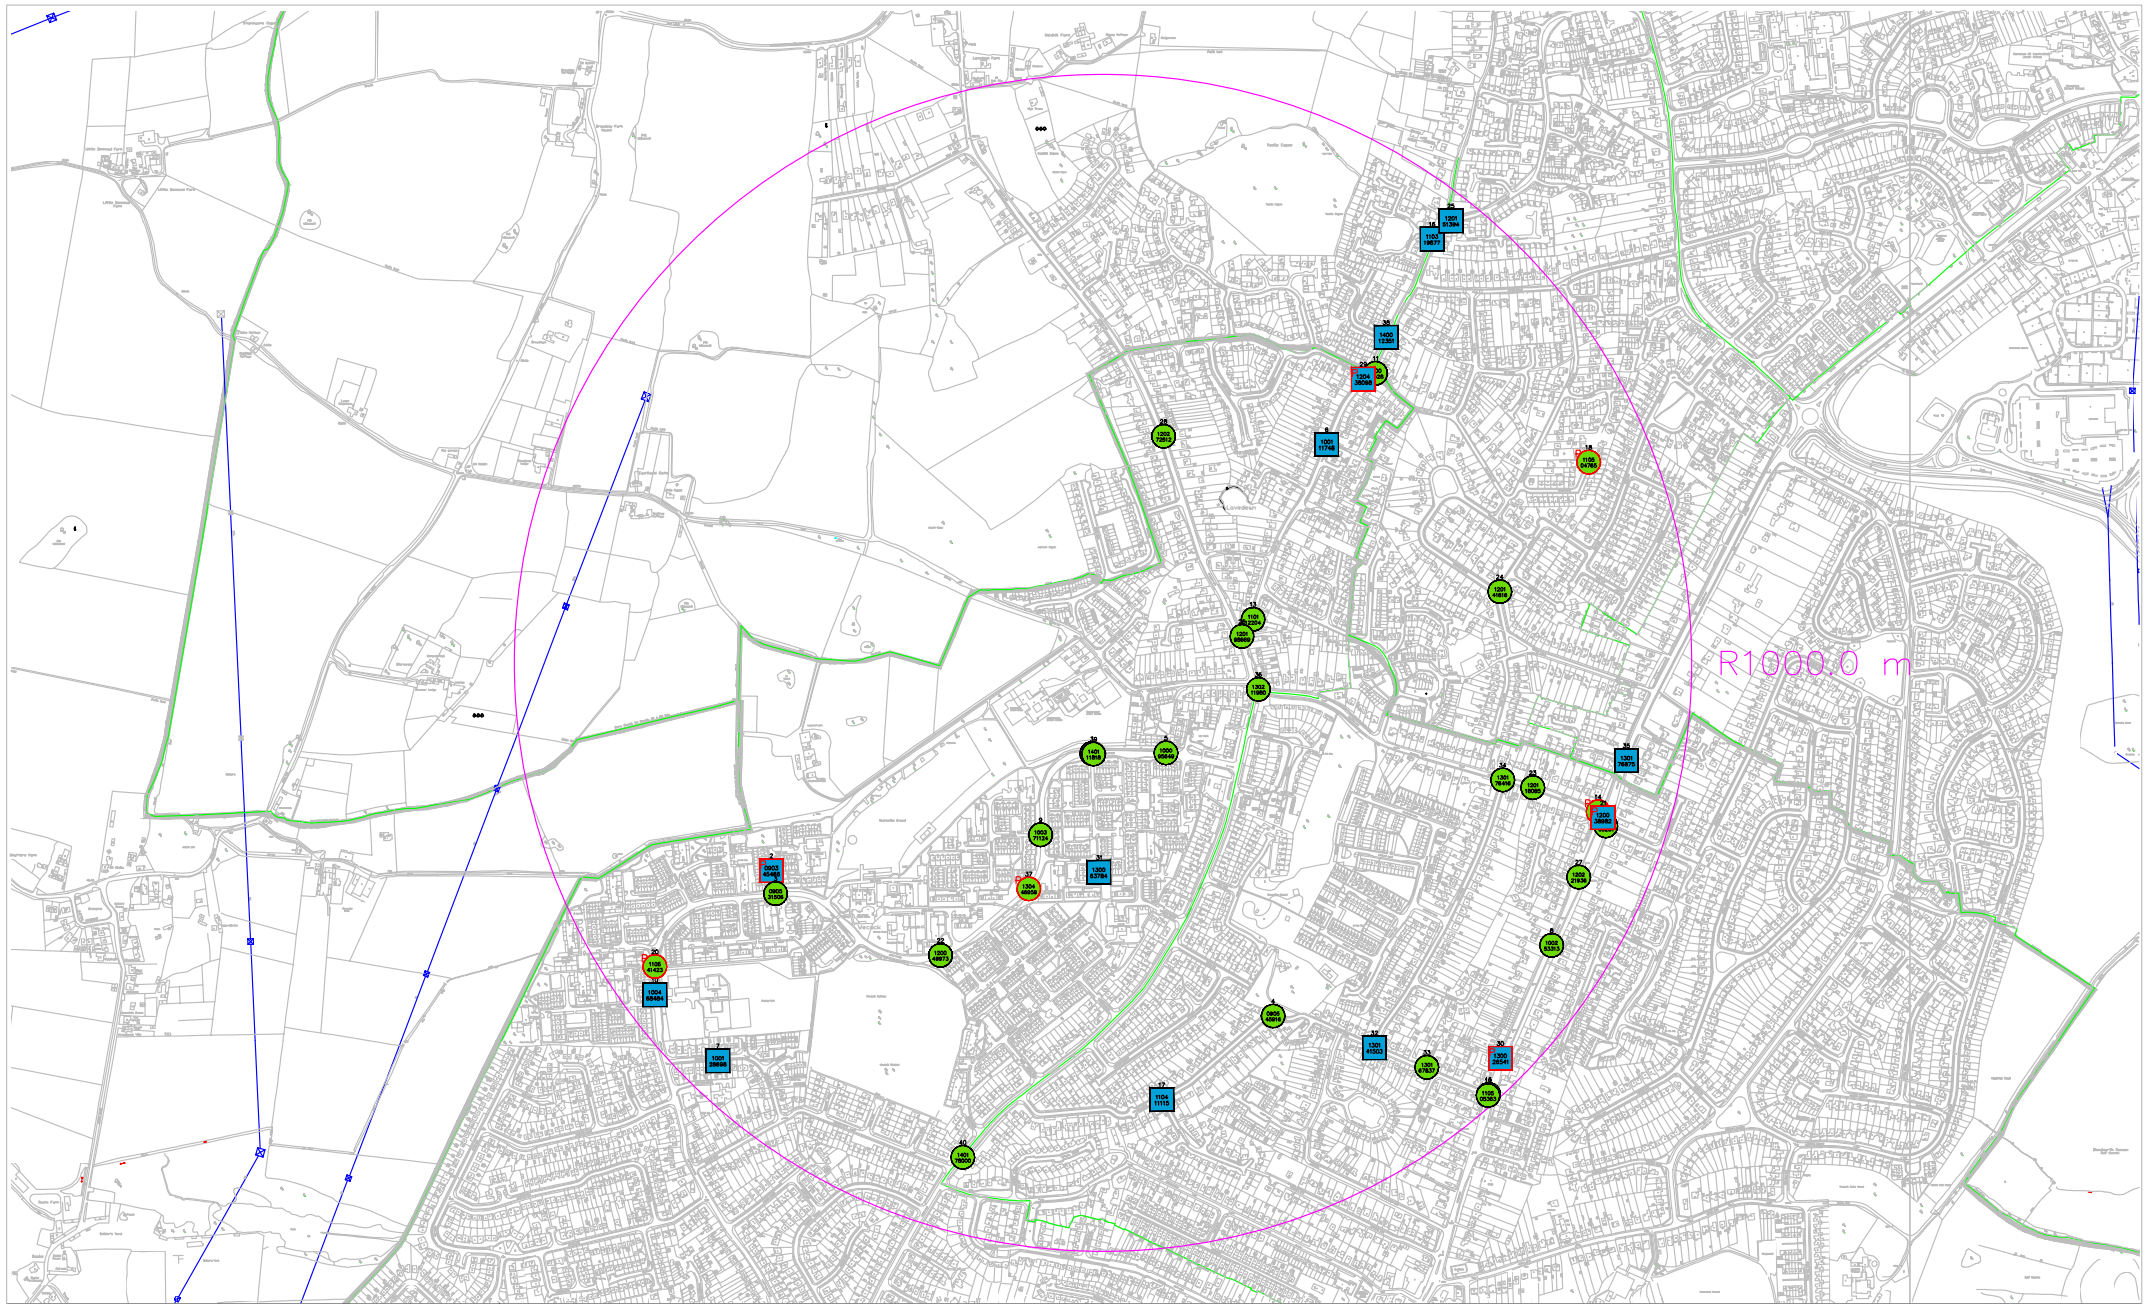

**Hampshire
County Council**
STUART JARVIS BSc DipTP FCIT MRTPI,
DIRECTOR OF ECONOMY, TRANSPORT AND ENVIRONMENT,
THE CASTLE, WINCHESTER.



Cert No. FS 21845

Personal Injury Accidents
Meadowlands Waterlooville
01-07-09 to 30-06-14



© Crown Copyright and database rights 2014. All rights reserved. HCC 100019180

Meadowlands Waterloooville
Accident Date BETWEEN '01-Jul-2009' AND '30-Jun-2014'

090316296 SLIGHT 468611/111988 21/07/2009 08:45
LOCATION EAGLE AVE JW CURLEW GARDENS COWPLAIN
DESCRIPTION CAR1 TURNING RIGHT TO TRAV SOUTH INTO CURLEW GARDENS COLLIDED WITH CAR2 TRAV EAST ALONG EAGLE AVE ATTEMPTING TO OVERTAKE ?

VEHICLES	DRIVER	CASUALTIES	VEH	SEX	AGE
1 Car	Female	26 1 Driver/Rider	SLIGHT	1 Female	26
2 Car	Female	39			

090345466 SERIOUS 468067/111789 08/08/2009 15:55
LOCATION LINNET CLOSE OUTSIDE HOUSE NO 5 COWPLAIN
DESCRIPTION CAR1 TRAV NORTH ALONG LINNET CLOSE AT SLOW SPEED PASSED A LINE OF PARKED CARS TO NEARSIDE. PED1 RAN EASTBOUND DIRECTION ACROSS LINNET CLOSE FROM PARKED VEHICLES INTO THE PATH OF CAR1 AND COLLIDED. PED1 WAS DRAGGED UNDER THE FRONT WHEEL OF CAR1

VEHICLES	DRIVER	CASUALTIES	VEH	SEX	AGE
1 Car	Female	36 1 Pedestrian	SERIOUS	1 Female	4

090531506 SLIGHT 468074/111750 10/12/2009 19:20
LOCATION EAGLE AVENUE AT JW LINNET CLOSE WATERLOOVILLE
DESCRIPTION CAR1 TRAV SOUTH ALONG LINNET CLOSE TURNED RIGHT INTO EAGLE AVENUE ACROSS PATH OF CAR2 TRAV EAST ALONG EAGLE AVENUE. CAR2 SWERVED TO AVOID CAR1 BUT VEHs COLLIDED. CAR2 LEFT CARRIAGEWAY TO OFFSIDE. CAR1 VIEW OF ROAD PART IALLY OBSTRUCTED BY PARKED VEHs ON OFFSIDE

VEHICLES	DRIVER	CASUALTIES	VEH	SEX	AGE
1 Car	Female	39 1 Driver/Rider	SLIGHT	1 Female	39
2 Car	Male	29 2 Driver/Rider	SLIGHT	2 Male	29

090545916 SLIGHT 468919/111542 21/12/2009 08:10
LOCATION LONGWOOD AVENUE OUTSIDE NUMBER 36, WATERLOOVILLE, HAMPSHIRE
DESCRIPTION VEHICLE 1 (CAR) TRAVELLING NORTH EAST ON LONGWOOD AVENUE WHEN IT FAILED TO NEGOTIATE RIGHT HAND BEND. VEH 1 SKIDDED ON BLACK ICE AND GOES UP PAVEMENT AND HIT TELEGRAPH POLE.

VEHICLES	DRIVER	CASUALTIES	VEH	SEX	AGE
1 Car	Female	28 1 Driver/Rider	SLIGHT	1 Female	28
		2 Passenger	SLIGHT	1 Female	5

100095649 SLIGHT 468737/111989 09/03/2010 08:50
LOCATION EAGLE AVENUE 30 METRES WEST OF BLACKBIRD CLOSE WATERLOOVILLE
DESCRIPTION MINIBUS1 TRAVELLING E ALONG EAGLE AVENUE WHEN THE DRIVER PASSED OUT RESULTING IN MINIBUS1 CROSSING THE CARRIAGEWAY AND HITTING A BUS STOP BEFORE COMING TO REST IN THE FENCING OF A PROPERTY

VEHICLES	DRIVER	CASUALTIES	VEH	SEX	AGE
1 Car	Male	67 1 Driver/Rider	SLIGHT	1 Male	67

100111748 SERIOUS 469010/112513 19/03/2010 18:25
LOCATION FROGMORE LN J/W ROSE HILL LOVEDEAN
DESCRIPTION MOPED TRAV NORTHEAST APPROACHING JUNCTION COLLIDED WITH CAR PARKED ON N/S

VEHICLES	DRIVER	CASUALTIES	VEH	SEX	AGE
1 M/cycle <= 50cc	Male	16 1 Driver/Rider	SERIOUS	1 Male	16
2 Car	Male	Unk			

Meadowlands Waterlooville
Accident Date BETWEEN '01-Jul-2009' AND '30-Jun-2014'

100128698 SERIOUS 467976/111466 31/03/2010 08:30
LOCATION ALBRETIA AVENUE AT JUNCTION WITH DRIVEWAY OF NUMBER 18, WATERLOOVILLE, HAMPSHIRE
DESCRIPTION VEH 1 (CAR) TRAVELLING N OUT OF DRIVEWAY FAILED TO LOOK PROPERLY AND COLLIDED WITH VEH 2 (P/CYCLE) TRAVELLING E ALONG SOUTHSIDE PAVEMENT OF ALBRETIA AVENUE.

VEHICLES	DRIVER	CASUALTIES	VEH	SEX	AGE
1 Car	Male	76 1 Driver/Rider	SERIOUS	2 Male	14
2 Pedal Cycle	Male	14			

100253313 SLIGHT 469392/111662 19/06/2010 17:00
LOCATION A3 LONDON ROAD OUTSIDE NUMBER 102B, HAVANT, HAMPSHIRE
DESCRIPTION VEH 1 (CAR) TRAVELLING S ALONG A3 LONDON ROAD FAILED TO BRAKE IN TIME AND COLLIDED WITH REAR OF VEH 2 (TAXI) IN FRONT WHICH HAD STOPPED TO ALLOW ANOTHER VEH ACCESS TO A DRIVEWAY.

VEHICLES	DRIVER	CASUALTIES	VEH	SEX	AGE
1 Car	Male	78 1 Passenger	SLIGHT	1 Female	81
2 Taxi	Male	32			

100371124 SLIGHT 468524/111850 01/09/2010 11:10
LOCATION EAGLE AVENUE JW CHAFFINCH GREEN WATERLOOVILLE
DESCRIPTION CAR1 TRAV N ALONG EAGLE AVENUE AND TURNS LEFT INTO CHAFFINCH GREEN TO PERFORM U-TURN. ONCE CAR1 RE-ENTERS EAGLE AVENUE TO TRAVEL S DRIVER FAILS TO GIVEWAY TO CAR2 TRAVELLING S ALONG EAGLE AVENUE

VEHICLES	DRIVER	CASUALTIES	VEH	SEX	AGE
1 Car	Male	31 1 Driver/Rider	SLIGHT	2 Female	18
2 Car	Female	18			

100468484 SERIOUS 467869/111578 04/11/2010 17:25
LOCATION EAGLE AVENUE AT JUNCTION WITH ROBIN GARDENS, WATERLOOVILLE, HAMPSHIRE
DESCRIPTION VEH 2 (CAR) TRAVELLING N ALONG EAGLE AVENUE. A DOG RUNS INTO CARRIAGEWAY ACROSS PATH OF VEH 2, DRIVER BRAKES AND SWERVES. FOLLOWING VEH 1 (M/CYCLE) HITS REAR OF VEH 2. RIDER THROWN FROM MACHINE.

VEHICLES	DRIVER	CASUALTIES	VEH	SEX	AGE
1 M/cycle <= 50cc	Male	17 1 Driver/Rider	SERIOUS	1 Male	17
2 Car	Male	18 2 Driver/Rider	SLIGHT	2 Male	18

110012528 SLIGHT 469093/112634 10/01/2011 08:10
LOCATION BULLS COPSE LANE AT JUNCTION WITH FROGMORE LANE, WATERLOOVILLE, HAMPSHIRE
DESCRIPTION VEH 1 (CAR) TRAVELLING NW ALONG BULLS COPSE LANE SKIDS ON ICE AND COLLIDES INTO REAR OF VEH 2 (CAR) IN FRONT WAITING TO TURN ONTO FROGMORE LANE.

VEHICLES	DRIVER	CASUALTIES	VEH	SEX	AGE
1 Car	Female	53 1 Driver/Rider	SLIGHT	2 Female	40
2 Car	Female	40			

110103281 SLIGHT 469484/111865 11/03/2011 16:00
LOCATION A3 LONDON ROAD AT JUNCTION WITH PROCHURCH ROAD, WATERLOOVILLE, HAMPSHIRE
DESCRIPTION VEH 1 (CAR) TRAVELLING N ALONG A3 LONDON ROAD, TURNS RIGHT INTO PROCHURCH ROAD FAILING TO GIVE WAY TO VEH 2 (CAR) TRAVELLING S ALONG A3 LONDON ROAD AND COLLIDES.

VEHICLES	DRIVER	CASUALTIES	VEH	SEX	AGE
1 Car	Female	65 1 Driver/Rider	SLIGHT	2 Female	36
2 Car	Female	36			

Meadowlands Waterlooville
Accident Date BETWEEN '01-Jul-2009' AND '30-Jun-2014'

110112204 SLIGHT 468885/112216 17/03/2011 14:15
LOCATION FROGMORE LANE OUTSIDE NUMBER 6, WATERLOOVILLE, HAMPSHIRE
DESCRIPTION VEH 1 (CAR) TRAVELLING S ALONG FROGMORE LANE. DRIVER OF VEH 1 HAS MEDICAL EPISODE AND COLLIDES WITH THE REAR OF VEH 2 (CAR) PARKED SHUNTING VEH 2 INTO THE REAR OF VEH 3 (CAR) PARKED AND SHUNTING VEH 3 INTO THE REAR OF VEH 4 (CAR) PARKED.

VEHICLES	DRIVER	CASUALTIES	VEH	SEX	AGE
1 Car	Female	73 1 Driver/Rider	SLIGHT	1 Female	73
2 Car	Male	41			
3 Car	Male	44			
4 Car	Male	41			

110253960 SLIGHT 469471/111889 18/06/2011 14:30
LOCATION A3 LONDON ROAD AT JUNCTION WITH LOVEDEAN LANE, WATERLOOVILLE, HAMPSHIRE
DESCRIPTION VEH 1 (CAR) TRAVELLING E ALONG LOVEDEAN LANE SLOWS TO TURN LEFT INTO A3 LONDON ROAD WHEN CAS 1 (PEDESTRIAN) RUNS FROM NORTHSIDE PAVEMENT TO SOUTH FAILING TO LOOK AND COLLIDES INTO FRONT OF VEH 1.

VEHICLES	DRIVER	CASUALTIES	VEH	SEX	AGE
1 Car	Male	49 1 Pedestrian	SLIGHT	1 Female	16

110294356 SLIGHT 469285/111409 14/07/2011 07:50
LOCATION A3 LONDON ROAD AT JUNCTION WITH LONGWOOD AVENUE, WATERLOOVILLE, HAMPSHIRE
DESCRIPTION VEH 2 (CAR) TRAVELLING E ALONG LONGWOOD AVENUE, TURNS RIGHT ONTO LONGWOOD ROAD FAILING TO SEE VEH 1 (M/CYCLE) TRAVELLING N ALONG A3 LONDON ROAD CAUSING VEH 1 COLLIDES INTO NEARSIDE OF VEH 2.

VEHICLES	DRIVER	CASUALTIES	VEH	SEX	AGE
1 M/cycle 50 - 125cc	Male	21 1 Driver/Rider	SLIGHT	1 Male	21
2 Car	Male	49			

110319877 SERIOUS 469189/112862 29/07/2011 17:52
LOCATION FROGMORE LN J/W PENTERE RD HORNDEAN
DESCRIPTION VAN3 TRAV SOUTHWEST NEG LH BEND FROM STONECHAT RD TOWARDS FROGMORE LN DRIVER SWERVED TO AVOID STAT CAR1 FACING SOUTH WAITING TO TURN RIGHT INTO PENTERE RD VAN3 THEN COLLIDED WITH CAR2 TRAV NORTH FROM LOVEDEAN

VEHICLES	DRIVER	CASUALTIES	VEH	SEX	AGE
1 Car	Female	27 1 Driver/Rider	SERIOUS	3 Male	47
2 Car	Female	45 2 Driver/Rider	SLIGHT	2 Female	45
3 Van/Goods < 3.5t	Male	47 3 Driver/Rider	SLIGHT	1 Female	27

110411115 SERIOUS 468730/111400 27/09/2011 15:20
LOCATION LONGWOOD AVENUE AT JUNCTION WITH EVERGLADES AVENUE, WATERLOOVILLE, HAMPSHIRE
DESCRIPTION VEH 2 (CAR) TRAVELLING NE ALONG LONGWOOD AVENUE TURNS RIGHT INTO EVERGLADES AVENUE. VEH 1 (CAR) TRAVELLING SW ALONG LONGWOOD AVENUE AT EXCESS SPEED, HITS TURNING VEH 2, CAUSING VEH 2 TO LEAVE CARRIAGEWAY TO OFFSIDE AND HIT A TREE.

VEHICLES	DRIVER	CASUALTIES	VEH	SEX	AGE
1 Car	Male	30 1 Passenger	SERIOUS	1 Female	17
2 Car	Female	20 2 Driver/Rider	SLIGHT	2 Female	20

Meadowlands Waterlooville
Accident Date BETWEEN '01-Jul-2009' AND '30-Jun-2014'

110504765 SLIGHT 469455/112483 29/11/2011 21:35
LOCATION WILTON DRIVE OUTSIDE NUMBER 36, HORNDEAN, HAMPSHIRE
DESCRIPTION VEH 1 (CAR) TRAVELLING N ALONG WILTON DRIVE COMES TO THE END OF THE CUL DE SAC FACING NUMBER 36, REVERSES INTENDING TO TURN AROUND AND COLLIDES WITH THE LEFT LEG OF CAS 1 (PEDESTRIAN) STANDING STILL IN THE ROAD.

VEHICLES	DRIVER	CASUALTIES	VEH	SEX	AGE
1 Car	Male	18 1 Pedestrian	SLIGHT	1 Male	41

110505363 SLIGHT 469284/111407 30/11/2011 12:04
LOCATION A3 LONDON RD JW LONGWOOD AVE WATERLOOVILLE
DESCRIPTION M/C1 TRAV SOUTH A3 LONDON RD TURNS RIGHT INTO LONGWOOD AVE REAR WHEEL SLIDES OUT DUE TO THE WET ROAD CONDITIONS CAUSING RIDER TO LOSE CONTROL AND FALL TO THE RIGHT HAND SIDE (PELICAN XING WITHIN 50M BUT NOT MATERIAL TO CRASH)

VEHICLES	DRIVER	CASUALTIES	VEH	SEX	AGE
1 M/cycle <= 50cc	Male	16 1 Driver/Rider	SLIGHT	1 Male	16

110541423 SLIGHT 467869/111626 28/12/2011 18:15
LOCATION EAGLE AVENUE 28 METRES SOUTH OF PUFFIN WALK, WATERLOOVILLE, HAMPSHIRE
DESCRIPTION CAS 1 (PEDESTRIAN) WALKING ALONG EAGLE AVENUE ON EASTSIDE PAVEMENT BEGAN CROSS TO WESTSIDE AS VEH 1 (CAR) TRAVELLING S PAST, THE DRAFT CAUSED CAS 1 TO FALL OVER.

VEHICLES	DRIVER	CASUALTIES	VEH	SEX	AGE
1 Car	Not known	Unk 1 Pedestrian	SLIGHT	1 Female	64

120038982 SERIOUS 469479/111879 16/01/2012 08:00
LOCATION A3 LONDON ROAD AT JUNCTION WITH LOVEDEAN LANE, WATERLOOVILLE, HAMPSHIRE
DESCRIPTION VEH 1 (CAR) TRAVELLING N ALONG A3 LONDON ROAD OVERTAKES VEH 2 (REFUSE LORRY) STATIONARY AGAINST WEST KERB AND COLLIDES WITH WHEELIE BIN BEING HELD BY CAS 1 (PEDESTRIAN) STOOD IN CENTRE OF ROAD ON THE HATCHINGS CAUSING CAS 1 TO SPIN ROUND.

VEHICLES	DRIVER	CASUALTIES	VEH	SEX	AGE
1 Other: Refuse Vehicle	Female	68 1 Pedestrian	SERIOUS	1 Male	32
2 Other: Refuse Vehicle	Male	Unk			

120049973 SLIGHT 468354/111645 05/02/2012 00:43
LOCATION EAGLE AVENUE OUTSIDE NUMBER 73, WATERLOOVILLE, HAMPSHIRE
DESCRIPTION VEH 1 (CAR) TRAVELLING NW ALONG EAGLE AVENUE AND COLLIDED WITH A CENTRAL BOLLARD AND ROAD SIGN. VEH 1 COMPLETELY BLOCKED THE CARRIAGEWAY. DRIVER FAILED TO REMAIN WITH THE VEH 1.

VEHICLES	DRIVER	CASUALTIES	VEH	SEX	AGE
1 Car	Female	43 1 Driver/Rider	SLIGHT	1 Female	43

120118085 SLIGHT 469360/111930 24/03/2012 21:20
LOCATION LOVEDEAN LANE OUTSIDE NUMBER 11, COWPLAIN, HAMPSHIRE
DESCRIPTION VEH 1 (CAR) TRAVELLING W ALONG LOVEDEAN LANE SLOWED FOR TRAFFIC AHEAD. VEH 2 (CAR) WHICH WAS TAIL-GATING, THEN COLLIDED WITH THE REAR OF VEH 2.

VEHICLES	DRIVER	CASUALTIES	VEH	SEX	AGE
1 Car	Male	42 1 Driver/Rider	SLIGHT	1 Male	42
2 Car	Male	Unk			

Meadowlands Waterlooville
Accident Date BETWEEN '01-Jul-2009' AND '30-Jun-2014'

120141616 SLIGHT 469304/112263 11/04/2012 17:50
LOCATION BLENHEIM ROAD AT JUNCTION WITH WOODSTOCK AVENUE, WATERLOOVILLE, HAMPSHIRE
DESCRIPTION VEH 2 (P/CYCLE) TRAVELLING SE ALONG WOODSTOCK AVENUE DOING A WHEELIE, RODE INTO BLENHEIM ROAD AND COLLIDED WITH VEH 1 (CAR) TRAVELLING S ALONG BLENHEIM ROAD AROUND LEFT HAND BEND.

VEHICLES	DRIVER	CASUALTIES	VEH	SEX	AGE
1 Car	Male	64 1 Driver/Rider	SLIGHT	2 Male	12
2 Pedal Cycle	Male	12			

120151394 SERIOUS 469221/112893 19/04/2012 14:00
LOCATION FROGMORE LN BEND NR STONECHAT RD HORNDEAN
DESCRIPTION M/C TRAV NORTHEAST TOWARDS HORNDEAN NEG RH BEND RIDER LOST CONTROL THEN PARTED FROM MACHINE

VEHICLES	DRIVER	CASUALTIES	VEH	SEX	AGE
1 M/cycle 50 - 125cc	Male	23 1 Driver/Rider	SERIOUS	1 Male	23

120198669 SLIGHT 468866/112187 24/05/2012 09:35
LOCATION LOVEDEAN LANE AT JUNCTION WITH FROGMORE LANE, COWPLAIN, HAMPSHIRE
DESCRIPTION VEH 1 (CAR) TRAVELLING N ALONG LOVEDEAN LANE TURNED RIGHT FOR FROGMORE LANE AND COLLIDED WITH THE OFFSIDE OF VEH 2 (CAR), PUSHING IT INTO VEH 3 (CAR) WHICH WAS WAITING TO PULL OUT OF FROGMORE LANE.

VEHICLES	DRIVER	CASUALTIES	VEH	SEX	AGE
1 Car	Female	36 1 Driver/Rider	SLIGHT	1 Female	36
2 Car	Female	59			
3 Car	Female	67			

120221936 SLIGHT 469438/111778 09/06/2012 21:10
LOCATION A3 LONDON ROAD AT JUNCTION WITH KENDAL CLOSE, WATERLOOVILLE, HAMPSHIRE
DESCRIPTION VEH 1 (CAR) TRAVELLING NE ALONG A3 LONDON ROAD BRAKED AFTER THE DRIVER SAW THAT SHE WAS OVER THE 30MPH SPEED LIMIT. VEH 2 (CAR) FAILED TO SLOW IN TIME AND COLLIDED WITH THE REAR OF VEH 1.

VEHICLES	DRIVER	CASUALTIES	VEH	SEX	AGE
1 Car	Female	20 1 Driver/Rider	SLIGHT	1 Female	20
2 Car	Female	18			

120272512 SLIGHT 468733/112527 15/07/2012 14:50
LOCATION LOVE DEAN LANE OUTSIDE NUMBER 120, COWPLAIN, HAMPSHIRE
DESCRIPTION VEH 1 (CAR) WAS PARKED ON A DRIVEWAY WHILST CAS 1 (DRIVER) WAS UNLOADING SHOPPING. VEH 1 THEN BEGAN ROLLING W OFF THE DRIVEWAY DRAGGING CAS 1 TO THE GROUND. VEH 1 WENT ON TO CROSS THE CARRIAGEWAY AND HIT A FENCE ACROSS THE ROAD.

VEHICLES	DRIVER	CASUALTIES	VEH	SEX	AGE
1 Car	Female	77 1 Driver/Rider	SLIGHT	1 Female	77

120438098 SERIOUS 469072/112624 09/11/2012 15:00
LOCATION FROGMORE LANE AT JUNCTION WITH YOELLS LANE, WATERLOOVILLE, HAMPSHIRE
DESCRIPTION OFFSIDE WING MIRROR OF VEH 1 (CAR) TRAVELLING SW ALONG FROGMORE LANE, CLIPS CAS 1 (PEDESTRIAN) CROSSING SE OUTSIDE NUMBER 61, CAUSING CAS 1 TO FALL ONTO CARRIAGEWAY.

VEHICLES	DRIVER	CASUALTIES	VEH	SEX	AGE
1 Car	Female	Unk 1 Pedestrian	SERIOUS	1 Male	10

Meadowlands Waterlooville
Accident Date BETWEEN '01-Jul-2009' AND '30-Jun-2014'

130026541 SERIOUS 469305/111470 21/01/2013 15:42
LOCATION A3 LONDON ROAD OUTSIDE NUMBER 149, COWPLAIN, HAMPSHIRE
DESCRIPTION VEH 1 (CAR) TRAVELLING N ALONG A3 LONDON ROAD COLLIDES WITH CAS 1
(PEDESTRIAN) WHO STEPPED OUT FROM WEST PAVEMENT IN FRONT OF VEH 1.

VEHICLES	DRIVER	CASUALTIES	VEH	SEX	AGE
1 Car	Male	23 1 Pedestrian	SERIOUS	1 Male	85

130063784 SERIOUS 468623/111786 18/02/2013 18:37
LOCATION DOVE CLOSE OUTSIDE 41, COWPLAIN, HAMPSHIRE
DESCRIPTION VEH 1 (CAR) TRAVELLING E ALONG DOVE CLOSE MOUNTS THE KERB AND COLLIDED ON
ITS FRONT WITH A LAMP POST.

VEHICLES	DRIVER	CASUALTIES	VEH	SEX	AGE
1 Car	Female	71 1 Driver/Rider	SERIOUS	1 Female	71

130141503 SERIOUS 469091/111488 20/04/2013 11:21
LOCATION LONGWOOD AVENUE AT JUNCTION WITH GLADYS AVENUE, COWPLAIN, HAMPSHIRE
DESCRIPTION VEH 1 (P/CYCLE) TRAVELLING S ALONG GLADYS AVENUE FAILS TO STOP AT GIVE WAY
LINE AND ENTERS LONGWOOD AVENUE COLLIDING WITH VEH 2 (CAR) TRAVELLING W
ALONG LONGWOOD AVENUE.

VEHICLES	DRIVER	CASUALTIES	VEH	SEX	AGE
1 Pedal Cycle	Male	15 1 Driver/Rider	SERIOUS	1 Male	15
2 Car	Female	47			

130167837 SLIGHT 469180/111455 09/05/2013 15:00
LOCATION ASHINGTON CLOSE AT JUNCTION WITH LONGWOOD AVENUE, HAMPSHIRE
DESCRIPTION VEH 1 (CAR) TRAVELLING S ALONG ASHINGTON CLOSE PULLS OUT ACROSS PAVEMENT TO
TURN LEFT ONTO LONGWOOD AVENUE CAUSING VEH 2 (P/CYCLE) TRAVELLING SE ALONG
NORTH PAVEMENT OF LONGWOOD AVENUE TO SWERVE TO AVOID VEH 1.

VEHICLES	DRIVER	CASUALTIES	VEH	SEX	AGE
1 Car	Female	Unk 1 Driver/Rider	SLIGHT	2 Male	38
2 Pedal Cycle	Male	38			

130176416 SLIGHT 469309/111943 16/05/2013 09:30
LOCATION LOVEDEAN LANE AT JUNCTION WITH GLADYS AVENUE, HAVANT, HAMPSHIRE
DESCRIPTION VEH 1 (VAN) TRAVELLING N ALONG GLADYS AVENUE FAILED TO SEE VEH 2 (CAR)
TRAVELLING W ALONG LOVEDEAN LANE. VEH 1 TURNED RIGHT INTO PATH OF VEH 2
CAUSING COLLISION. VEH 1 DISTRACTED BY NEEDING TO EXIT JUNCTION TO ALLOW
ANOTHER VEH TO ENTER JUNCTION.

VEHICLES	DRIVER	CASUALTIES	VEH	SEX	AGE
1 Van/Goods < 3.5t	Male	57 1 Driver/Rider	SLIGHT	2 Male	50
2 Car	Male	50			

130176875 SERIOUS 469519/111976 15/05/2013 17:00
LOCATION A3 PORTSMOUTH ROAD AT JUNCTION WITH PUMP LANE, WATERLOOVILLE, HAMPSHIRE
DESCRIPTION VEH 1 (P/CYCLE) TRAVELLING SW ALONG A3 PORTSMOUTH ROAD WAS HIT BY WITH VEH 2
(CAR) TRAVELLING SE ALONG PUMP LANE ONTO A3 PORTSMOUTH ROAD.

VEHICLES	DRIVER	CASUALTIES	VEH	SEX	AGE
1 Pedal Cycle	Male	35 1 Driver/Rider	SERIOUS	1 Male	35
2 Car	Not known	Unk			

Meadowlands Waterlooville
Accident Date BETWEEN '01-Jul-2009' AND '30-Jun-2014'

130211980 SLIGHT 468894/112097 11/06/2013 11:46
LOCATION LOVEDEAN LANE AT JUNCTION WITH MILTON ROAD, WATERLOOVILLE, HAMPSHIRE
DESCRIPTION VEH 1 (CAR) TRAVELLING N ALONG MILTON ROAD TURNS RIGHT INTO LOVEDEAN LANE, THOUGHT VEH 2 (LORRY) TRAVELLING W ALONG LOVEDEAN LANE INDICATING TO TURN LEFT INTO MILTON ROAD, HOWEVER WAS TURNING INTO WOODCROFT LANE 10 METRES AFTER MILTON ROAD

VEHICLES	DRIVER	CASUALTIES	VEH	SEX	AGE
1 Car	Female	61 1 Driver/Rider SLIGHT	1	Female	61
2 Goods 3.5 - 7.5t	Male	46 2 Passenger SLIGHT	1	Female	2

130446959 SLIGHT 468504/111758 27/11/2013 11:59
LOCATION EAGLE AVENUE 44 METRES SOUTHWEST OF DOVE CLOSE, WATERLOOVILLE, HAMPSHIRE
DESCRIPTION CAS 1 (PEDESTRIAN) TRAVELLING W ACROSS EAGLE AVENUE FROM BEHIND A STATIONARY BUS RAN INTO PATH OF VEH 1 (CAR) TRAVELLING N ALONG EAGLE AVENUE CAUSING COLLISION.

VEHICLES	DRIVER	CASUALTIES	VEH	SEX	AGE
1 Car	Female	63 1 Pedestrian SLIGHT	1	Male	16

140012351 SERIOUS 469111/112695 11/01/2014 18:24
LOCATION FROGMORE LANE AT JUNCTION WITH ELMESWELLE ROAD, HORNDEAN, HAMPSHIRE
DESCRIPTION VEH 1 (CAR) TRAVELLING SE TURNED RIGHT FROM ELMESWELLE ROAD INTO FROGMORE LANE INTO THE PATH OF VEH 2 (M/CYCLE) TRAVELLING NE. VEH 2 COLLIDED WITH THE OFFSIDE OF VEH 1.

VEHICLES	DRIVER	CASUALTIES	VEH	SEX	AGE
1 Car	Male	22 1 Driver/Rider SERIOUS	2	Male	18
2 M/cycle 50 - 125cc	Male	18			

140111818 SLIGHT 468614/111987 31/03/2014 13:00
LOCATION EAGLE AVENUE AT JUNCTION WITH CURLEW GARDENS, COWPLAIN, HAMPSHIRE
DESCRIPTION VEH 1 (CAR) WAS TRAVELLING W ALONG EAGLE AVENUE WHEN VEH 2 (CAR) TRAVELLING E TURNED RIGHT FOR CURLEW GARDENS INTO ITS PATH, CAUSING VEH 1 TO COLLIDE WITH THE NEAR SIDE OF VEH 2.

VEHICLES	DRIVER	CASUALTIES	VEH	SEX	AGE
1 Car	Female	51 1 Driver/Rider SLIGHT	1	Female	51
2 Car	Female	22 2 Passenger SLIGHT	2	Female	21


140178000 SLIGHT 468392/111302 21/05/2014 10:40
LOCATION MILTON ROAD OUTSIDE NUMBER 274, COWPLAIN, HAMPSHIRE
DESCRIPTION VEH 1 (CAR) WAS TRAVELLING SW ALONG MILTON ROAD WHEN VEH 2 (MOBILITY SCOOTER) PULLED OUT FROM THE NEAR SIDE INTO ITS PATH. VEH 1 COLLIDED WITH THE OFFSIDE OF VEH 2.

VEHICLES	DRIVER	CASUALTIES	VEH	SEX	AGE
1 Car	Male	19 1 Driver/Rider SLIGHT	2	Male	69
2 Mobility scooter	Male	69			

Appendix C – HCC Drawing 502728/001 Rev D (Proposed Site Layout)



LEGEND		
KEY	DESCRIPTION	AREA
	HIGHWAY	2900m²
	HOUSE ROOFS	2364m²
	DRIVEWAYS (POSSIBLE PERMEABLE PAVING)	1200m²
	TOTAL	6564m²
	SEWER EASEMENT	
	GEODELLULAR UNDERGROUND STORAGE TANK	
	EXISTING ADAPTABLE SURFACE WATER SEWER	
	EXISTING ADAPTABLE FOUL SEWER	
	PROPOSED ADAPTABLE SURFACE WATER SEWER	
	PROPOSED ADAPTABLE FOUL SEWER	

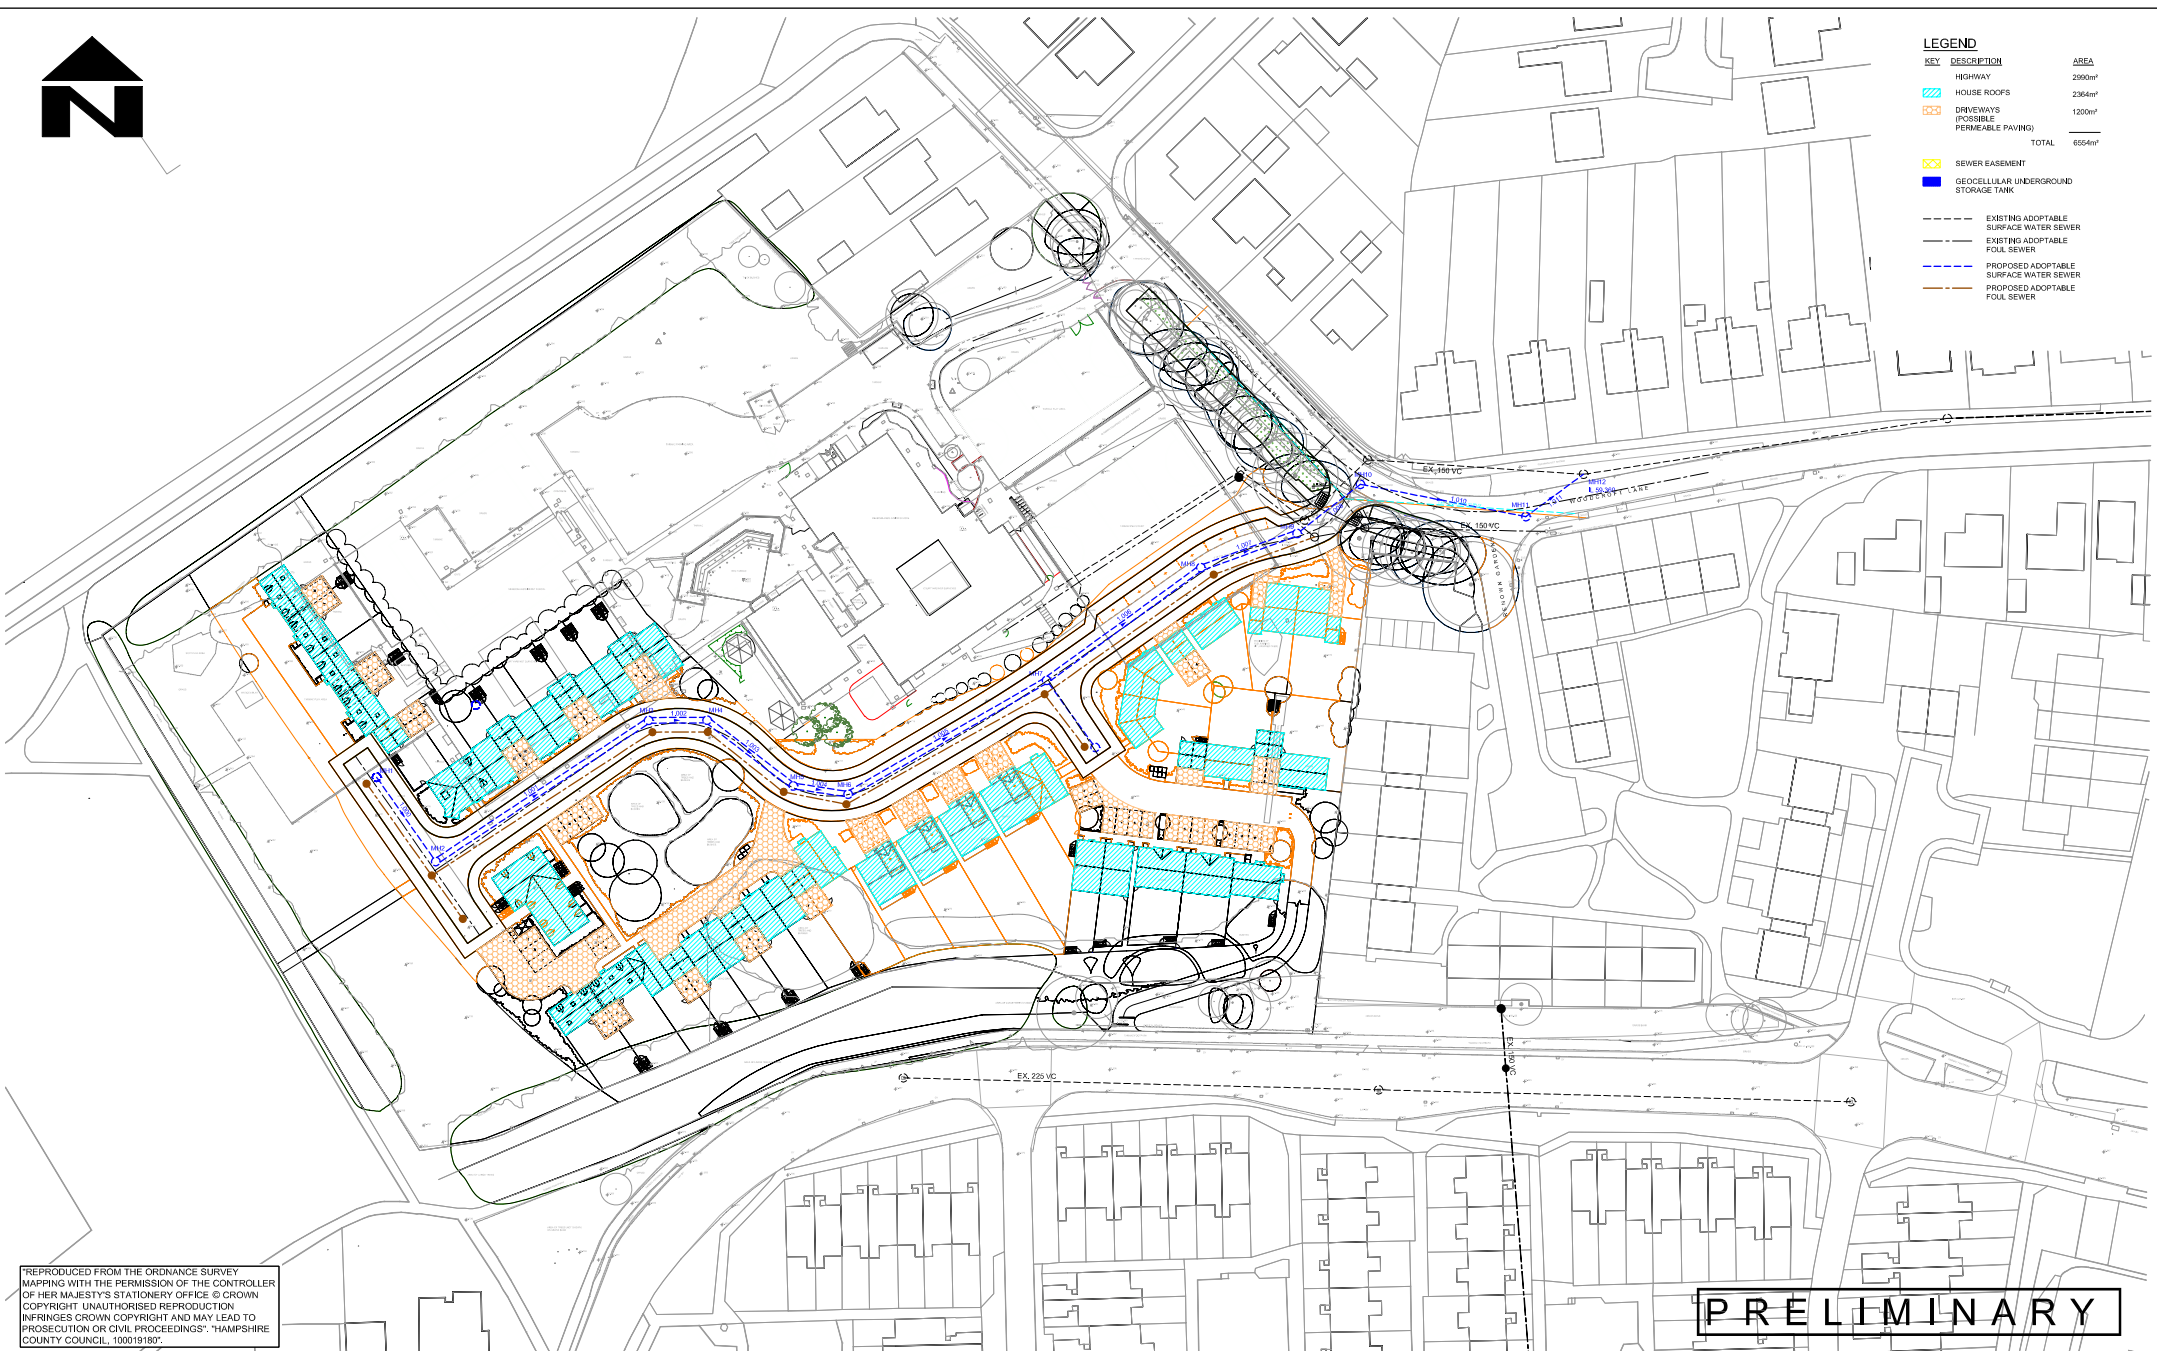


"REPRODUCED FROM THE ORDNANCE SURVEY
MAPPING WITH THE PERMISSION OF THE CONTROLLER
OF HER MAJESTY'S STATIONARY OFFICE © CROWN
COPYRIGHT UNAUTHORISED REPRODUCTION
INFRINGES CROWN COPYRIGHT AND MAY LEAD TO
PROSECUTION OR CIVIL PROCEEDINGS". HAMPSHIRE
COUNTY COUNCIL, 100019180"

PRELIMINARY

D Drawing amended to suit revised layout				09/08/12 RD SF DD			
REV.	AMENDMENT	DATE	DRAWN	CHKD	APPD	CLIENT	
						HAMPSHIRE COUNTY COUNCIL PROPERTY, BUSINESS AND REGULATORY SERVICES ASSETS AND DEVELOPMENT	
						CONSULTANT	
						Hampshire County Council Engineering CONSULTANTS	
						STUART JARVIS BSc DipTP FCIHT MRTPI, DIRECTOR OF ENVIRONMENT, THE CASTLE, WINCHESTER.	
DRAWN		RD		SCHEME		DRAWING TITLE	
CHKD		RD		MEADOWLANDS SCHOOL WOODCROFT LANE WATERLOOVILLE		DRAINAGE STRATEGY	
CHECKED		SF		JOB No. R.J502728.03		REV 09/08/12 at 4.39pm	
APPROVED		DD		SCALE @ A1 1:500		SHEET No. 1	
		DATE		JAN 2011		DRG No. 502728/001	
						REV D	
						SUFFIC P	

Appendix D – HCC Drawing 502728/SK1 Rev D (Site Access Arrangement)

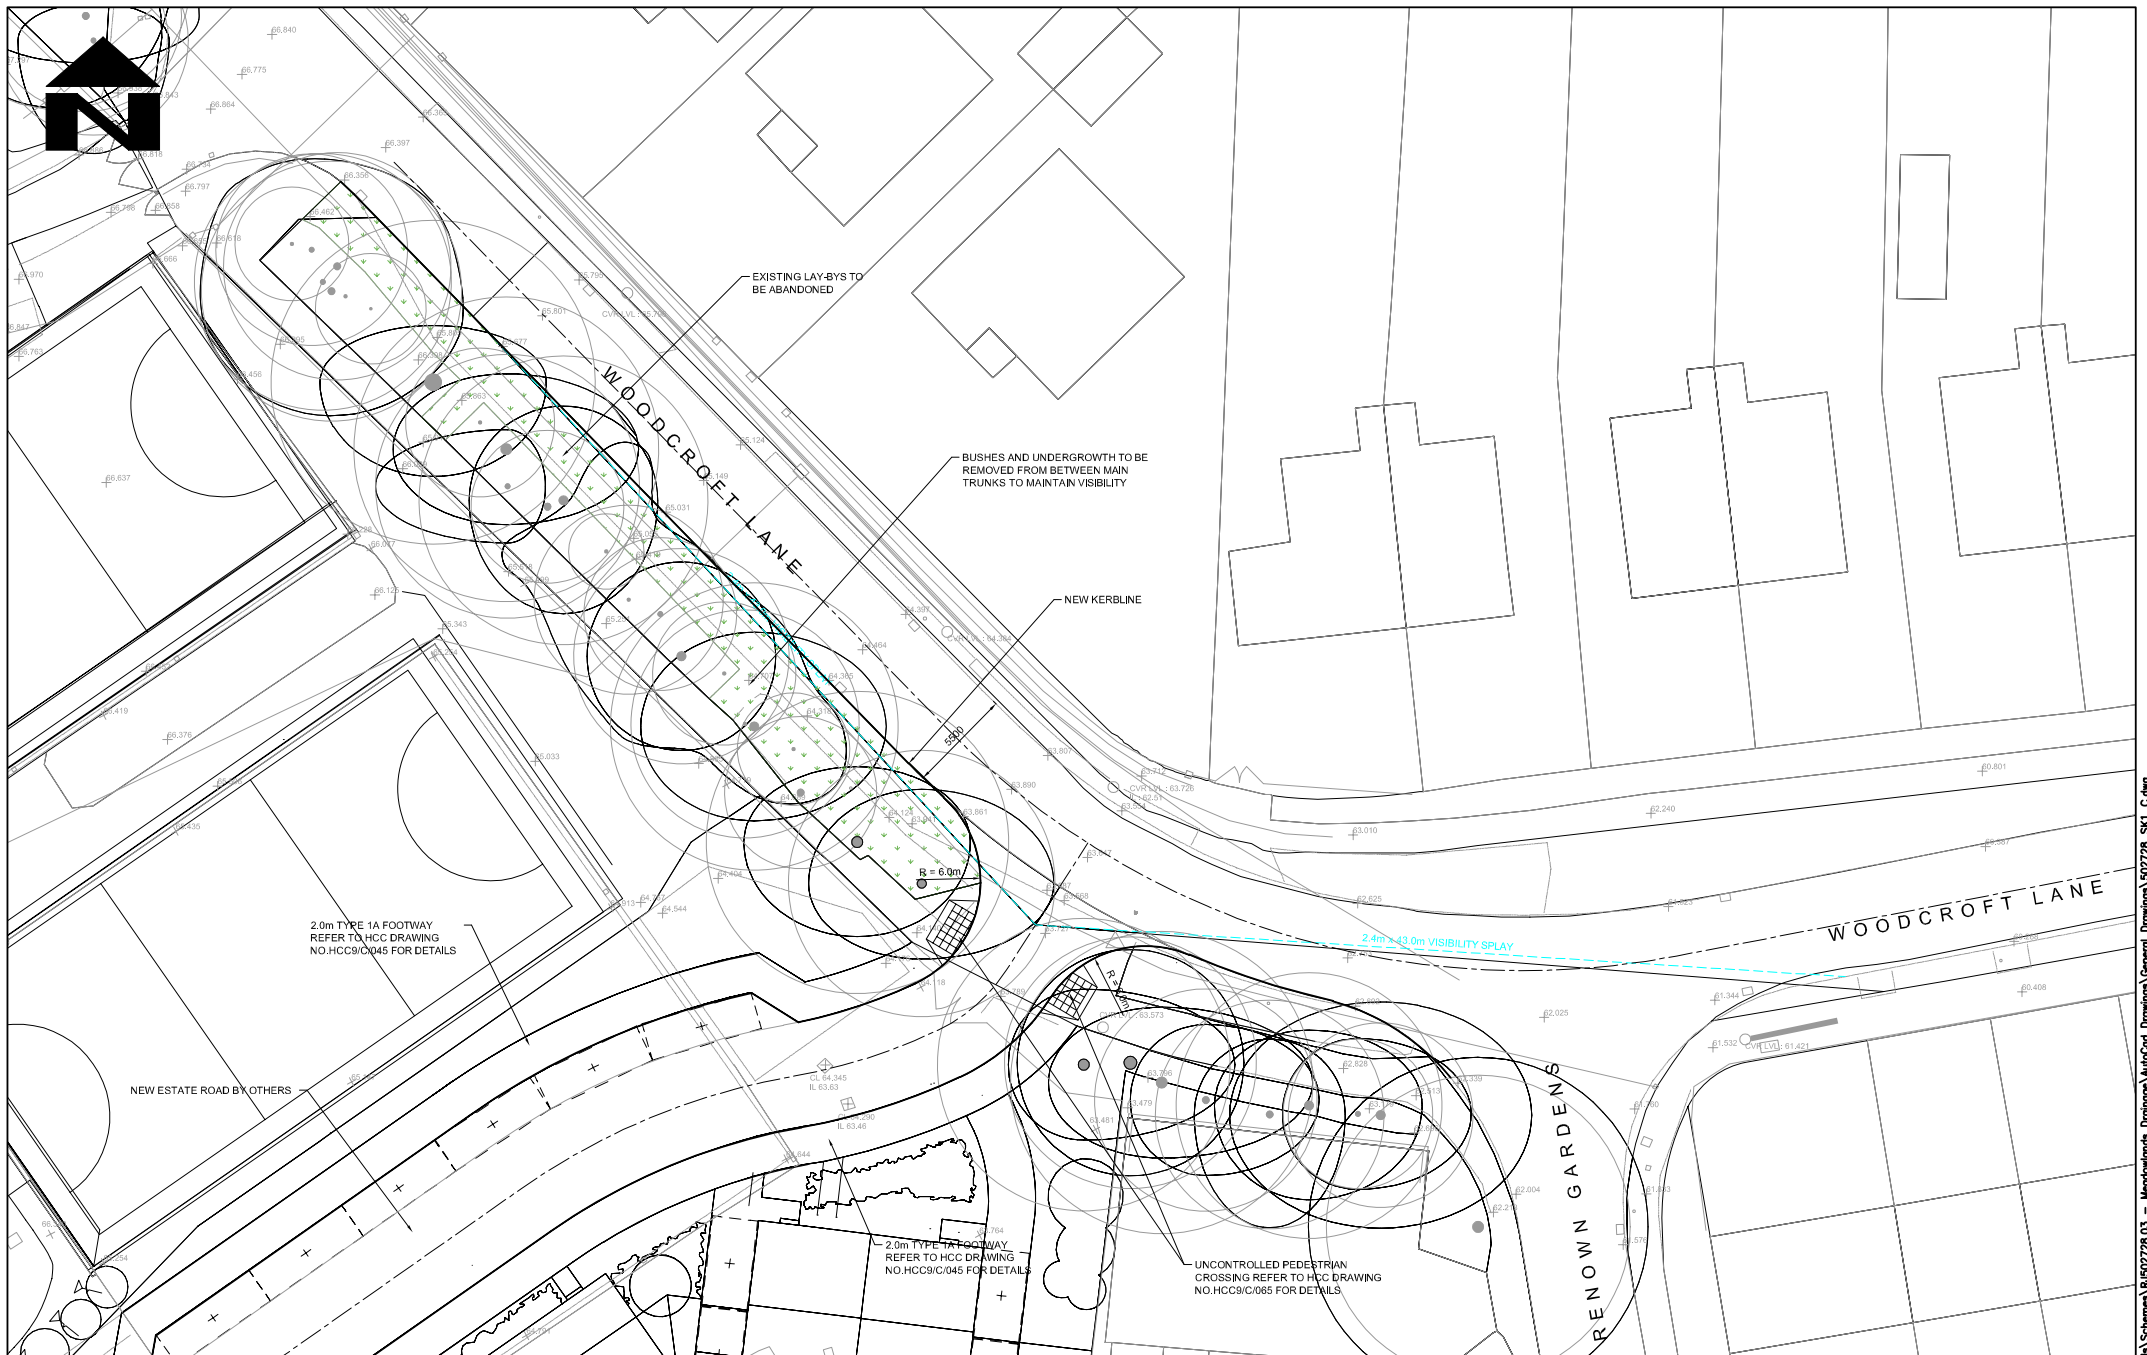

D Drawing amended to suit revised layout 09/08/12 RD SF DD REV AMENDMENT DATE DRAWN CHK APPD				CLIENT HAMPSHIRE COUNTY COUNCIL CULTURE, COMMUNITIES AND BUSINESS SERVICES PROPERTY SERVICES				CONSULTANT  Hampshire County Council STUART JARVIS BSc DipTP FORTH MTPA, DIRECTOR OF ENVIRONMENT, THE CASTLE, WINCHESTER.				DRAWN R.D. CAD R.D. CHECKED S.F. APPROVED D.D. 208 No. R.J502728.06 SCALE 1:200 DATE MAY 12 SHEET No. 1 OF 1				DRAWING TITLE MEADOWLAND SCHOOL HAVANT GENERAL ARRANGEMENT PROPOSED HIGHWAY ACCESS HCC 502728/SK1				REV D SUFFIX	
--	--	--	--	--	--	--	--	---	--	--	--	---	--	--	--	---	--	--	--	-----------------	--

K:\Eng\Roads\Schemes\RJ502728.03 - Meadowlands Drainage\AutoCad Drawings\General Drawings\502728_SK1_C.dwg

WSP UK
Regus House
George Curl Way
Southampton
SO18 2RZ
UK
Tel: +44 23 8030 2696
Fax: +44 2380 302001
www.wspgroup.co.uk

UNITED
BY OUR
DIFFERENCE

