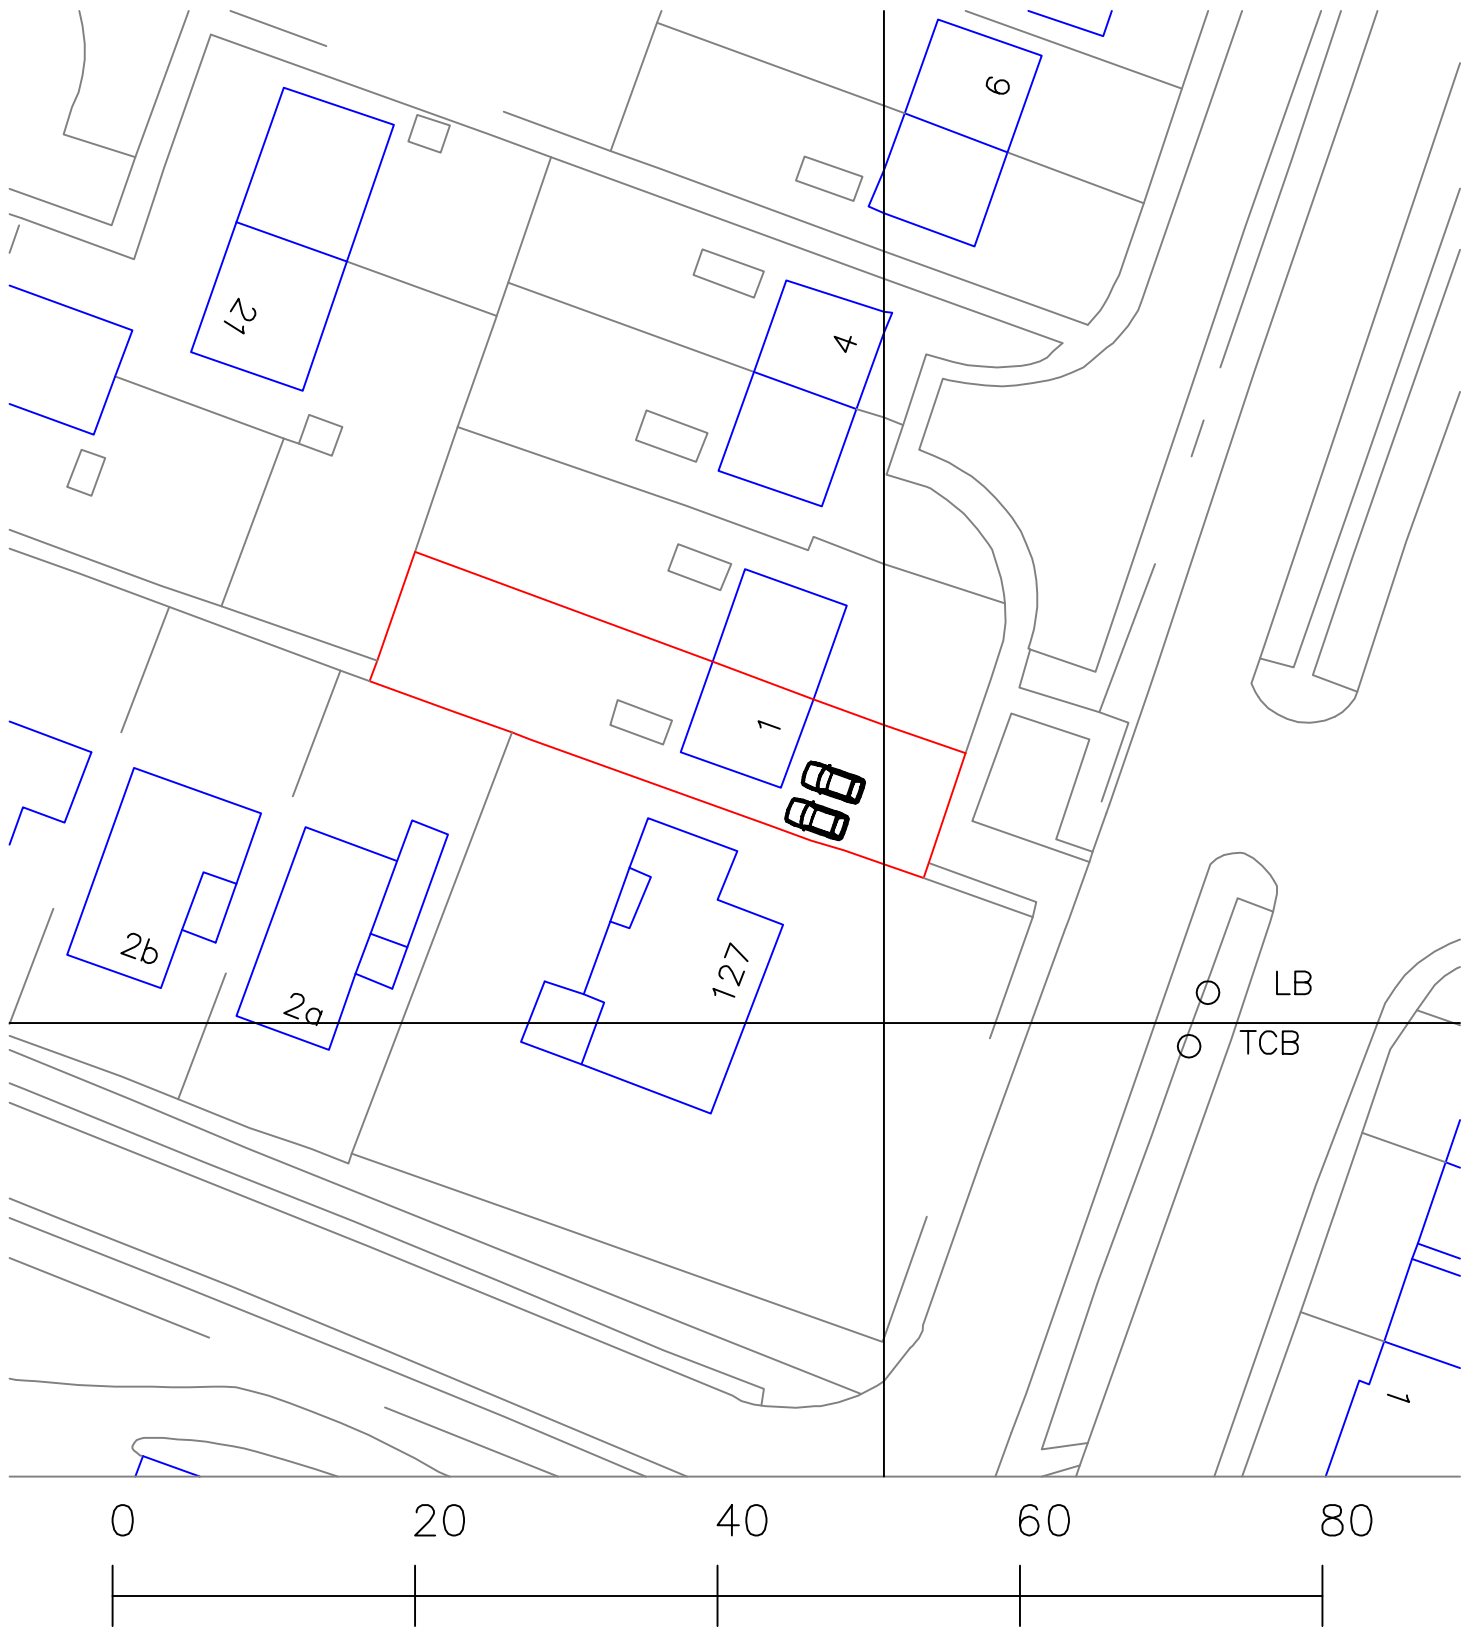


Metres
1 Racton Road
Emsworth
Block Plan 1:500
A4 Paper