
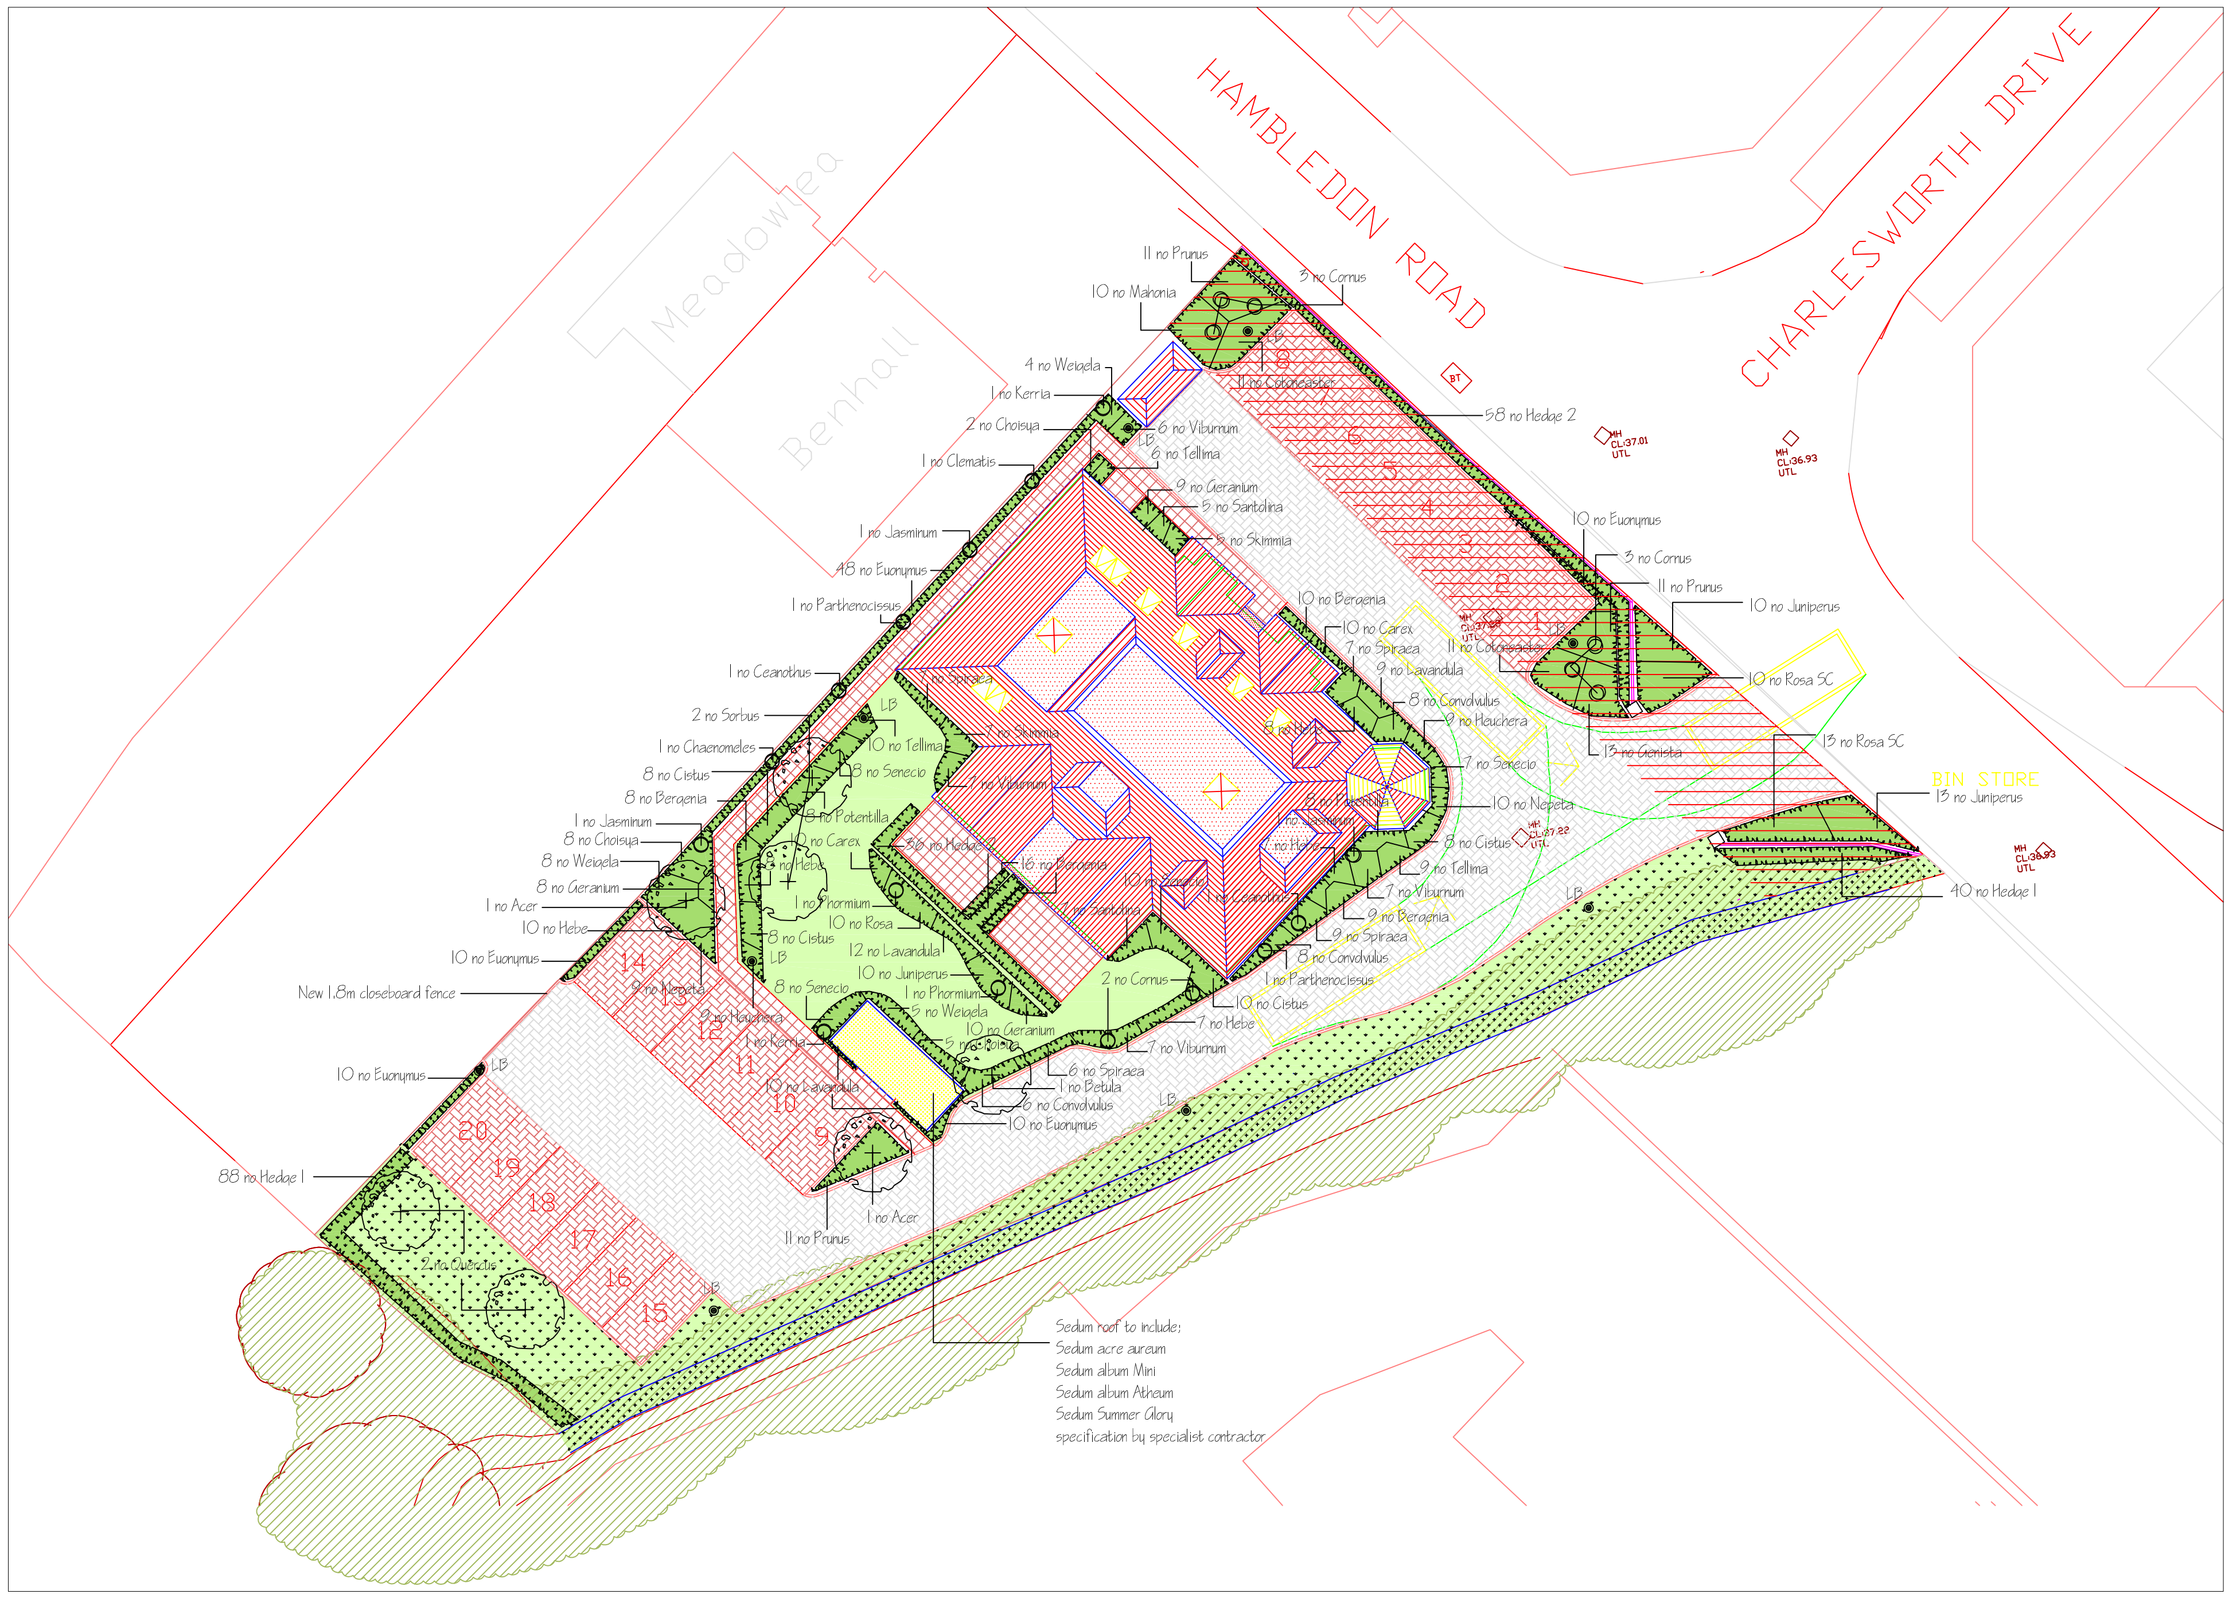


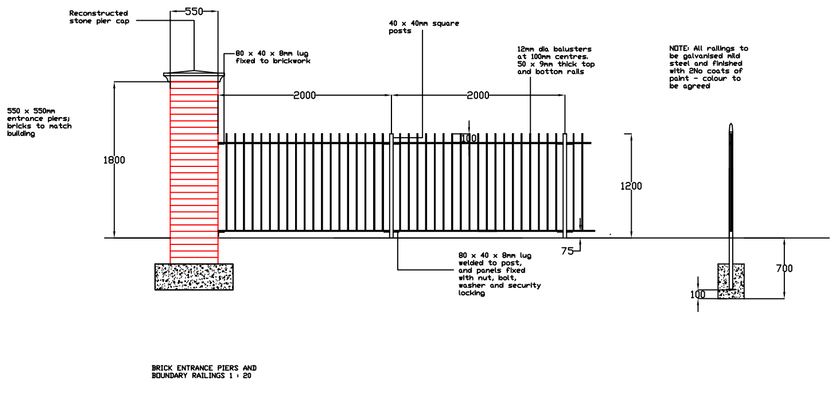

KEY

- Existing retained vegetation
- New tree planting
- New shrub planting
- Turf
- Wild flora meadow
- Wild flora damp soils
- LB External bollard lighting
- Paving slabs
- Block paving to be porous Priora in Red Brindle with white blocks as demarkation
- Block paving to be porousPriora in Natural
- British Gas easement

NOTES

1) Foundations to dwellings to be designed to take account of the mature height of existing and proposed trees.

2) All planting to be completed during the first planting season (Nov-March) following completion of construction works.

3) Any tree or shrub planted or retained as part of the approved landscape scheme which dies or is removed during the first five years shall be replaced with another of the same species and size in the same position during the first available planting season.

PLANTING SCHEDULE

TREES	Common Name	Size at Planting
Acer campestre Elsrijk	Field Maple	Selected std, girth 10-12cm
Betula pendula	Birch	Feathered, ht 200-250cm
Sorbus aucuparia	Rowan	Selected std, girth 10-12cm
Quercus robur	Common Oak	A.N.S, girth at 1m, 18-20cm

SHRUBS & HERBACOUS	Size at Plantina	Pot Size	Plantina centres
Beragenia Bressingham White		3L	40cm
Carex oshimensis Evergold		3L	40cm
Choisya ternata Sunshine	40-60cm	7L	70cm
Cistus x loretti	30-45cm	3L	50cm
Convolvulus cneorum	20-30cm	3L	50cm
Cornus Eleagntissima	90-120cm	10L	as shown
Cotoneaster Coral Beauty	60-80cm	7L	70cm
Euonymus fortunei Blondy	20-30cm	3L	50cm
Genista pilosa Vancouver Gold	30-40cm	3L	60cm
Geranium Wararave Pink		3L	40cm
Hebe Emerald Green	20-30cm	3L	50cm
Heuchera Plum Puddin		3L	40cm
Juniperus Blue Carpet	40-60cm	7L	70cm
Lavandula Hidcote	10-20cm	3L	40cm
Mahonia aquifolium	40-60cm	7L	70cm
Nepeta Faassenii	30-40cm	3L	40cm
Phormium Yellow Wave	60-90cm	10L	as shown
Potentilla Red Ace	20-30cm	3L	50cm
Prunus laurocerasus Low 'n Green	60-80cm	7L	70cm
Rosa Snow Carpet	60-80cm	7L	70cm
Rosa nuqosa Yellow Frau Dagmar	40-60cm	7L	70cm
Santolina virens	20-30cm	3L	50cm
Senecio Sunshine	30-40cm	3L	50cm
Skimmia Bronze Knight	30-40cm	3L	50cm
Spiraea Goldmound	20-30cm	3L	50cm
Tellima grandiflora Purpurea		3L	40cm
Viburnum davidii	30-40cm	3L	50cm
Weigela florida Fdlis Purpureus	40-60cm	7L	70cm

CLIMBERS/ WALL SHRUBS			
Ceanothus Burkwoodii	60-90cm	7L	as shown
Chaenomeles speciosa Nivalis	60-90cm	7L	as shown
Clematis montana	60-90cm	7L	as shown, with wires to fence
Jasminum nudiflorum	60-90cm	7L	as shown, with wires to fence
Kerria japonica Pleniflora	60-90cm	7L	as shown
Parthenocissus henryana	60-90cm	7L	as shown, with wires to fence

HEDGE 1 (NATIVE MIX)

20% Cornus sanguinea	Dogwood	
20% Corylus avellana	Hazel	all open grown, 60-90cm ht,
15% Euonymus europaeus	Spindle	planted in double staggered row
20% Ligustrum vulgare	Native Privet	plants at 40cm centres, rows
10% Rosa rubiginosa	Sweet Briar	at 30cm centres, random mix
15% Viburnum opulus	Guelder Rose	

HEDGE 2 (FORMAL)

Lonicera nitida	40-60cm	5L	single row at 50cm centres

GENERAL PURPOSE MEADOW MIX (EM1 available from Emorsgate)
Sown at 4gm per m2
Wild Flowers

%	Latin name	Common name
0.5	Achillea millefolium	Yarrow
5	Centaurea nigra	Common Knapweed
1	Galium verum	Lady's Bedstraw
1	Leucanthemum vulgare	Oxeye Daisy
1	Lotus corniculatus	Birdsfoot Trefoil
3	Plantago lancedata	Ribwort Plantain
3	Poterium sanquisorba	Salad Burnet
3	Ranunculus acris	Meadow Buttercup
0.4	Rumex acetosa	Common Sorrel
2	Silene dioica	Red Campion
2	Silene vulgaris	Bladder Campion
0.1	Trifolium pratense	Wild Red Clover

Grasses

%	Latin name	Common name
8	Agrostis capillaris	Common Bent
40	Cynosurus cristatus	Crested Dogstail
28	Festuca rubra	Slender-creeping Red-fescue
4	Phleum bertolonii	Smaller Cat's-tail

Mow to grow unmown until late July/ August, then cutto 50cm, leave cuttings for 1-7 days, then remove from site. Keep grass cut to 50cm until early Spring.
MEADOW MIXTURE FOR WETLANDS (EM8 available from Emorsgate)
Wild Flowers

%	Latin name	Common name
0.5	Achillea millefolium	Yarrow
0.5	Achillea ptarmica	Sneezewort
1	Betonica officinalis	Betony
2.5	Centaurea nigra	Common Knapweed
2	Filipendula ulmaria	Meadowsweet
1	Galium verum	Lady's Bedstraw
1.5	Leucanthemum vulgare	Oxeye Daisy
0.8	Lotus pedunculatus	Greater Birdsfoot Trefoil
2	Plantago lancedata	Ribwort Plantain
1	Primula veris	Cowslip
3	Ranunculus acris	Meadow Buttercup
1.5	Rhinanthus minor	Yellow Rattle
1.5	Rumex acetosa	Common Sorrel
0.2	Silene flos-cuculi	Ragged Robin
1	Vicia cracca	Tufted Vetch

Grasses

%	Latin name	Common name
10	Agrostis capillaris	Common Bent
4	Alopecurus pratensis	Meadow Foxtail (w)
1	Anthoxanthum odoratum	Sweet Vernal-grass (w)
1	Briza media	Quaking Grass (w)
36	Cynosurus cristatus	Crested Dogstail
1	Deschampsia cespitosa	Tufted Hair-grass (w)
24	Festuca rubra	Slender-creeping Red-fescue
3	Hordeum secalinum	Meadow Barley (w)

Periodic management by strimming half the length of the ditch once a year at the end of summer, in rotation, removing all cut material following the cut.

LINDA OAK
LANDSCAPE DESIGN LTD
76a Hammonds Lane
Totton
Hants
SO40 3LE
Tel 02380 666738
info@lindaoakdesign.co.uk

Client
D & K Contracting Services Ltd

Job Title
Landscape Proposals
Hambledon Road,
Waterlooville

Drawing No: 1058/ 01
Revision:

Date: May 2015
Scale: 1 :200 @ A1