


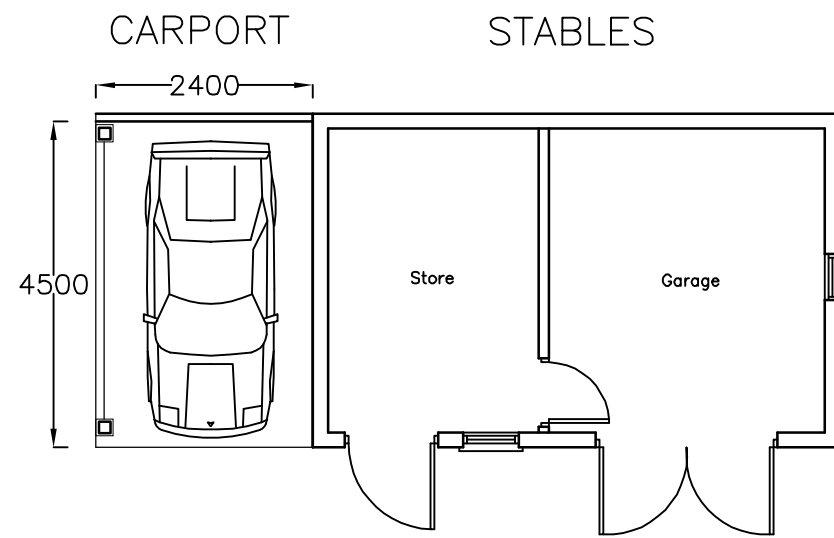
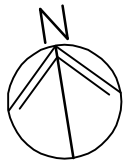


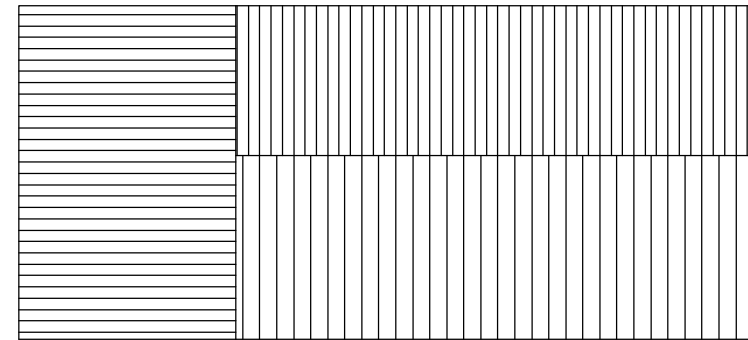

ROOF

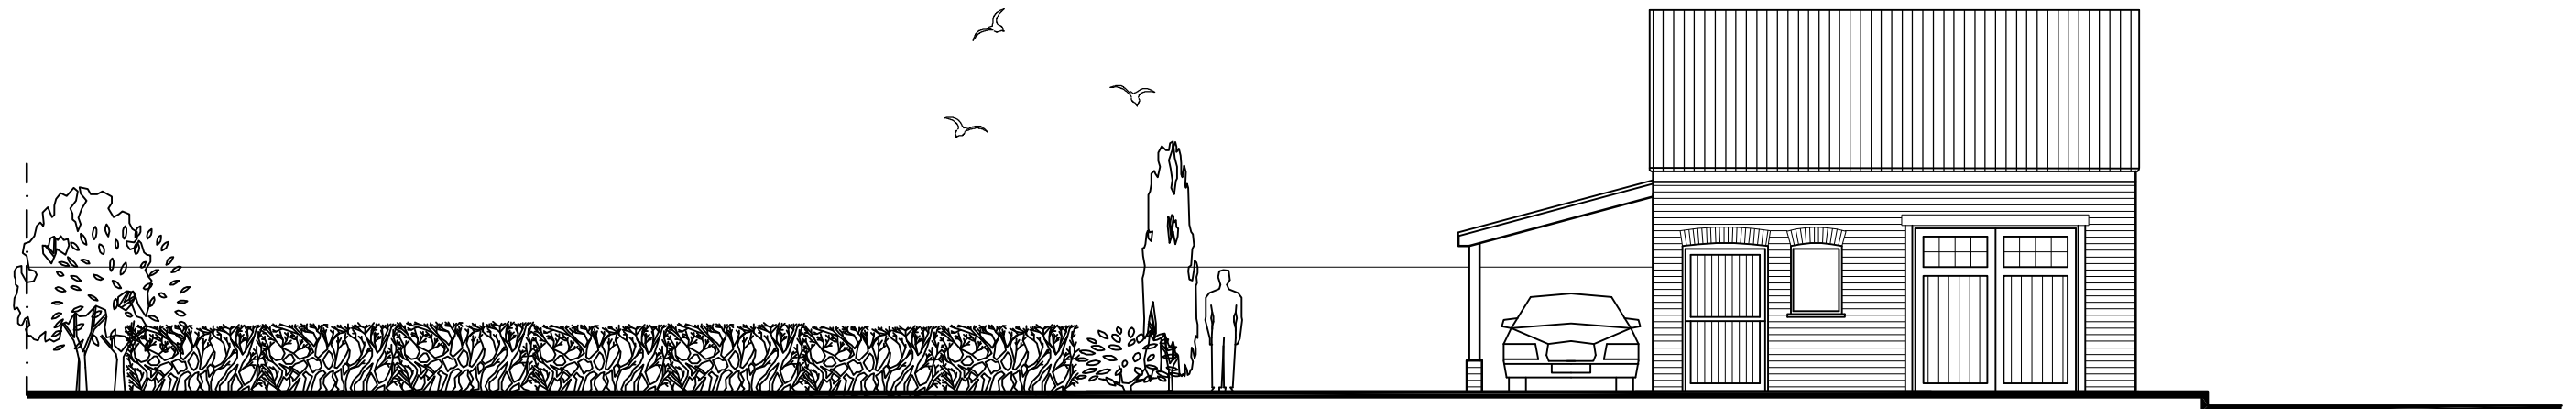

WEST

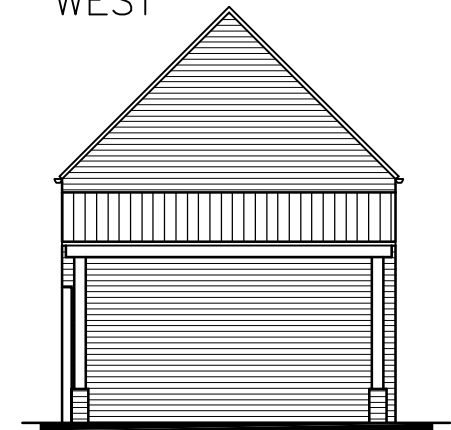

SOUTH

GARDEN

CARPORT & STABLES

TOWN HALL ROAD

21 Grove Road
Havant
PO9 1AR

Proposal Carport
& Coach House

Revisions
A. 1 bay removed 06/04/16
B. Garage Door Revisions 01/06/16
C. Carport Roof Revisions 06/06/16



Scale A1- 1:50, A3 = 1:100
Drawn SAR/NKM
Date 06/06/16

1607-404^C

metres

10

20

30