


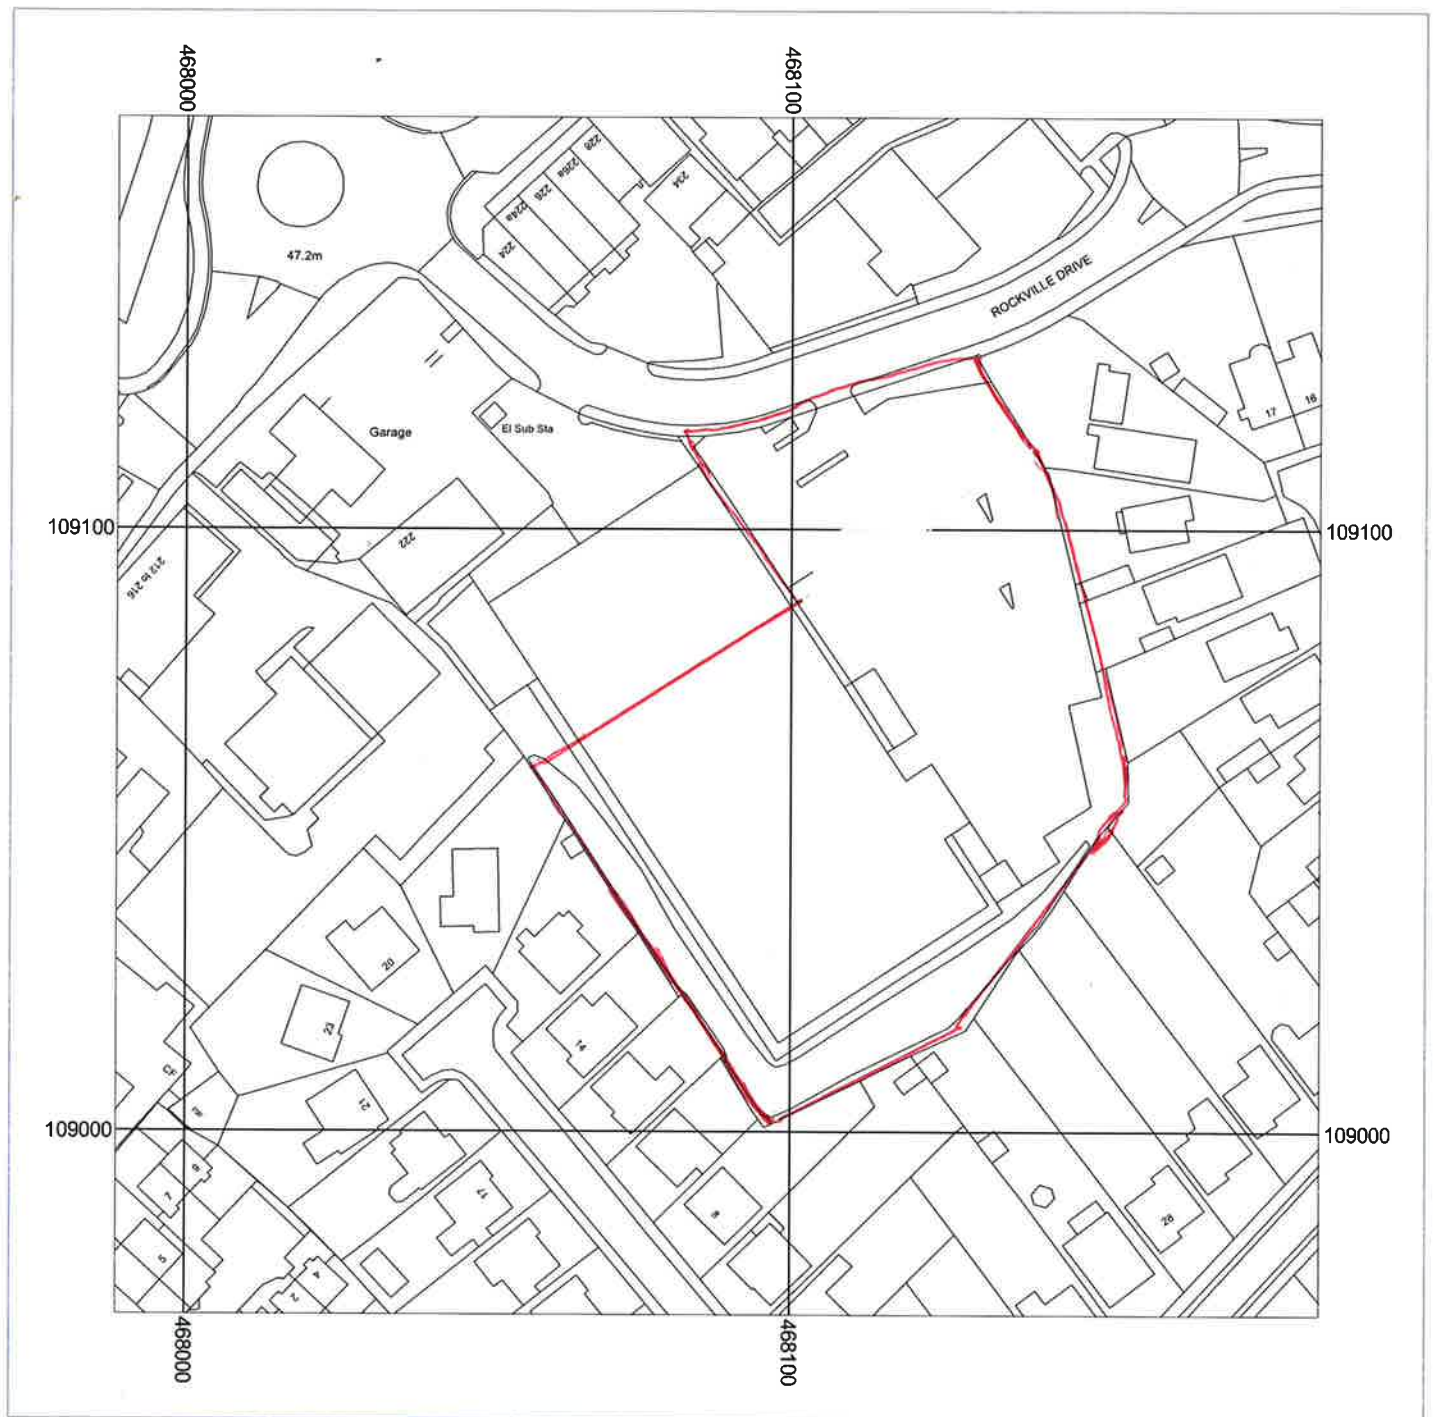

Metres
0 5 10 20 30 40 50

Scale: 1:1250

Wickes
Rockville Drive
Waterlooville
PO7 7HR



Supplied by: Greens the Signmakers
License number: 100031961
Produced: 06/10/2016
Serial number: 1743910

Plot centre co-ordinates: 468088,109069
Download file: Wickes Waterloooville.2
Project name: Wickes